


Do not scale this drawing.
Architects are to be notified of any discrepancies.
Contractors must check all dimensions on site.
This drawing is subject to copyright law and is to be used only for the information as stated only.
The drawing is to be used solely for the information as stated only.
For other information refer to the latest version of any other referenced drawings.
To be read in conjunction with relevant design standards/protocols.


This is a colour drawing. In order to ensure any subsequent reproduction is viewed correctly it should be printed in full colour.

2 0 2 4 6 8 10
SCALE 1:200
m

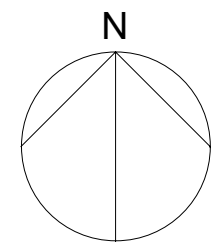

PROPOSED ACCESS DOOR

EXISTING ACCESS DOOR

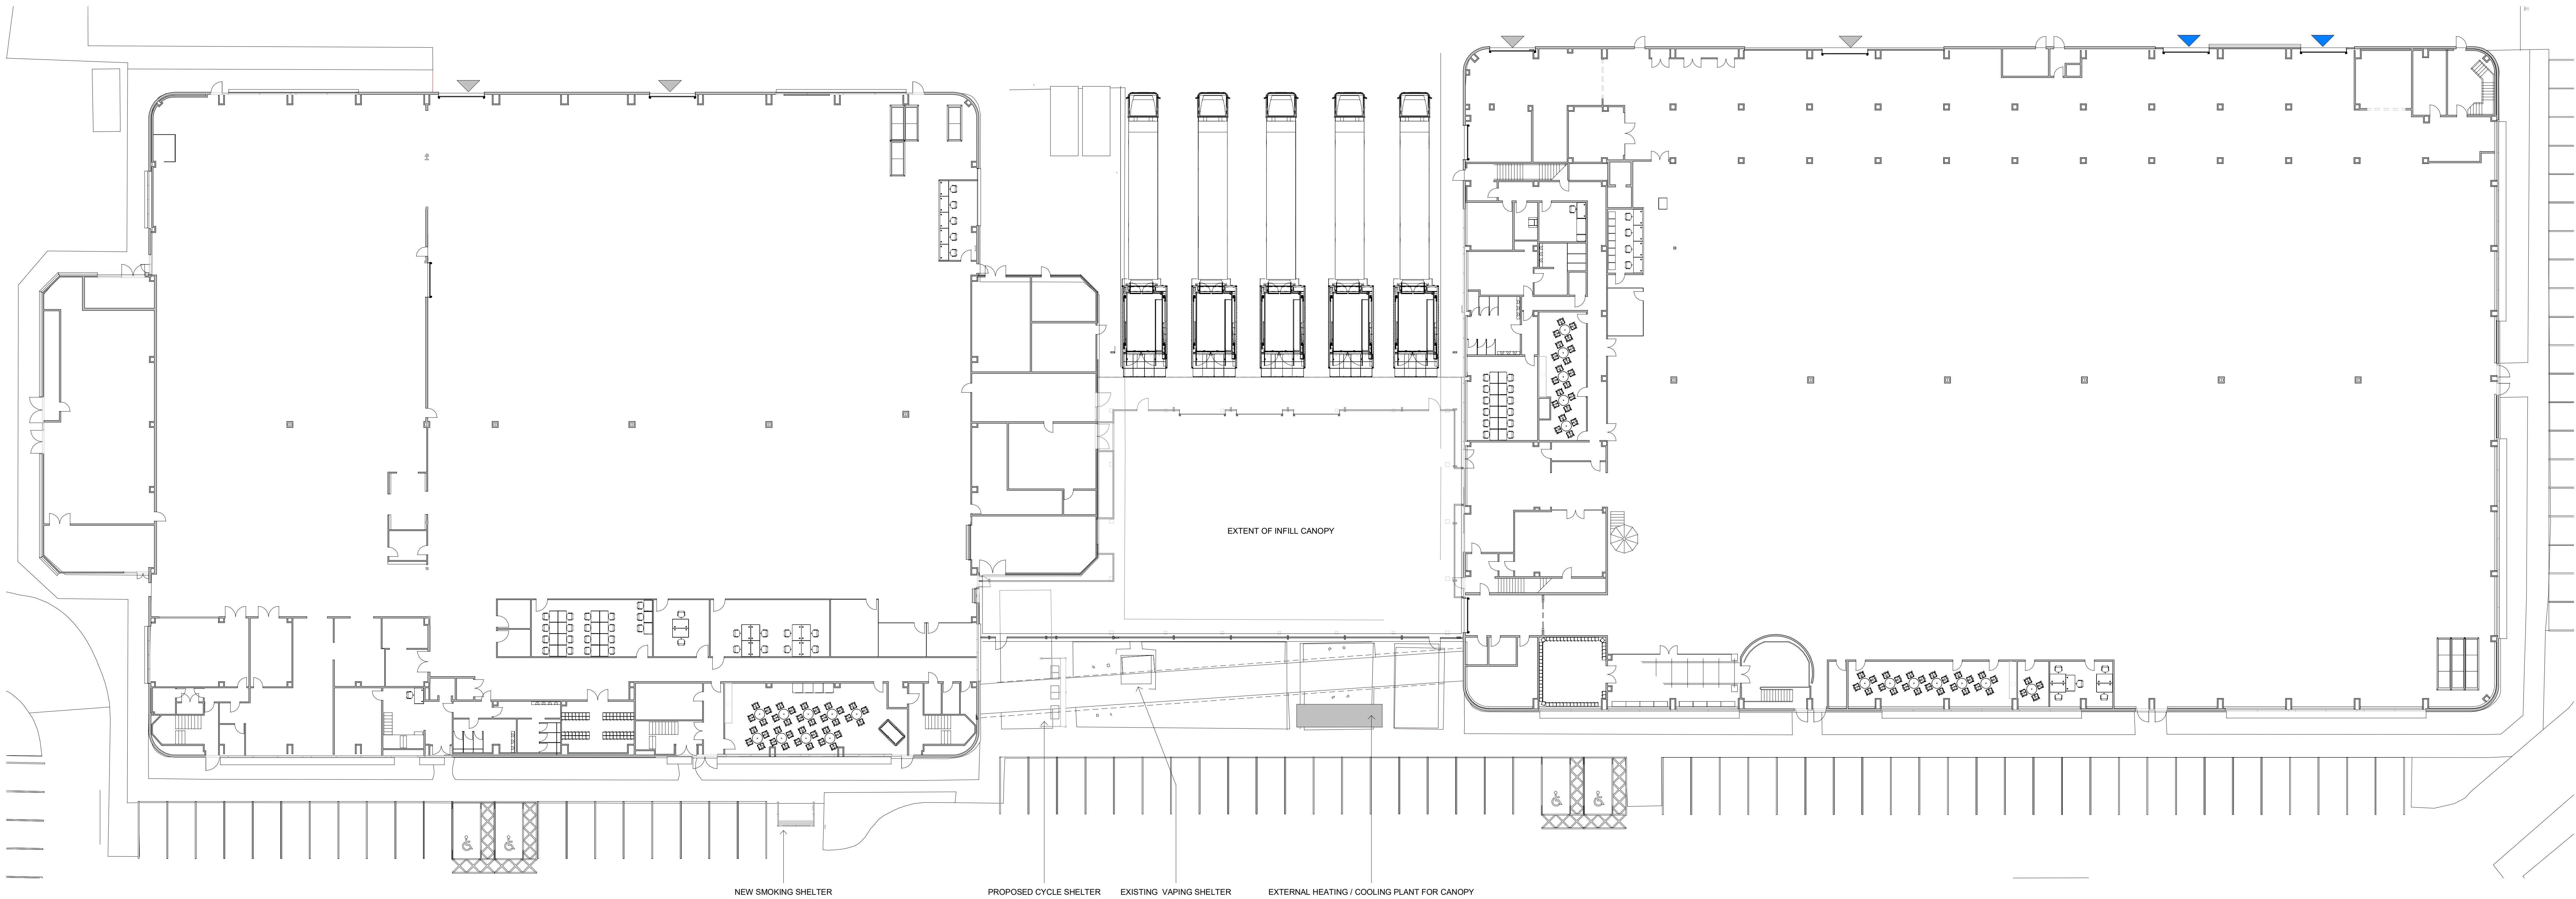

PROPOSED FLOOR PLAN
1 : 200

P4	SMOKING & CYCLE SHELTER	24.07.19	TO	MB
ADD				
P3	CANOPY ADJUSTED	05.04.19	JN	MB
P2	UPDATED TO TENDER LAYOUT	28.02.19	MB	GR
P1	FIRST ISSUE	01.02.19	JN	MB
Rev	Description	Date	By	Chk

Status
PLANNING

SMR
SMALLEY MARSEY RISPIN

ARCHITECTS
Floor 2, The Exchange, Station Parade, Harrogate, HG1 1TS
01423 707 757
admin@smrarchitects.co.uk

Project
NEW COURTWICK, LITTLEHAMPTON

Client

Drawing Title

PROPOSED FLOOR PLANS

Proj Ref Origin Zone Level Type Rate Num Status Rev
7260 - SMR - 00 - ZZ - DR - A - 2007 - S3 - P4

SMR Job Ref Sheet Scale Drawn
7260-00-2007 A0 1:200 JN