




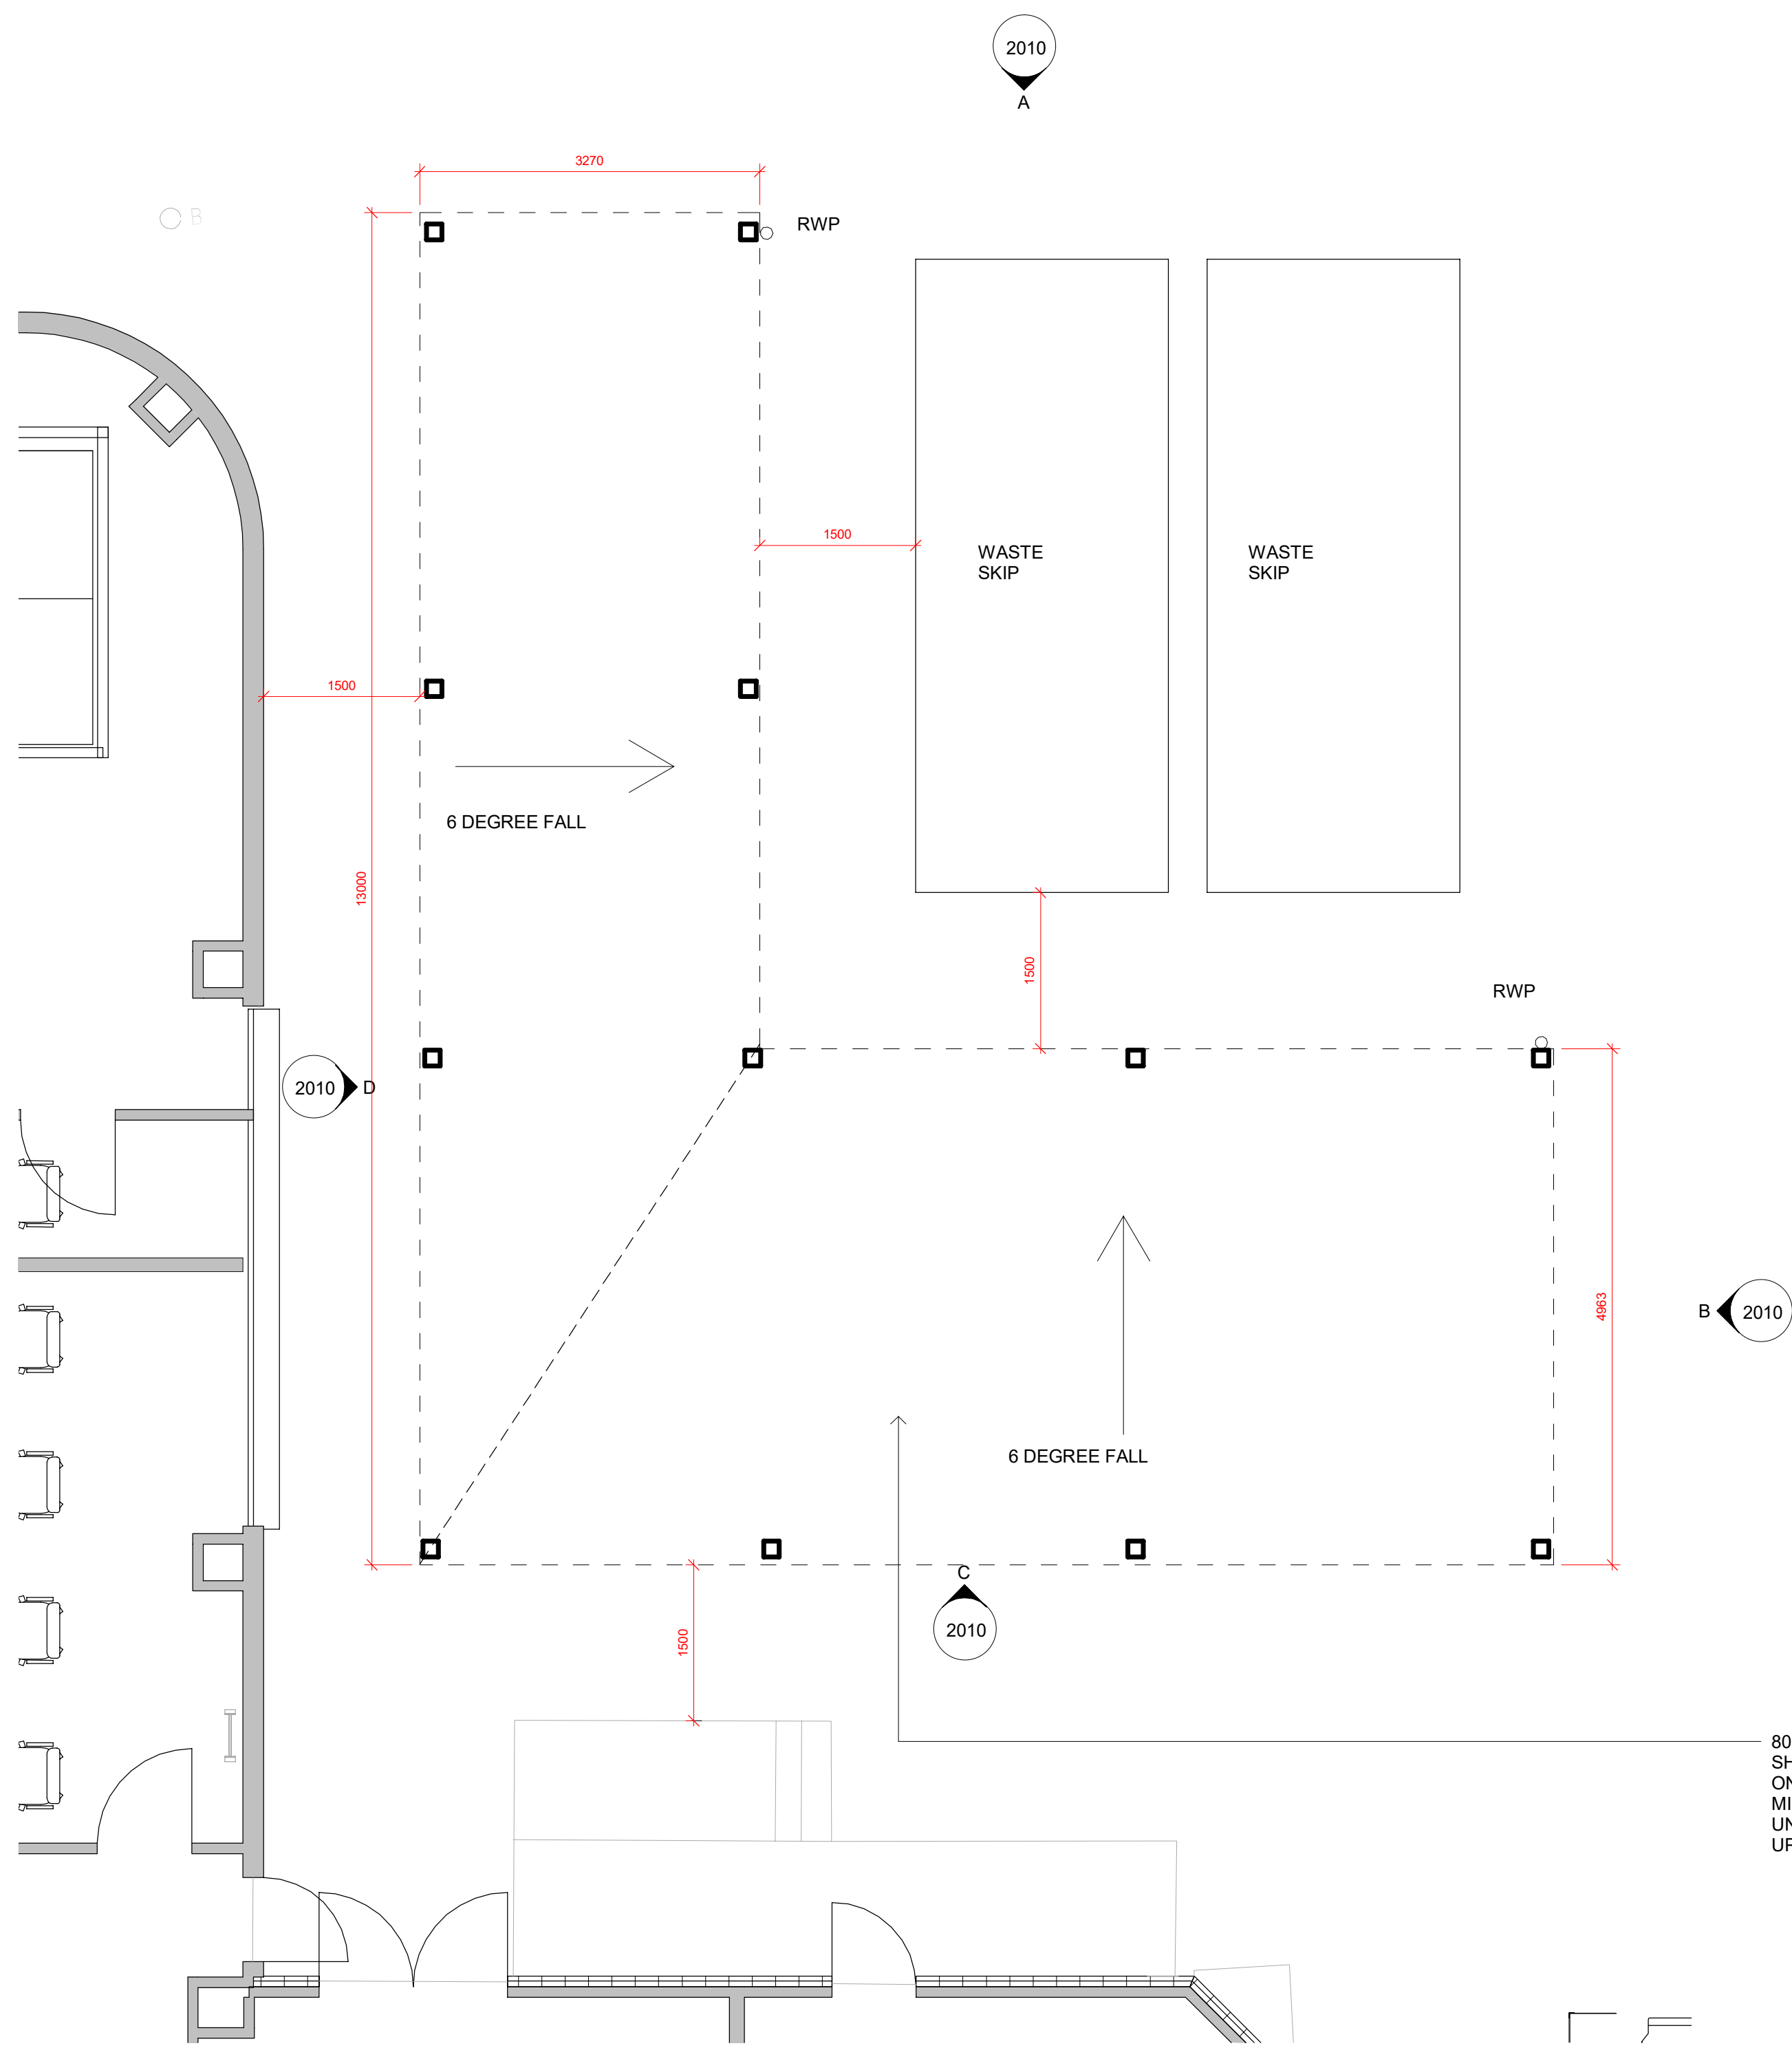


ATS CART CANOPY PLAN
1 : 50

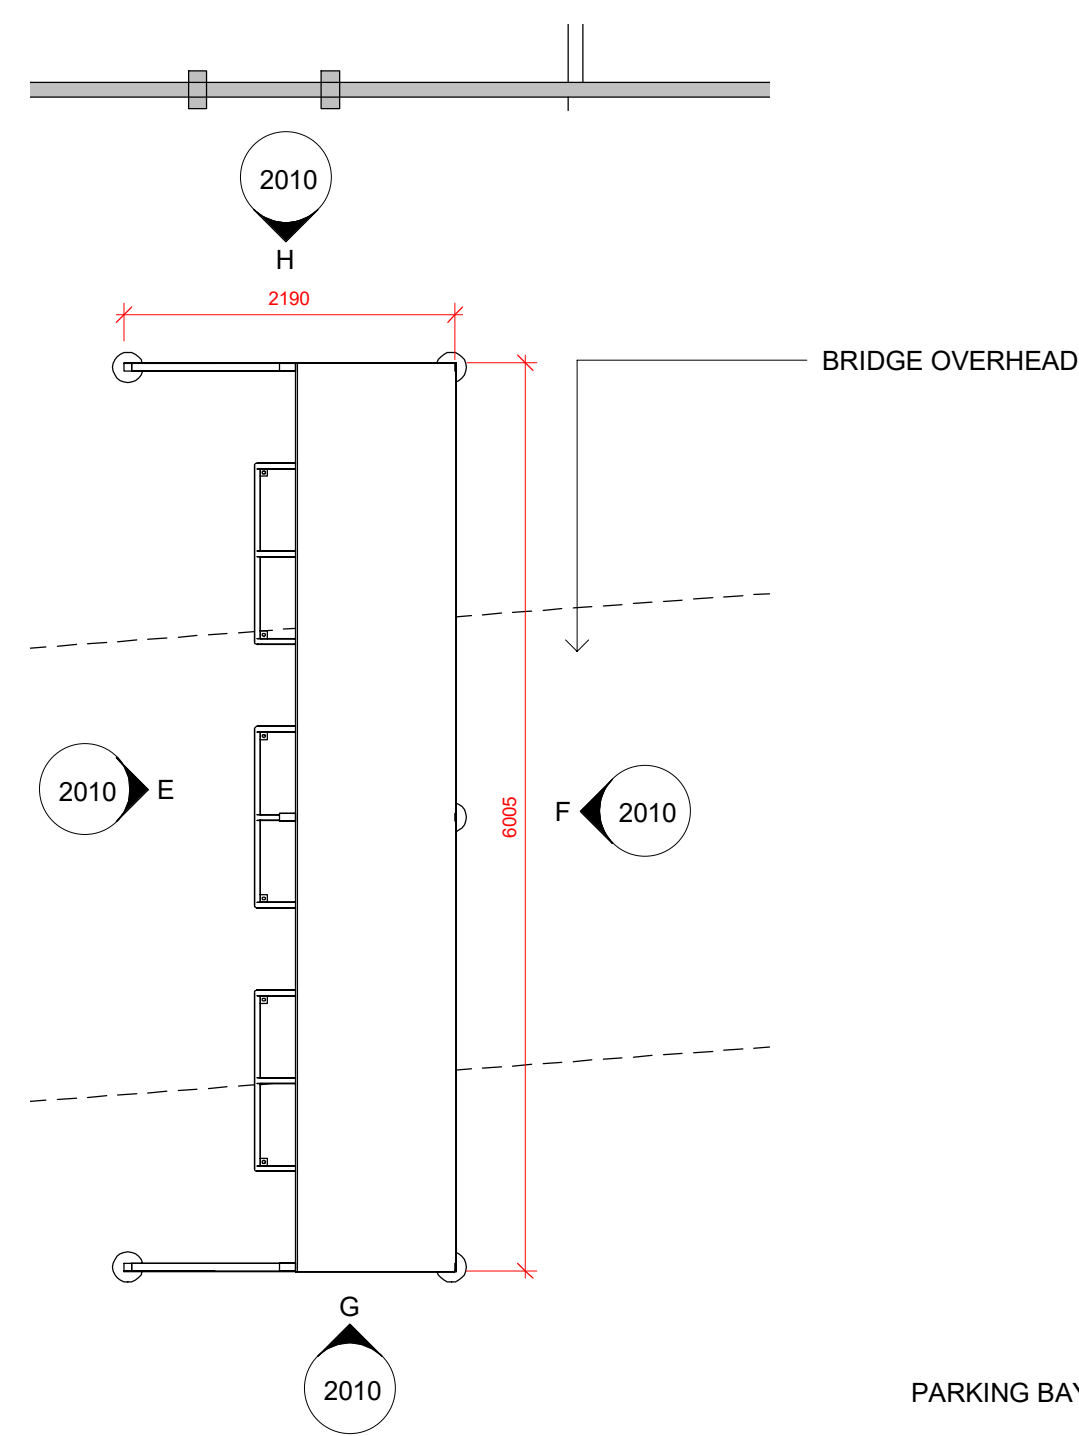


PROPOSE CYCLE SHELTER DETAILS PLAN
1 : 50

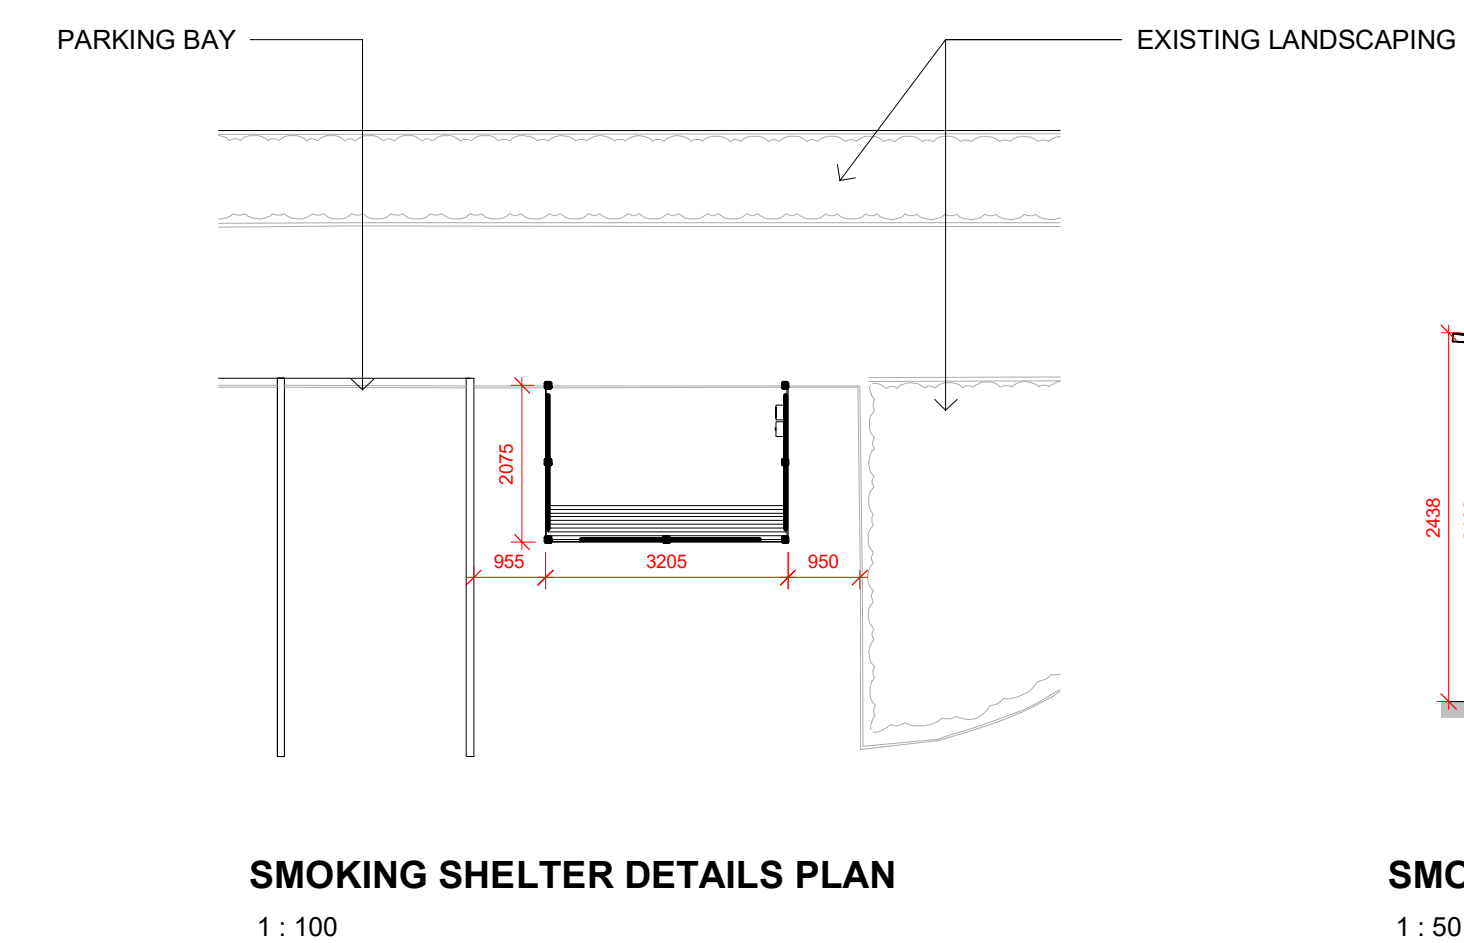


SMOKING SHELTER DETAILS PLAN
1 : 100

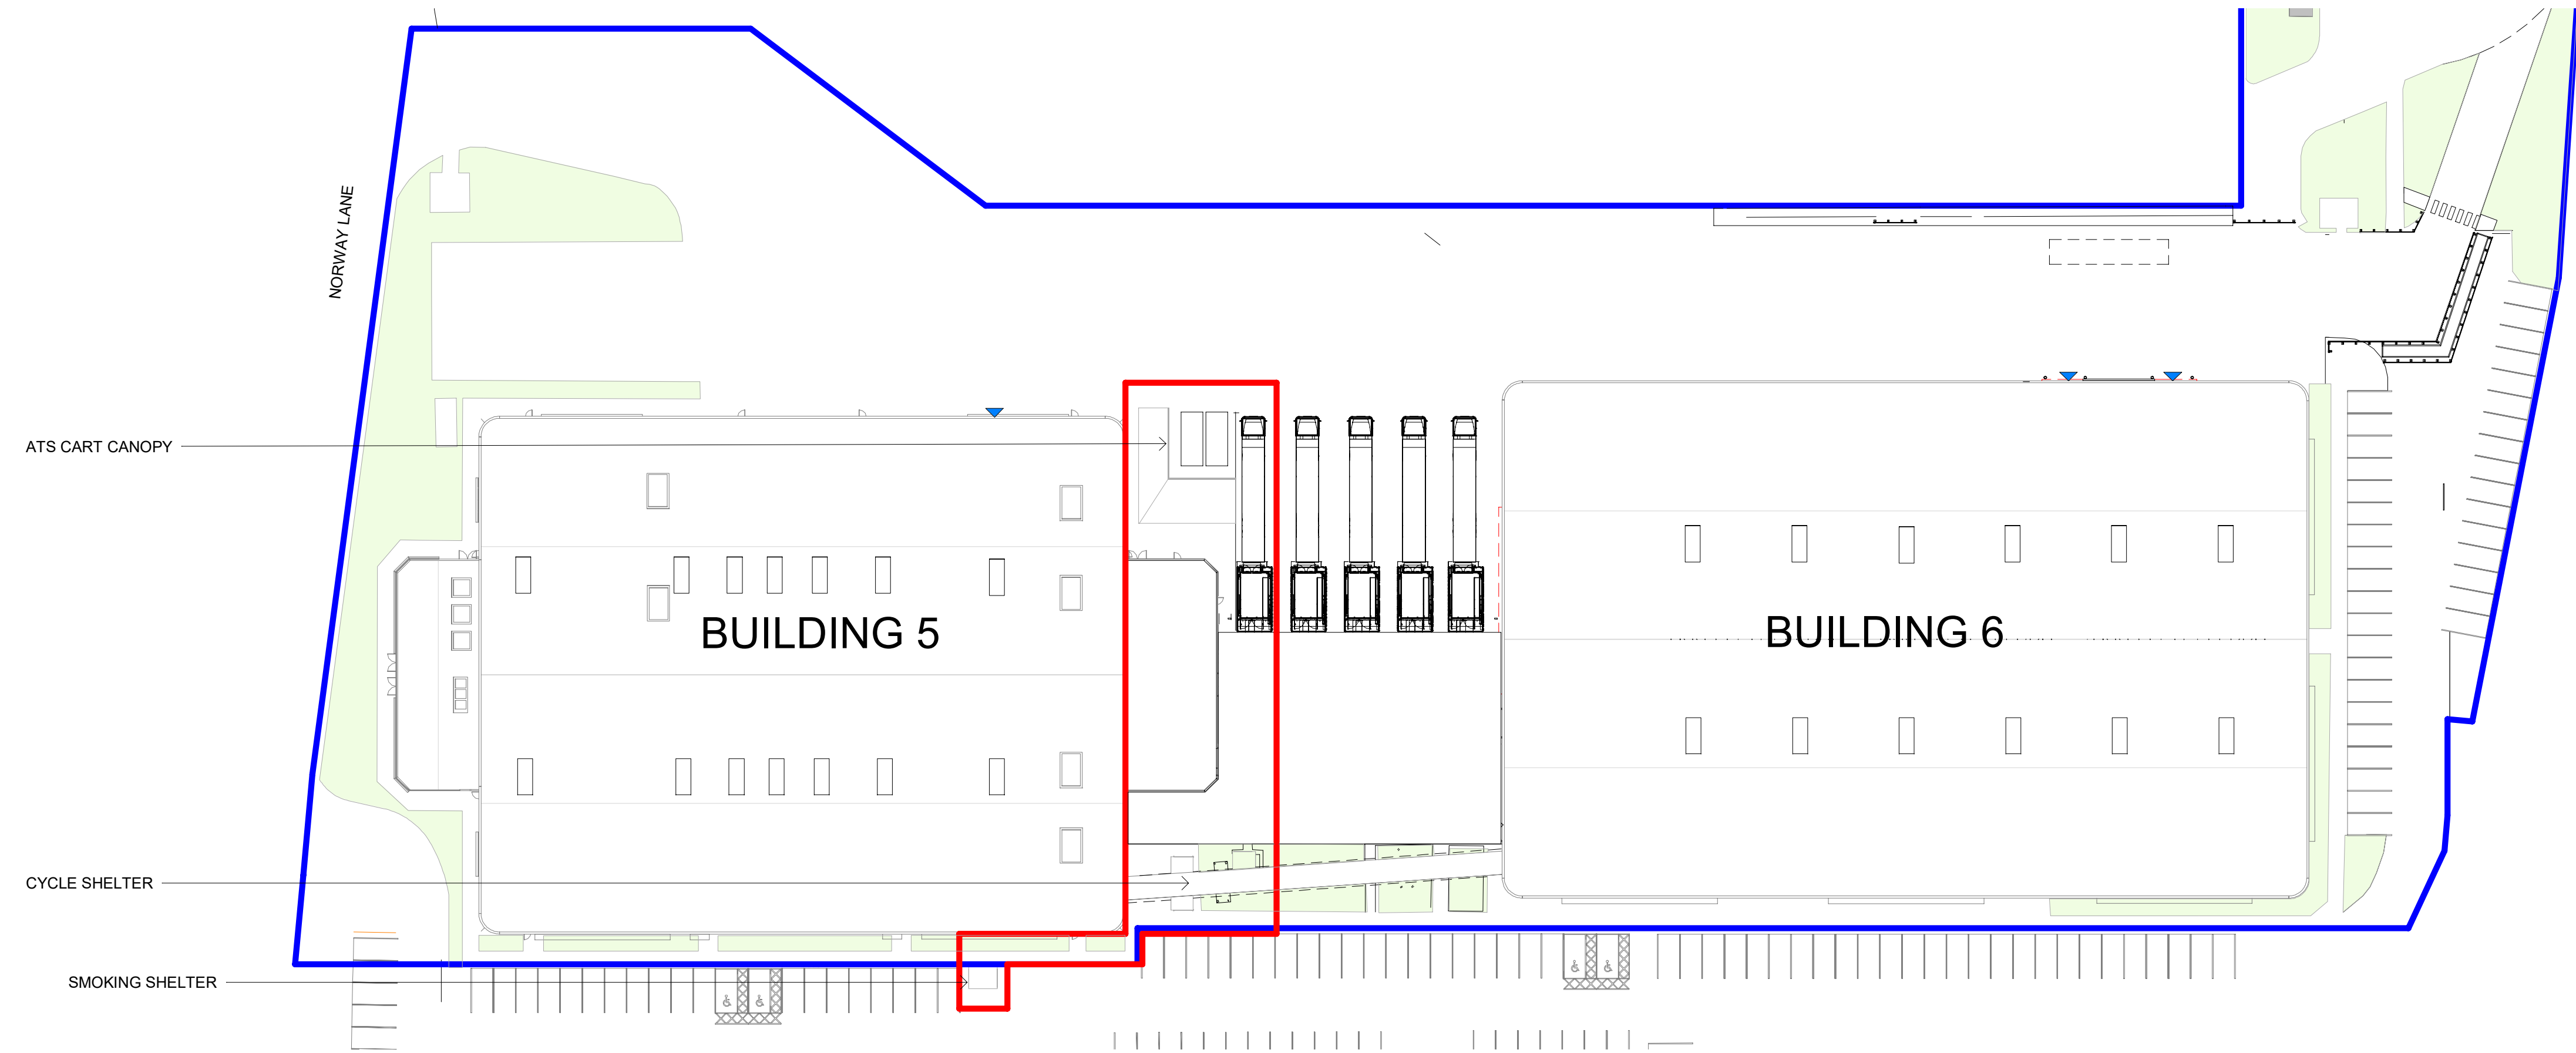


KEY PLAN
1 : 500

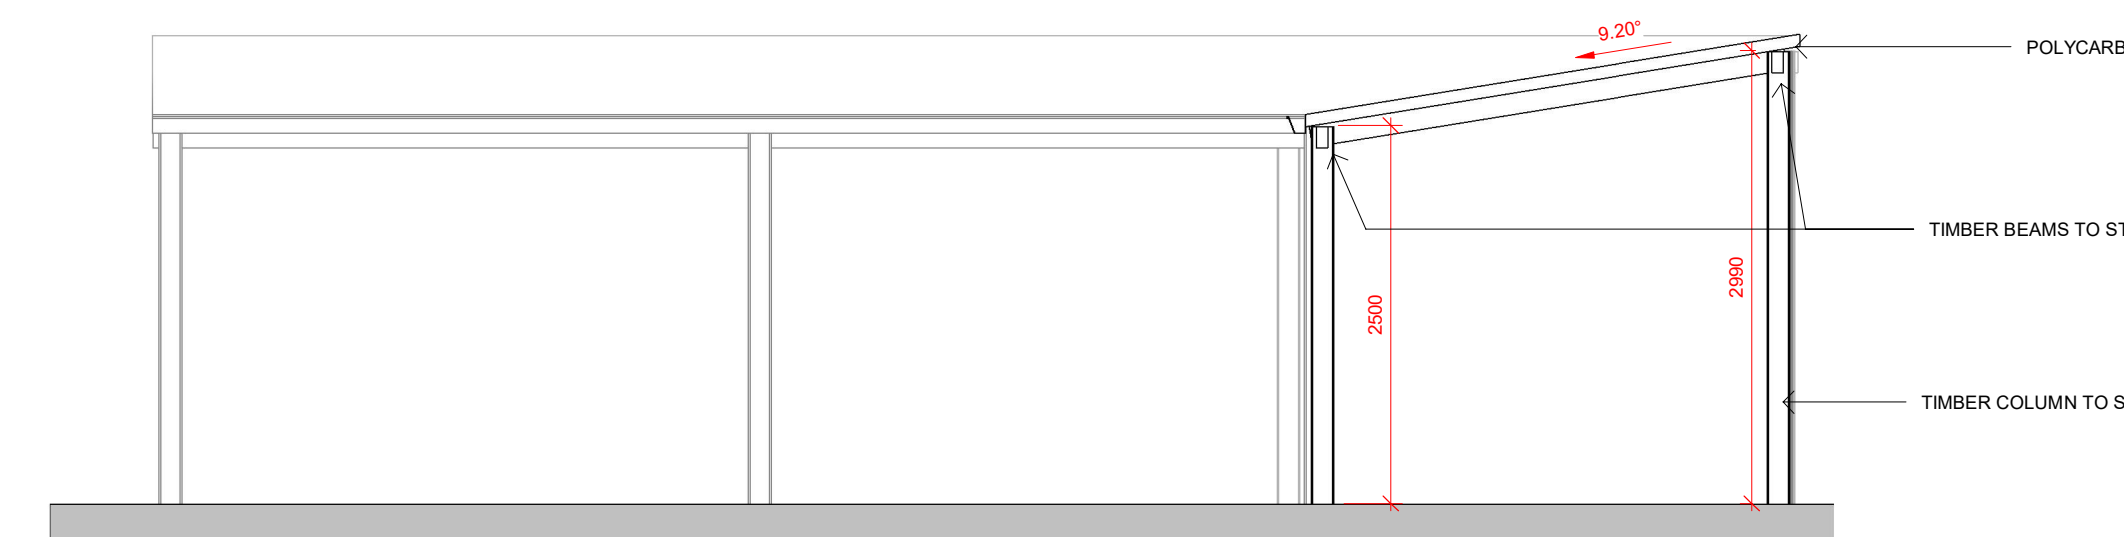


CANOPY ELEVATION A
1 : 50

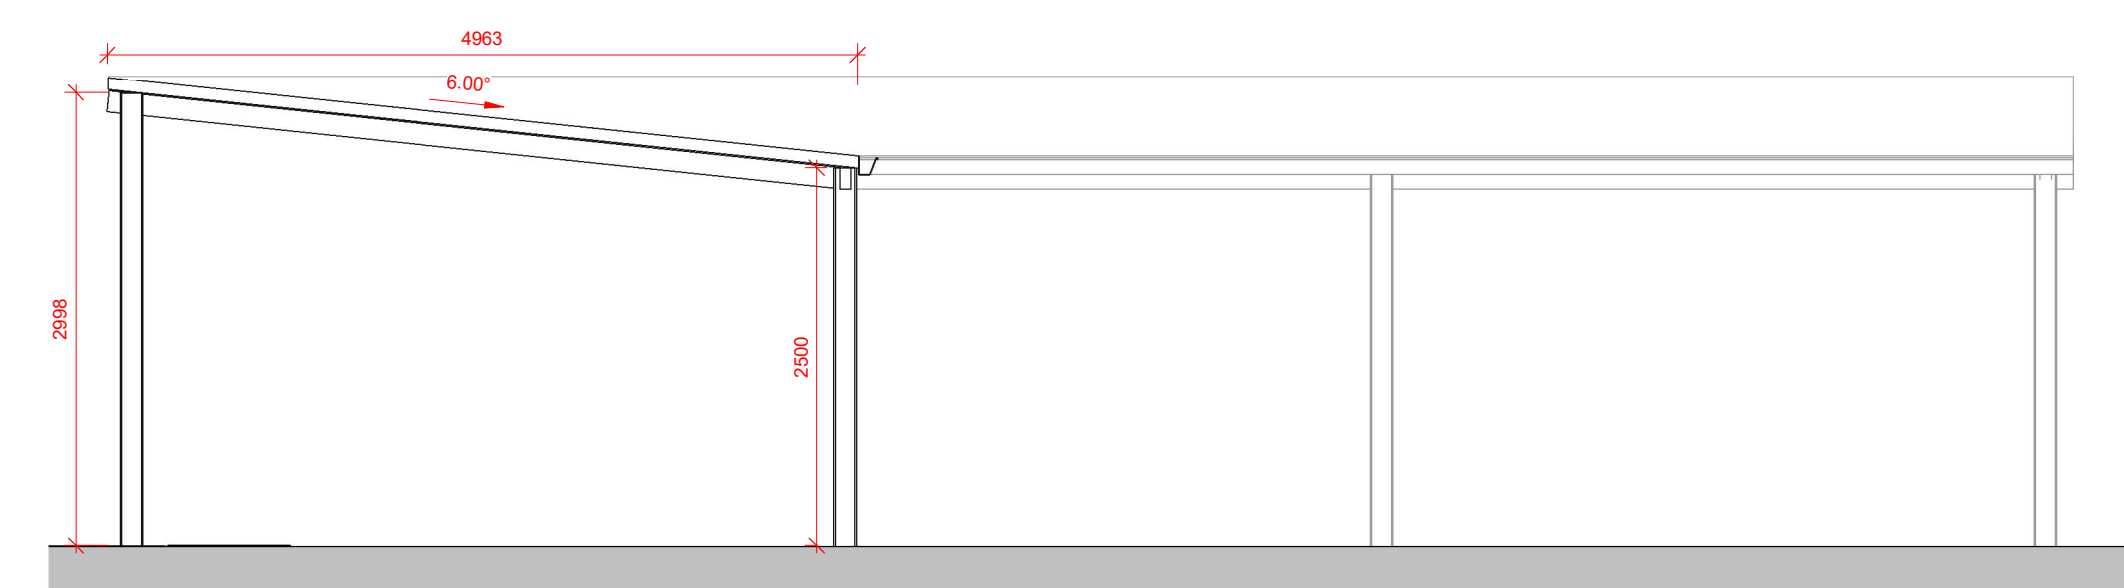


CANOPY ELEVATION B
1 : 50

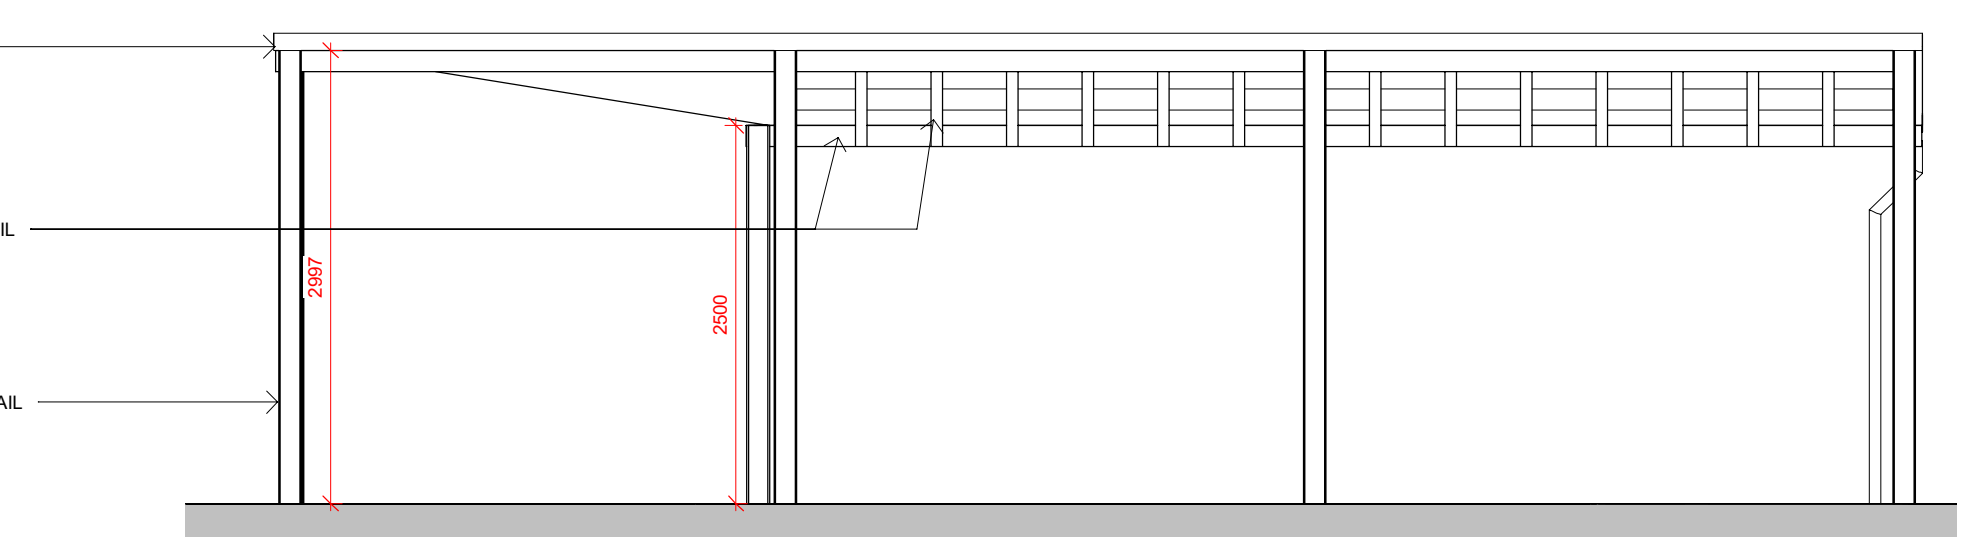


CANOPY ELEVATION C
1 : 50

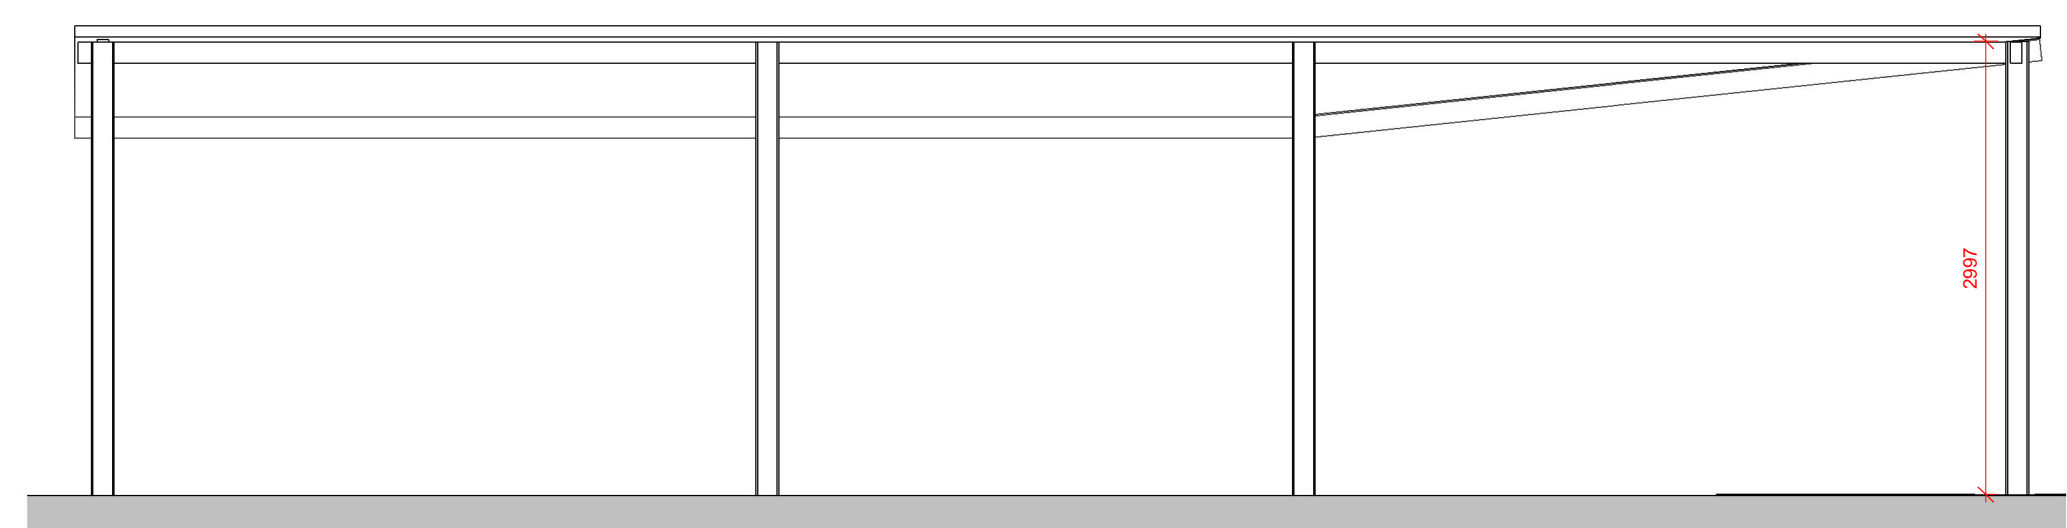


CANOPY ELEVATION D
1 : 50

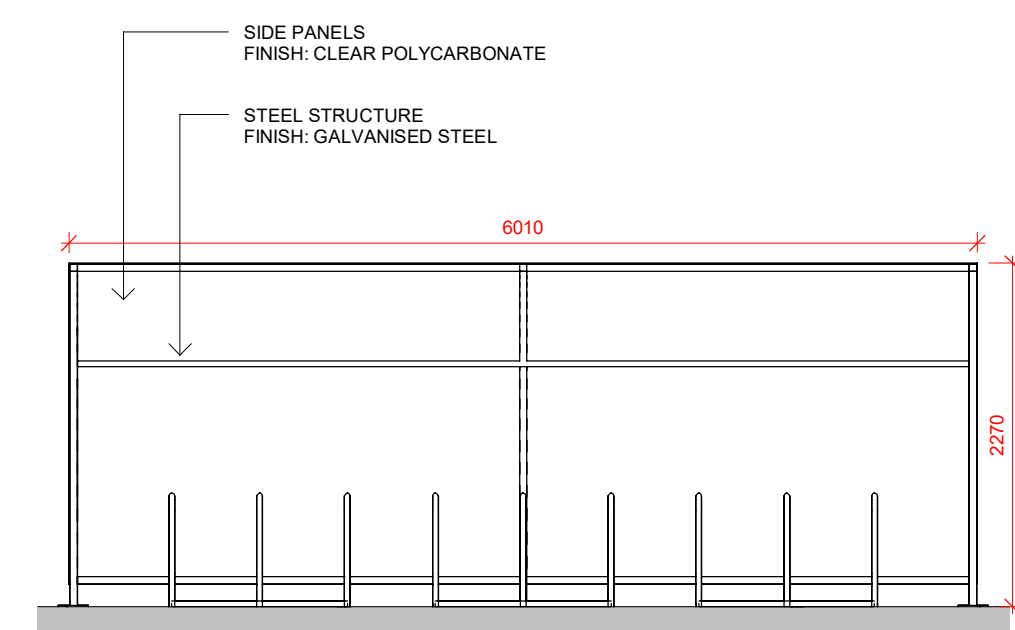


CYCLE SHELTER FRONT ELEVATION E
1 : 50

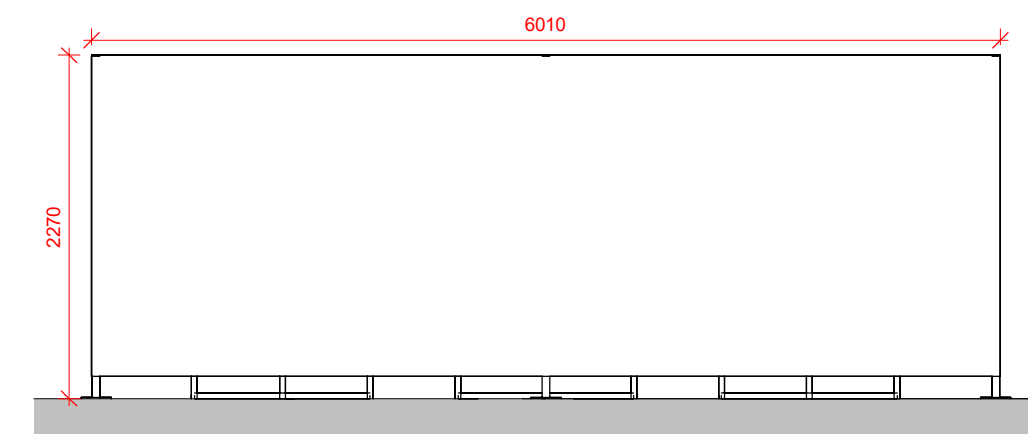


CYCLE SHELTER REAR ELEVATION F
1 : 50

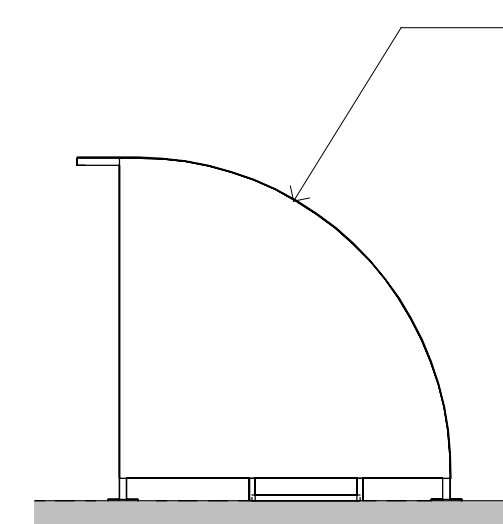


CYCLE SHELTER ELEVATION G
1 : 50

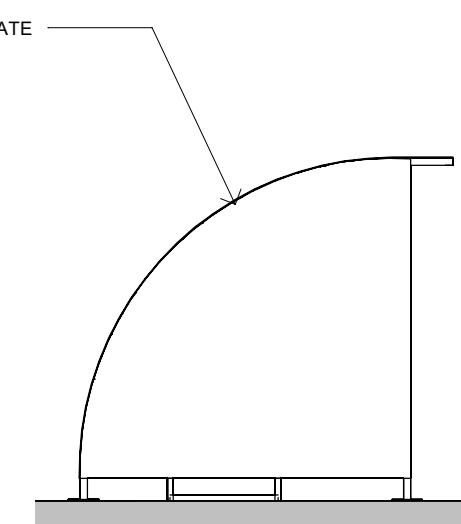


CYCLE SHELTER ELEVATION H
1 : 50

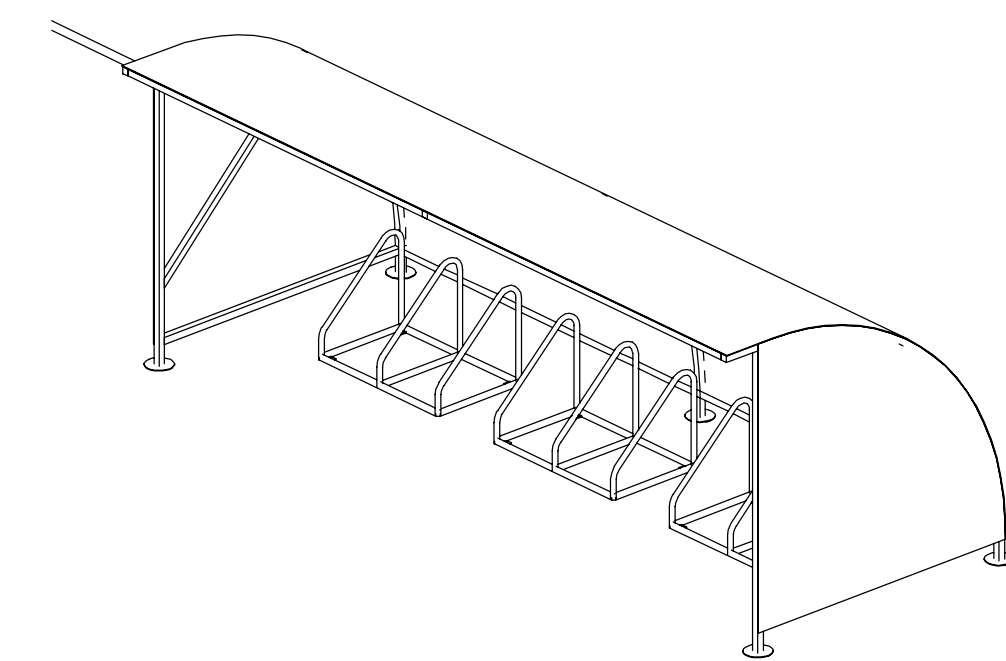


CYCLE SHELTER 3D VIEW

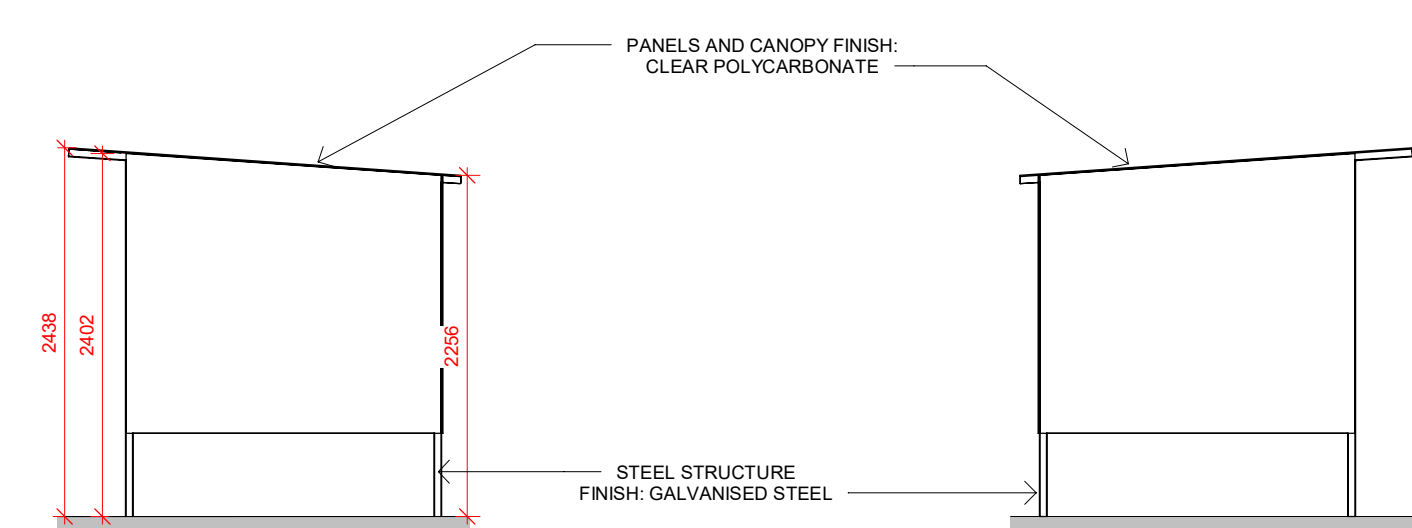


SMOKING SHELTER SIDE ELEVATION J
1 : 50

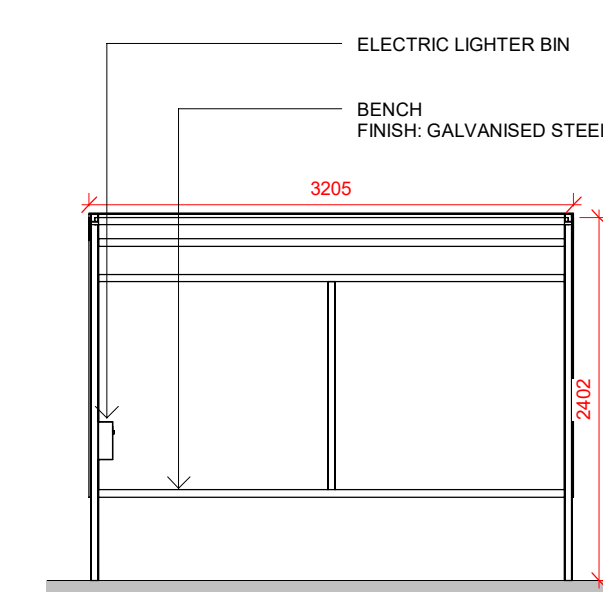

SMOKING SHELTER FRONT ELEVATION L
1 : 50

 

SMOKING SHELTER REAR ELEVATION M
1 : 50

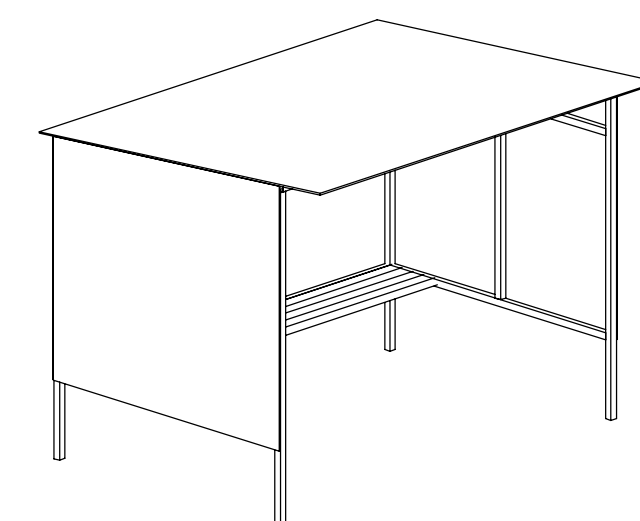

SMOKING SHELTER 3D VIEW

Architects are to be notified of any discrepancies.
Contractor must check all dimensions on site.
This drawing is subject to copyright law and is to be used only for the project only.
The drawing is to be used only for the information as stated only.
For other information refer to the latest revision of any cross-referenced drawings.
To be read in conjunction with relevant design standards/protocols.

This is a colour drawing. In order to ensure any subsequent reproduction is viewed correctly it should be printed in full colour.

5 0 5 10 15 20 25
SCALE 1:500
m

0.5 0 0.5 1 1.5 2 2.5
SCALE 1:50
m

P3 UPDATES FOLLOWING DWD 17.07.19 TO MB
P2 ELEVATION VIEWS ADDED 26.06.19 TO GR
P1 FIRST ISSUE 26.06.19 TO MB
Rev Description Date Dwn Cktd

Status

PLANNING

SMR
SMALLEY MARSEY RISPIN

Floor 2 The Exchange Station Parade Harrogate HG1 1TS
01423 707 757 admin@smrarchitects.co.uk

Project

NEW COURTTWICK, LITTLEHAMPTON

Client

Drawing Title

PROPOSED EXTERNAL DETAILS

Proj Ref Origin Zone Level Type Rate Num Status Rev
-DBNS - SMR - 00 - ZZ - DR - A - 2010 - S3 - P3
SMR Job Ref Sheet A0 Scale As Indicated Drawn TO