


NON
MATERIAL
AMENDMENT
APPLICATION
SITE AREA:
1215m²

TOTAL SITE
BOUNDARY

EXISTING LANDSCAPED AREA
TO BE RETAINED: 2128 m²

LANDSCAPED AREA TO BE
REPLACED WITH VEHICLE
HARDSTANDING: 592 m²

KERBED AREA TO BE
REPLACED WITH VEHICLE
HARDSTANDING: 25 m²

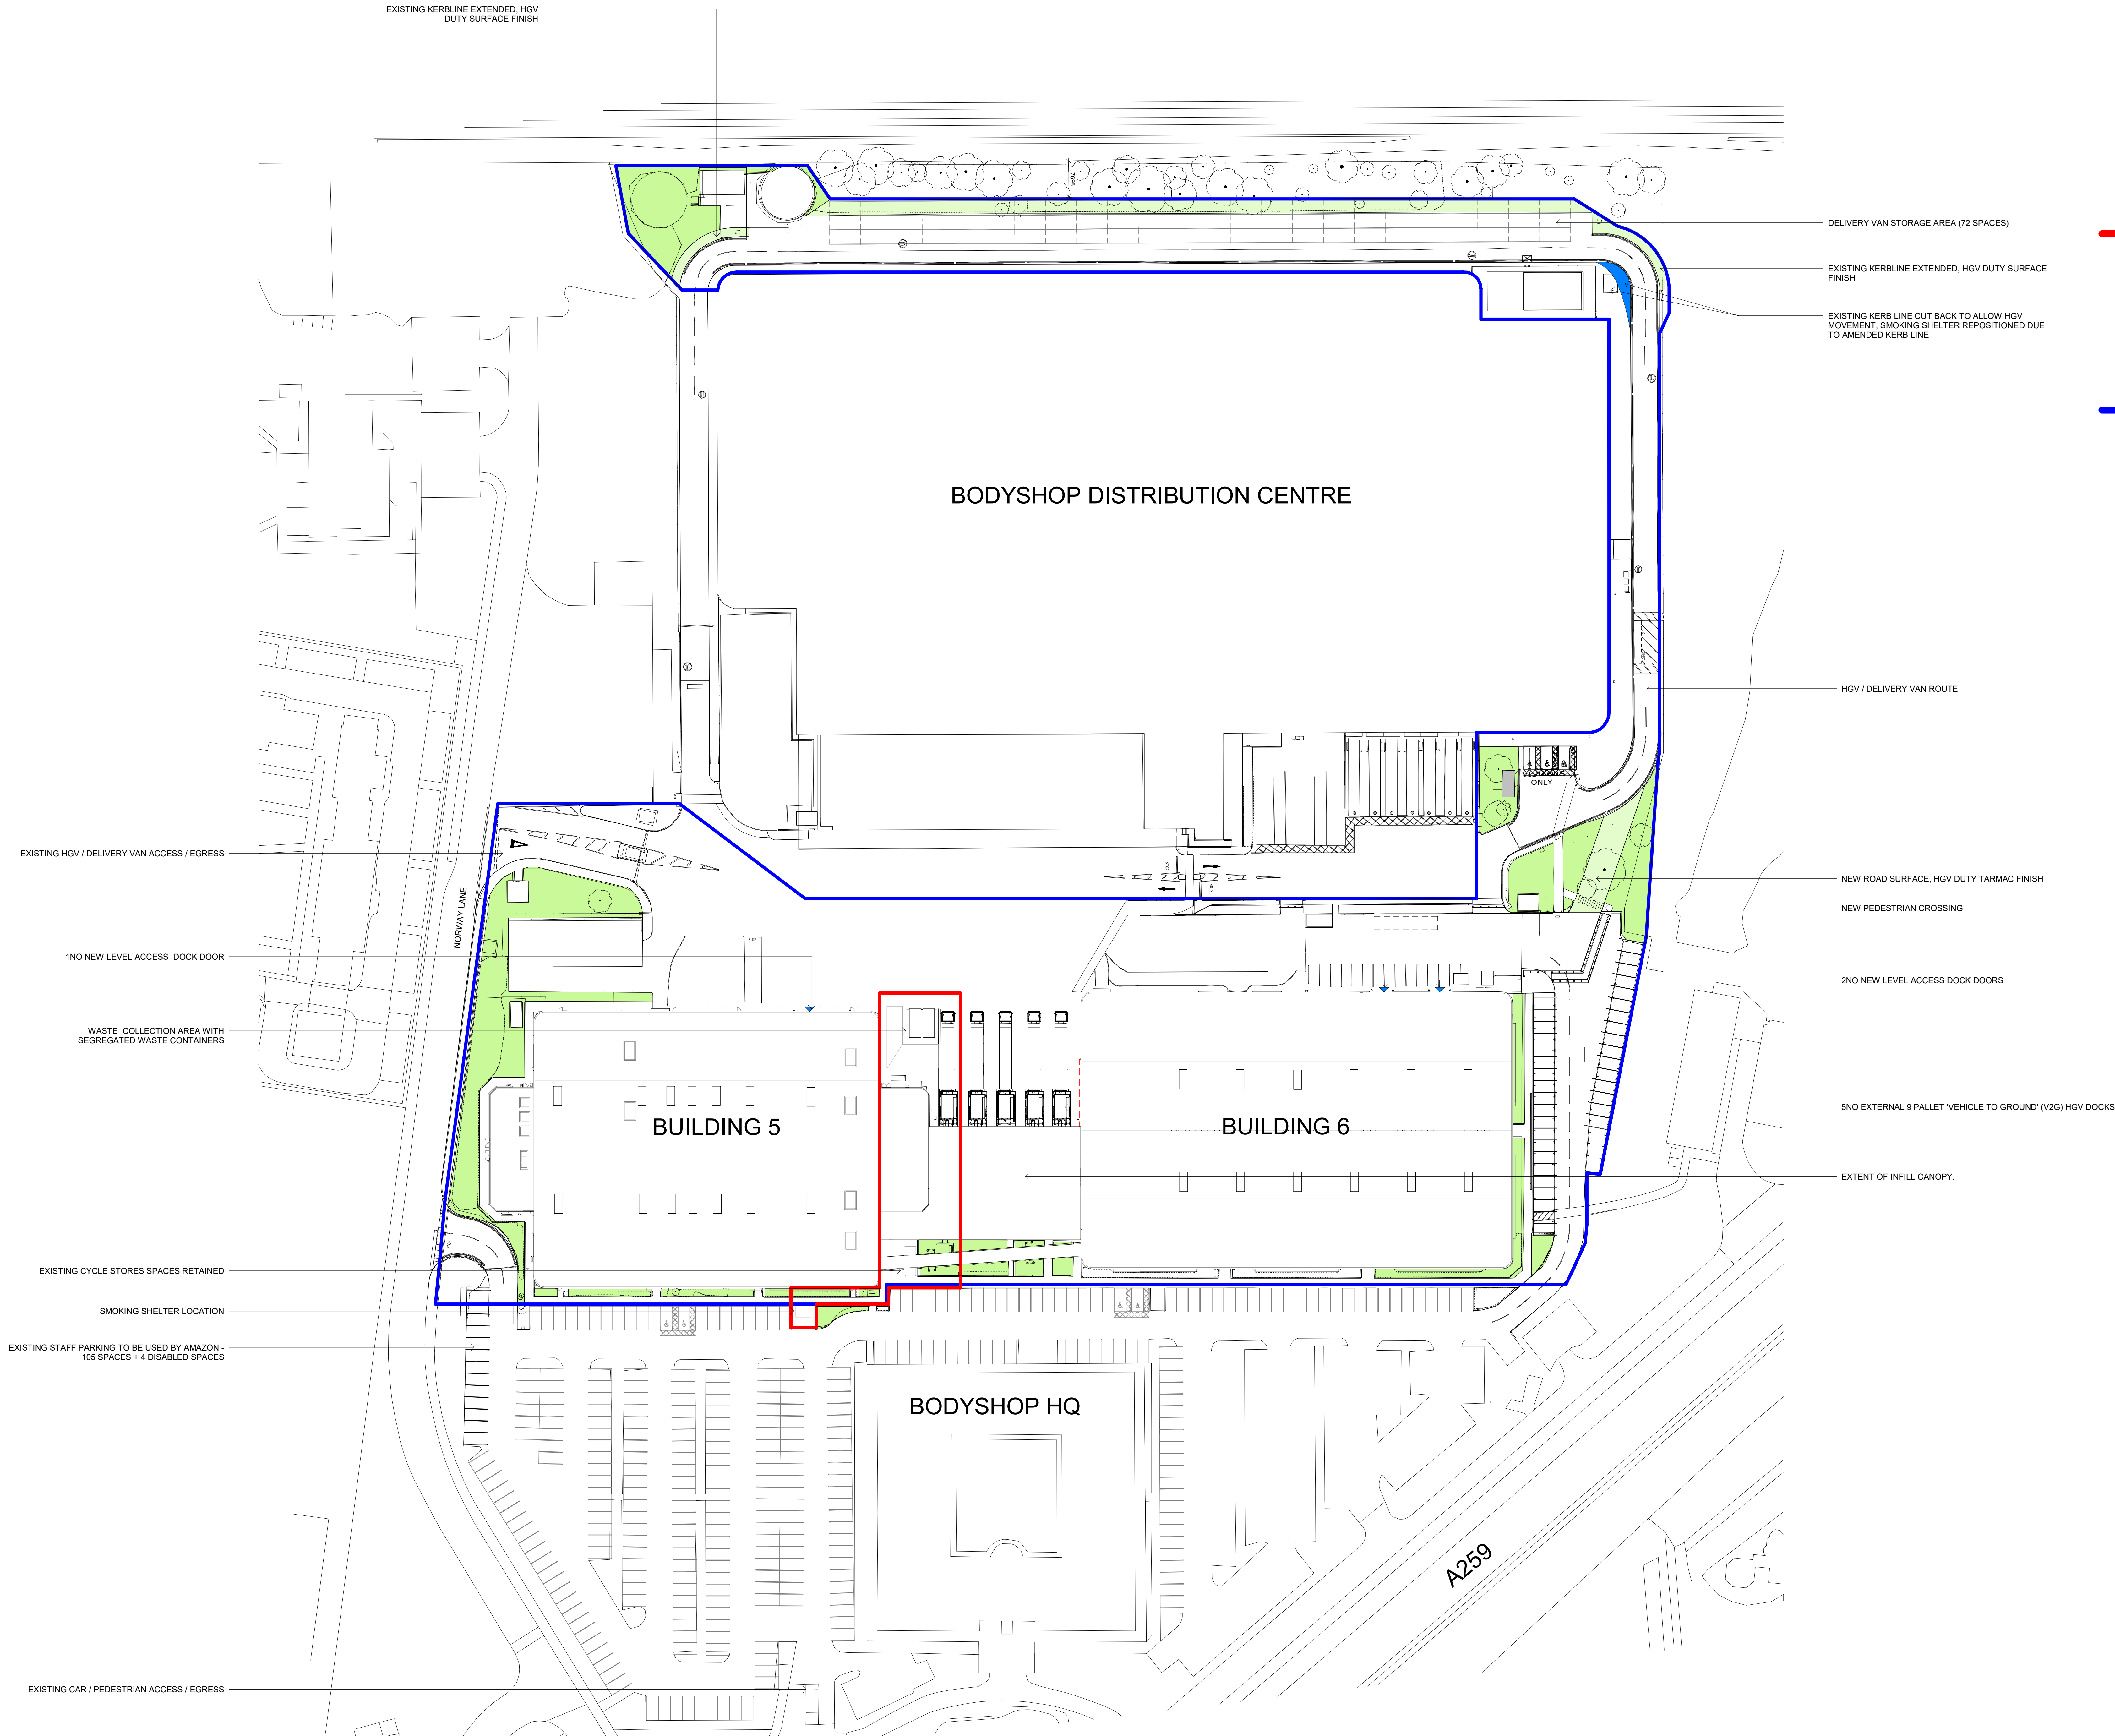

PROPOSED SITE PLAN
1 : 500

P2	UPDATES FOLLOWING DWD	17.07.19	TO	MB
P1	FEEDBACK			
Rev	Description	Date	By	SR

Status

PLANNING

SMR
SMALLEY MARSEY RISPIN

ARCHITECTS
Floor 2 - The Exchange - Station Parade - Harrogate - HG1 1TS
01423 707 757 admin@smrarchitects.co.uk

Project

NEW COURTWICK, LITTLEHAMPTON

Client

Drawing Title

PROPOSED NON MATERIAL AMENDMENT SITE PLAN

Proj Ref	Origin	Zone	Level	Type	Rate	Notes	Status	Rev
-DBNS - SMR - 00 - 22 - DR - A - 2102 - S3 - P2								
SMR Job Ref	Sheet	Scale	Drawn	TO				
7200-00-2102	A0	As indicated	TO					