

4no. 5.46kWp PV Systems

Total 21.84 kWp

Panel Spec: 390w panels


Size = 1038mm x 1755mm

No of panels = 56

Loading = 0.11 kN per m/sq

Neoprene backed mini rail
fixed direct to crown of
trapezoidal roof profile with
Ejot roofing screws

Top of panel to project max
70mm from roof plane

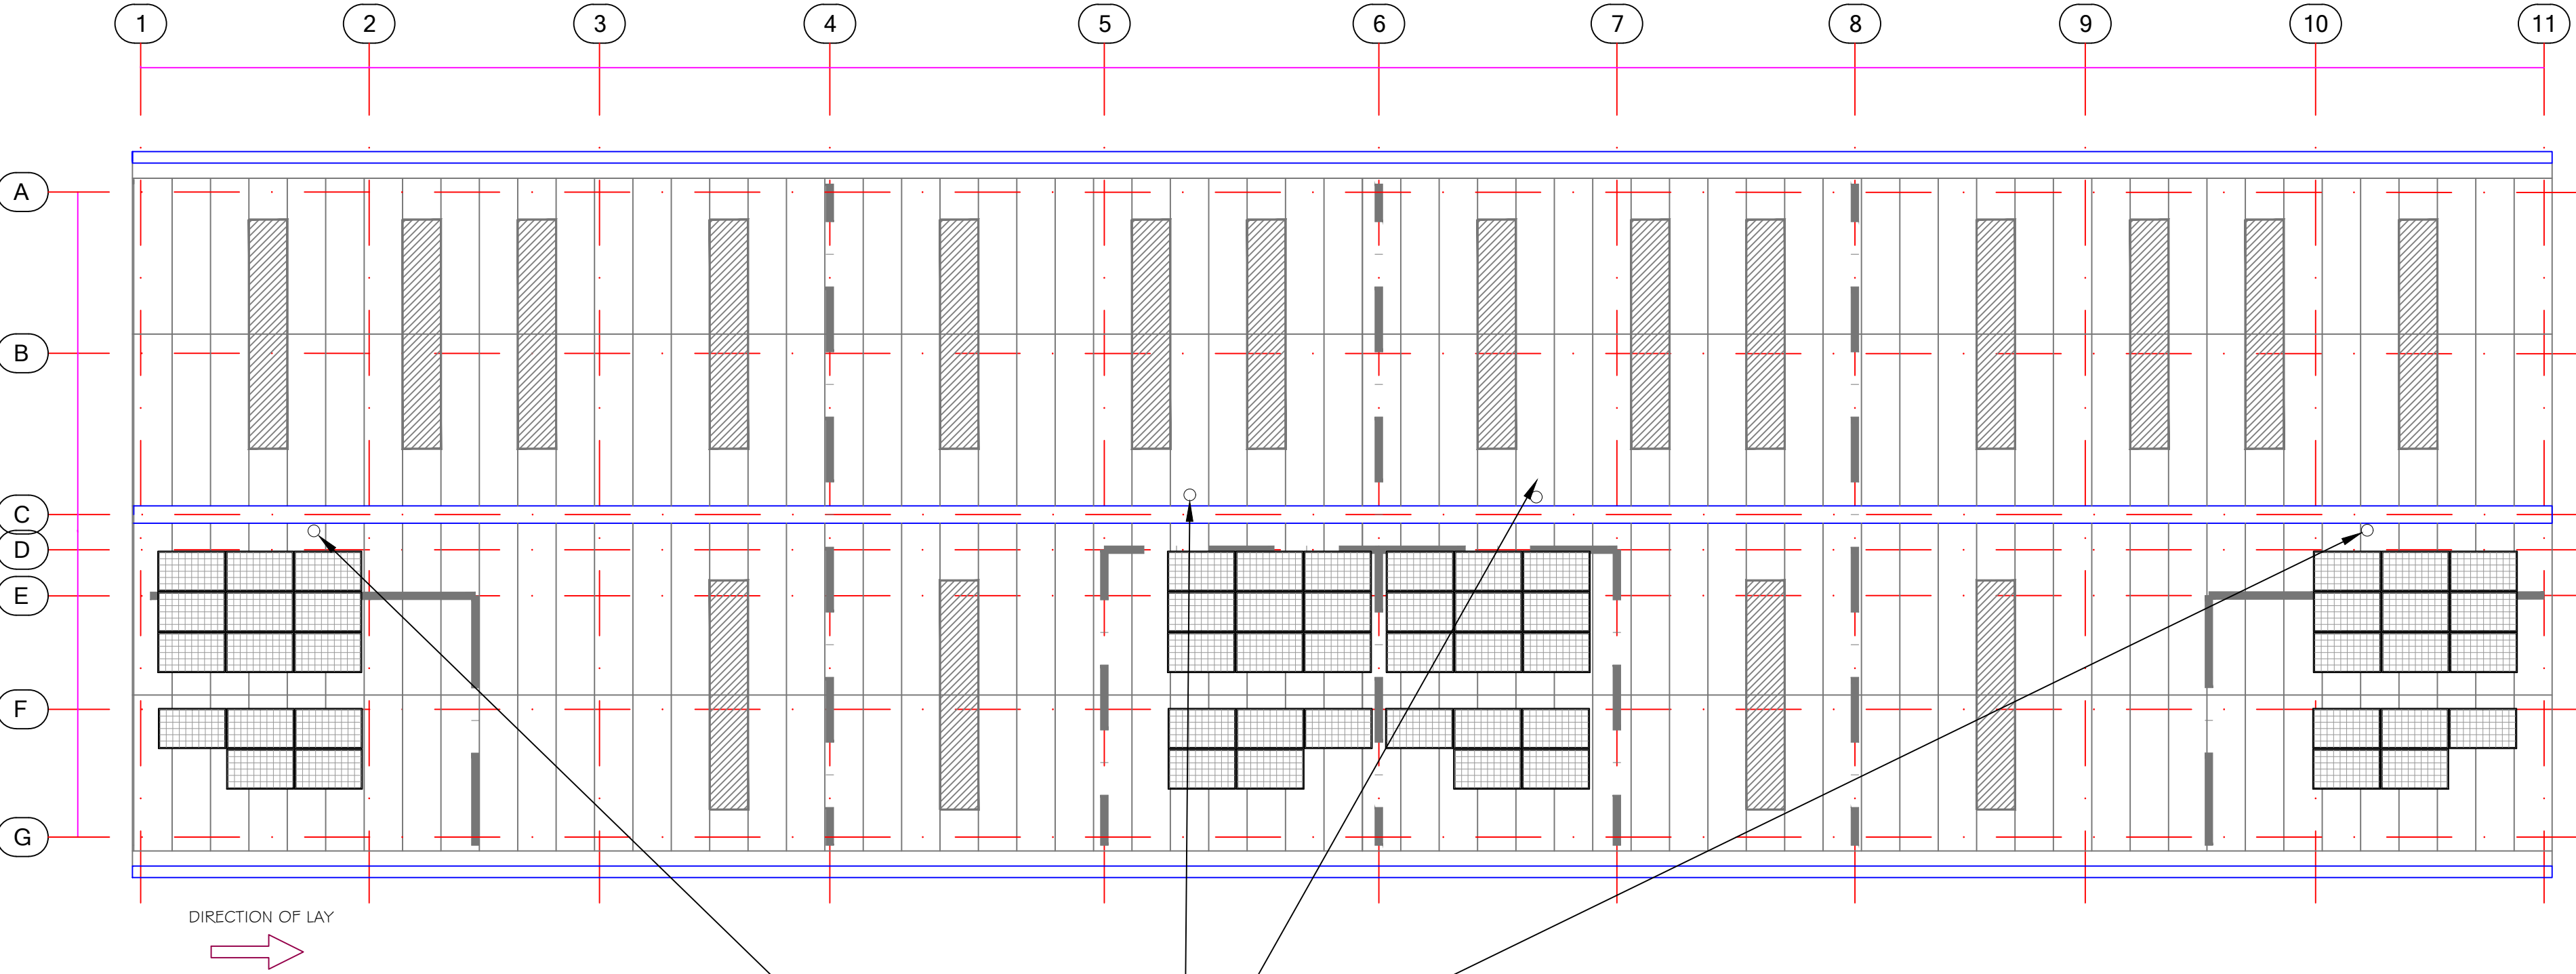

TRAPEZOIDAL FIXING DETAIL



CLIENT: MARBANK
PROJECT: ELDON ROAD
TITLE: UNIT 1-4 PV LAYOUT
SCALE: 1:100 @ A2

CONSTRUCTION