


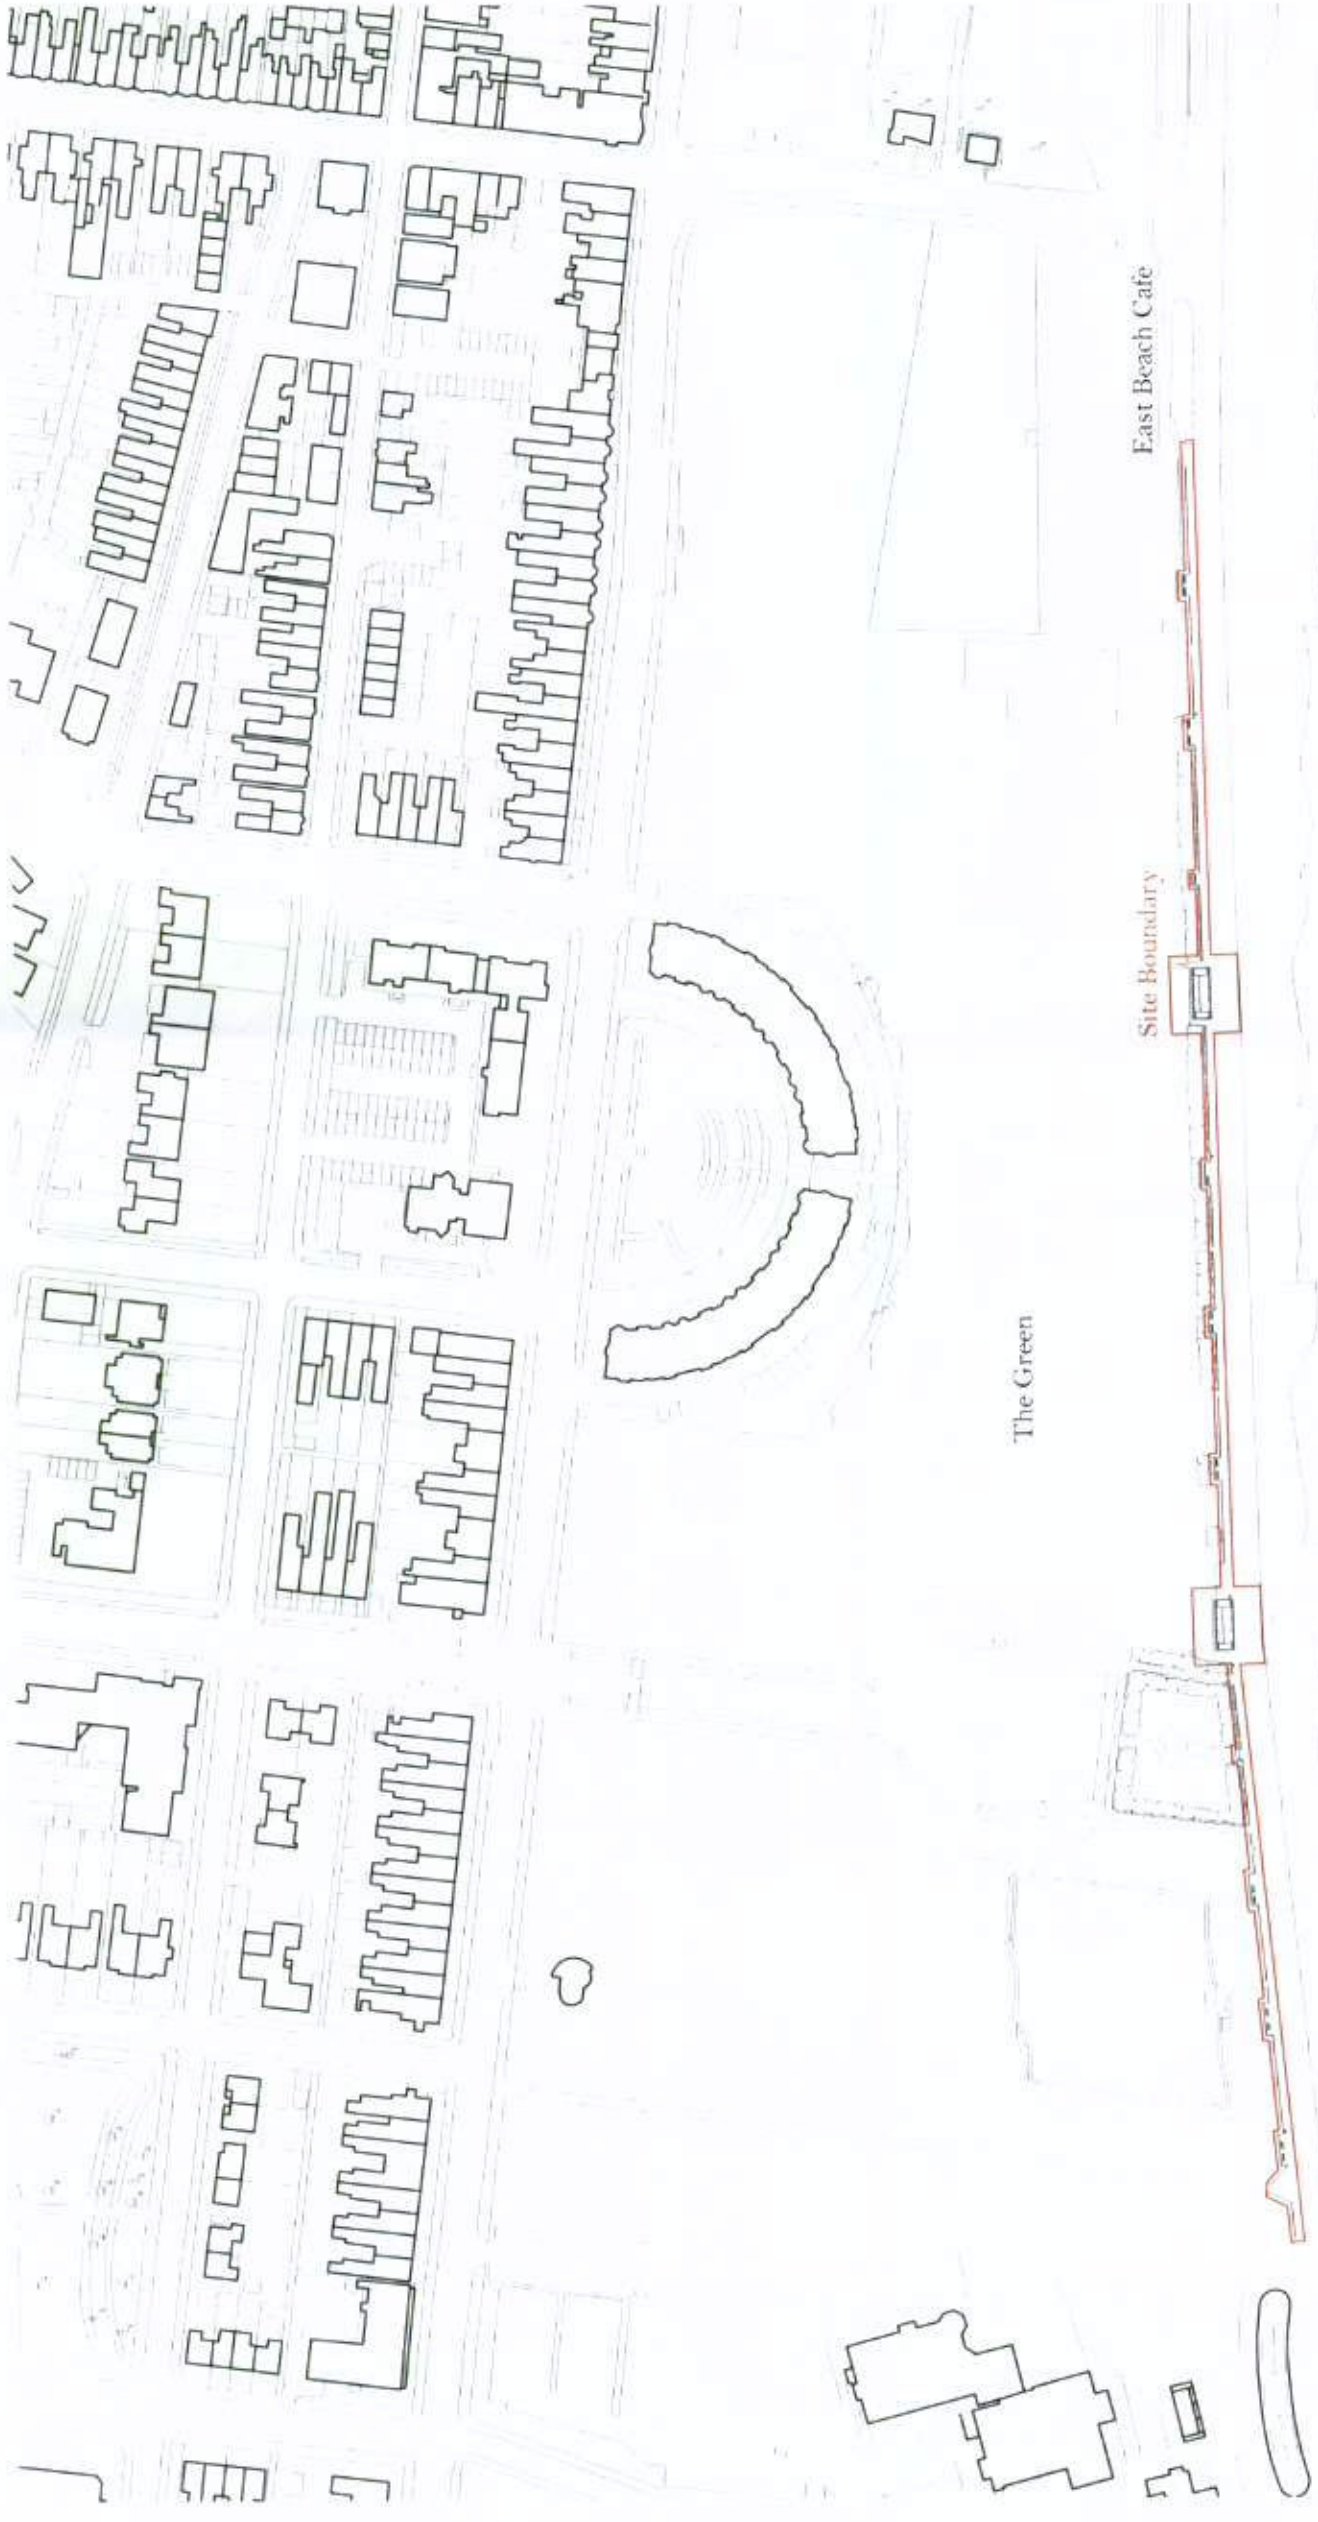

Notes
Do not scale from drawing other than
for planning purposes.

Drawing is not for construction.

Full Site Survey and Investigation
required to confirm dimensions etc.

ARUN DISTRICT COUNCIL			No.	u	247	09	SUBSTITUTION		Received		23-10-9
Full Site Survey and Investigation required to confirm boundaries etc.											

Revisions

05/08/09: Draft Issue
07/09/09: Issued for Planning
21/10/09: Rev A: Re-issued for
Planning - Notes Revised
25/10/09: Rev B: Re-issued for
Planning - Notes Revised

The Longest Bench
Littlehampton

Site Plan, Existing

no. 113_00_000

1:2000 at A3

drawn: 07/09/09

Studio Weave Ltd
07903 031 976 / 07940 325 080
hello@studoweave.com