

Notes:
Do not scale from drawing other than for planning purposes.

Drawing is not for construction.

Full Site Survey and Site Investigation required to confirm dimensions etc

ARUN DISTRICT COUNCIL			
No.	LU	247	09
SUBSTITUTION			
Received	23-10-9		

Revisions:

- 07/09/09: Issued for Planning
- 21/10/09: Rev A: Re-issued for Planning - Notes Revised.
- 23/10/09: Rev B: Re-issued for Planning - Notes Revised.

The Longest Bench
Littlehampton
Site Plan, Proposed,
Central East Portion


no. 113_00_113

1:200 at A1, 1:400 at A3

drawn: 07/09/09

Studio Weave Ltd
07903 031 976 / 07940 325 080
hello@studioweave.com

Text describes Secondary Ribbon

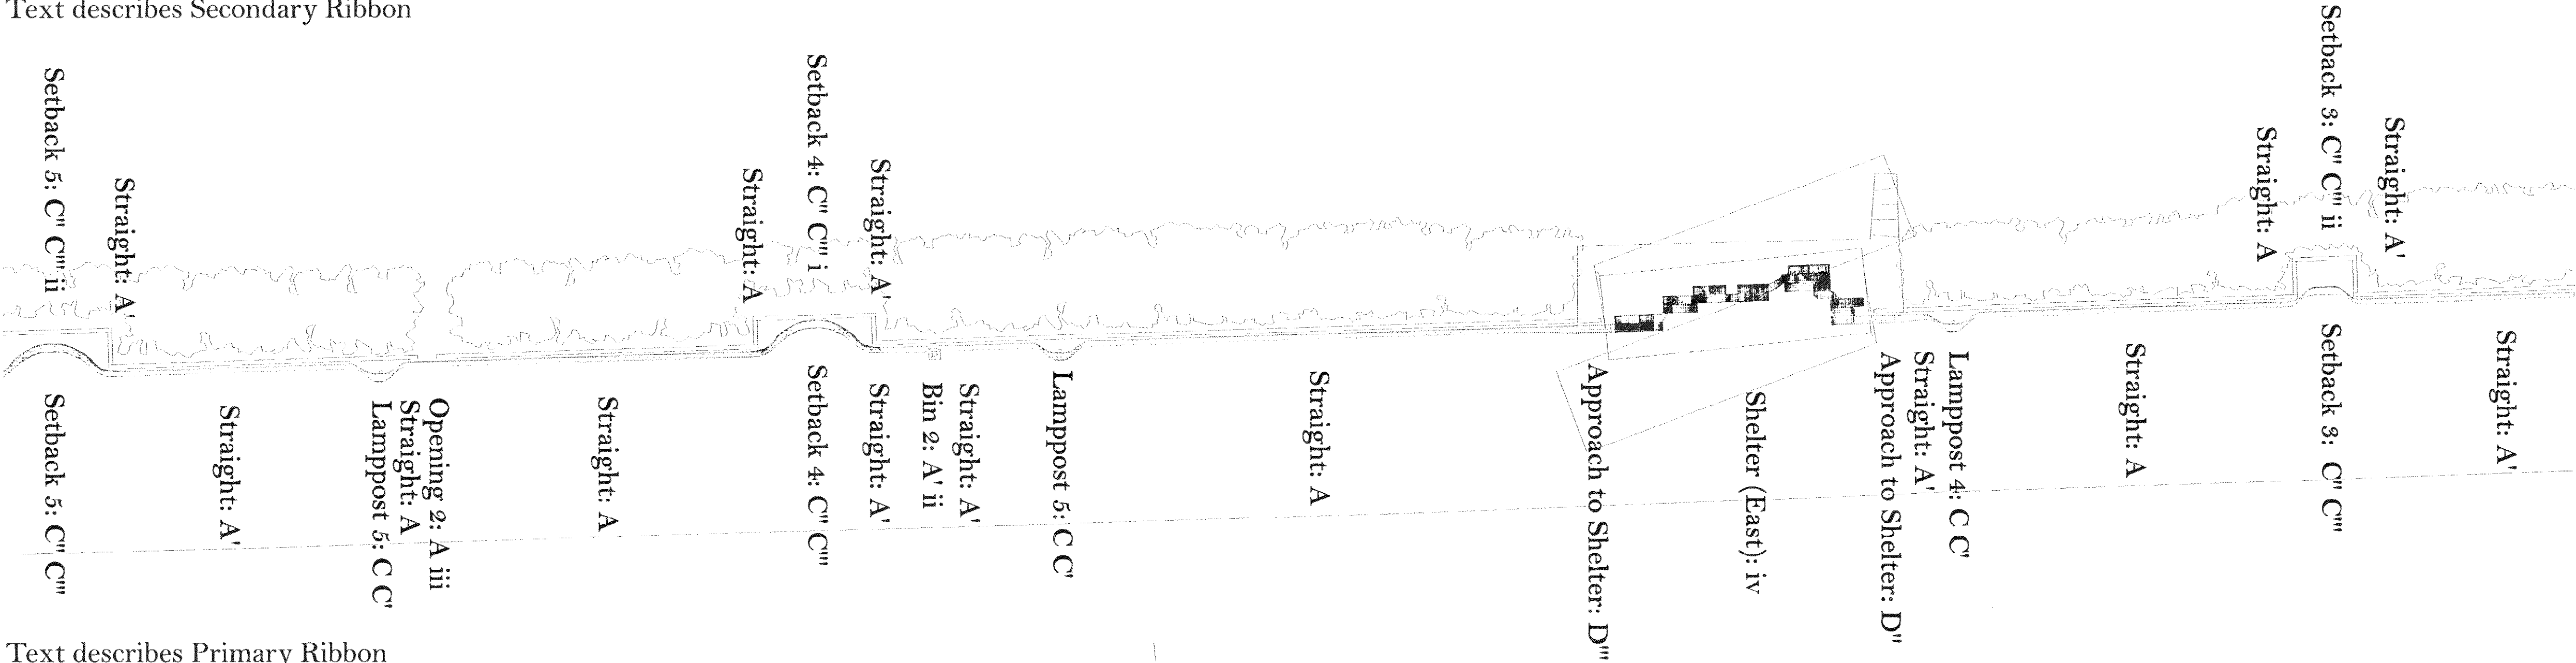

Text describes Primary Ribbon

