




EXISTING REAR ELEVATION (EAST)



EXISTING SOUTH ELEVATION

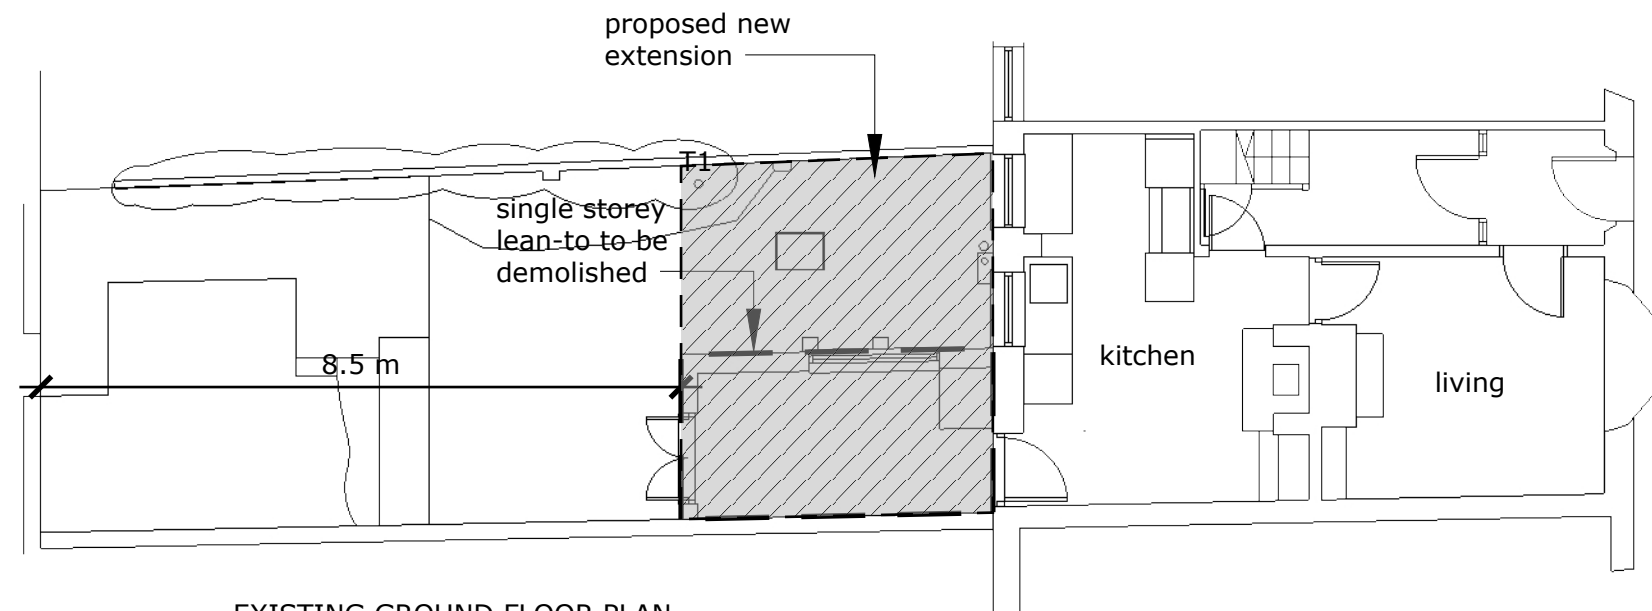

EXISTING GROUND FLOOR PLAN

PROPOSALS TO EXTEND MELLOW HOUSE 13 NORFOLK ROAD LITTLEHAMPTON BN175PW

doug dadswell architecture

email : dadswell260@btinternet.com

mobile : 07906 117849

EXISTING PLANS Drg no 2018/MEL/01 Aug 2018 Scale 1:100@A3

1:100m scale bar

