


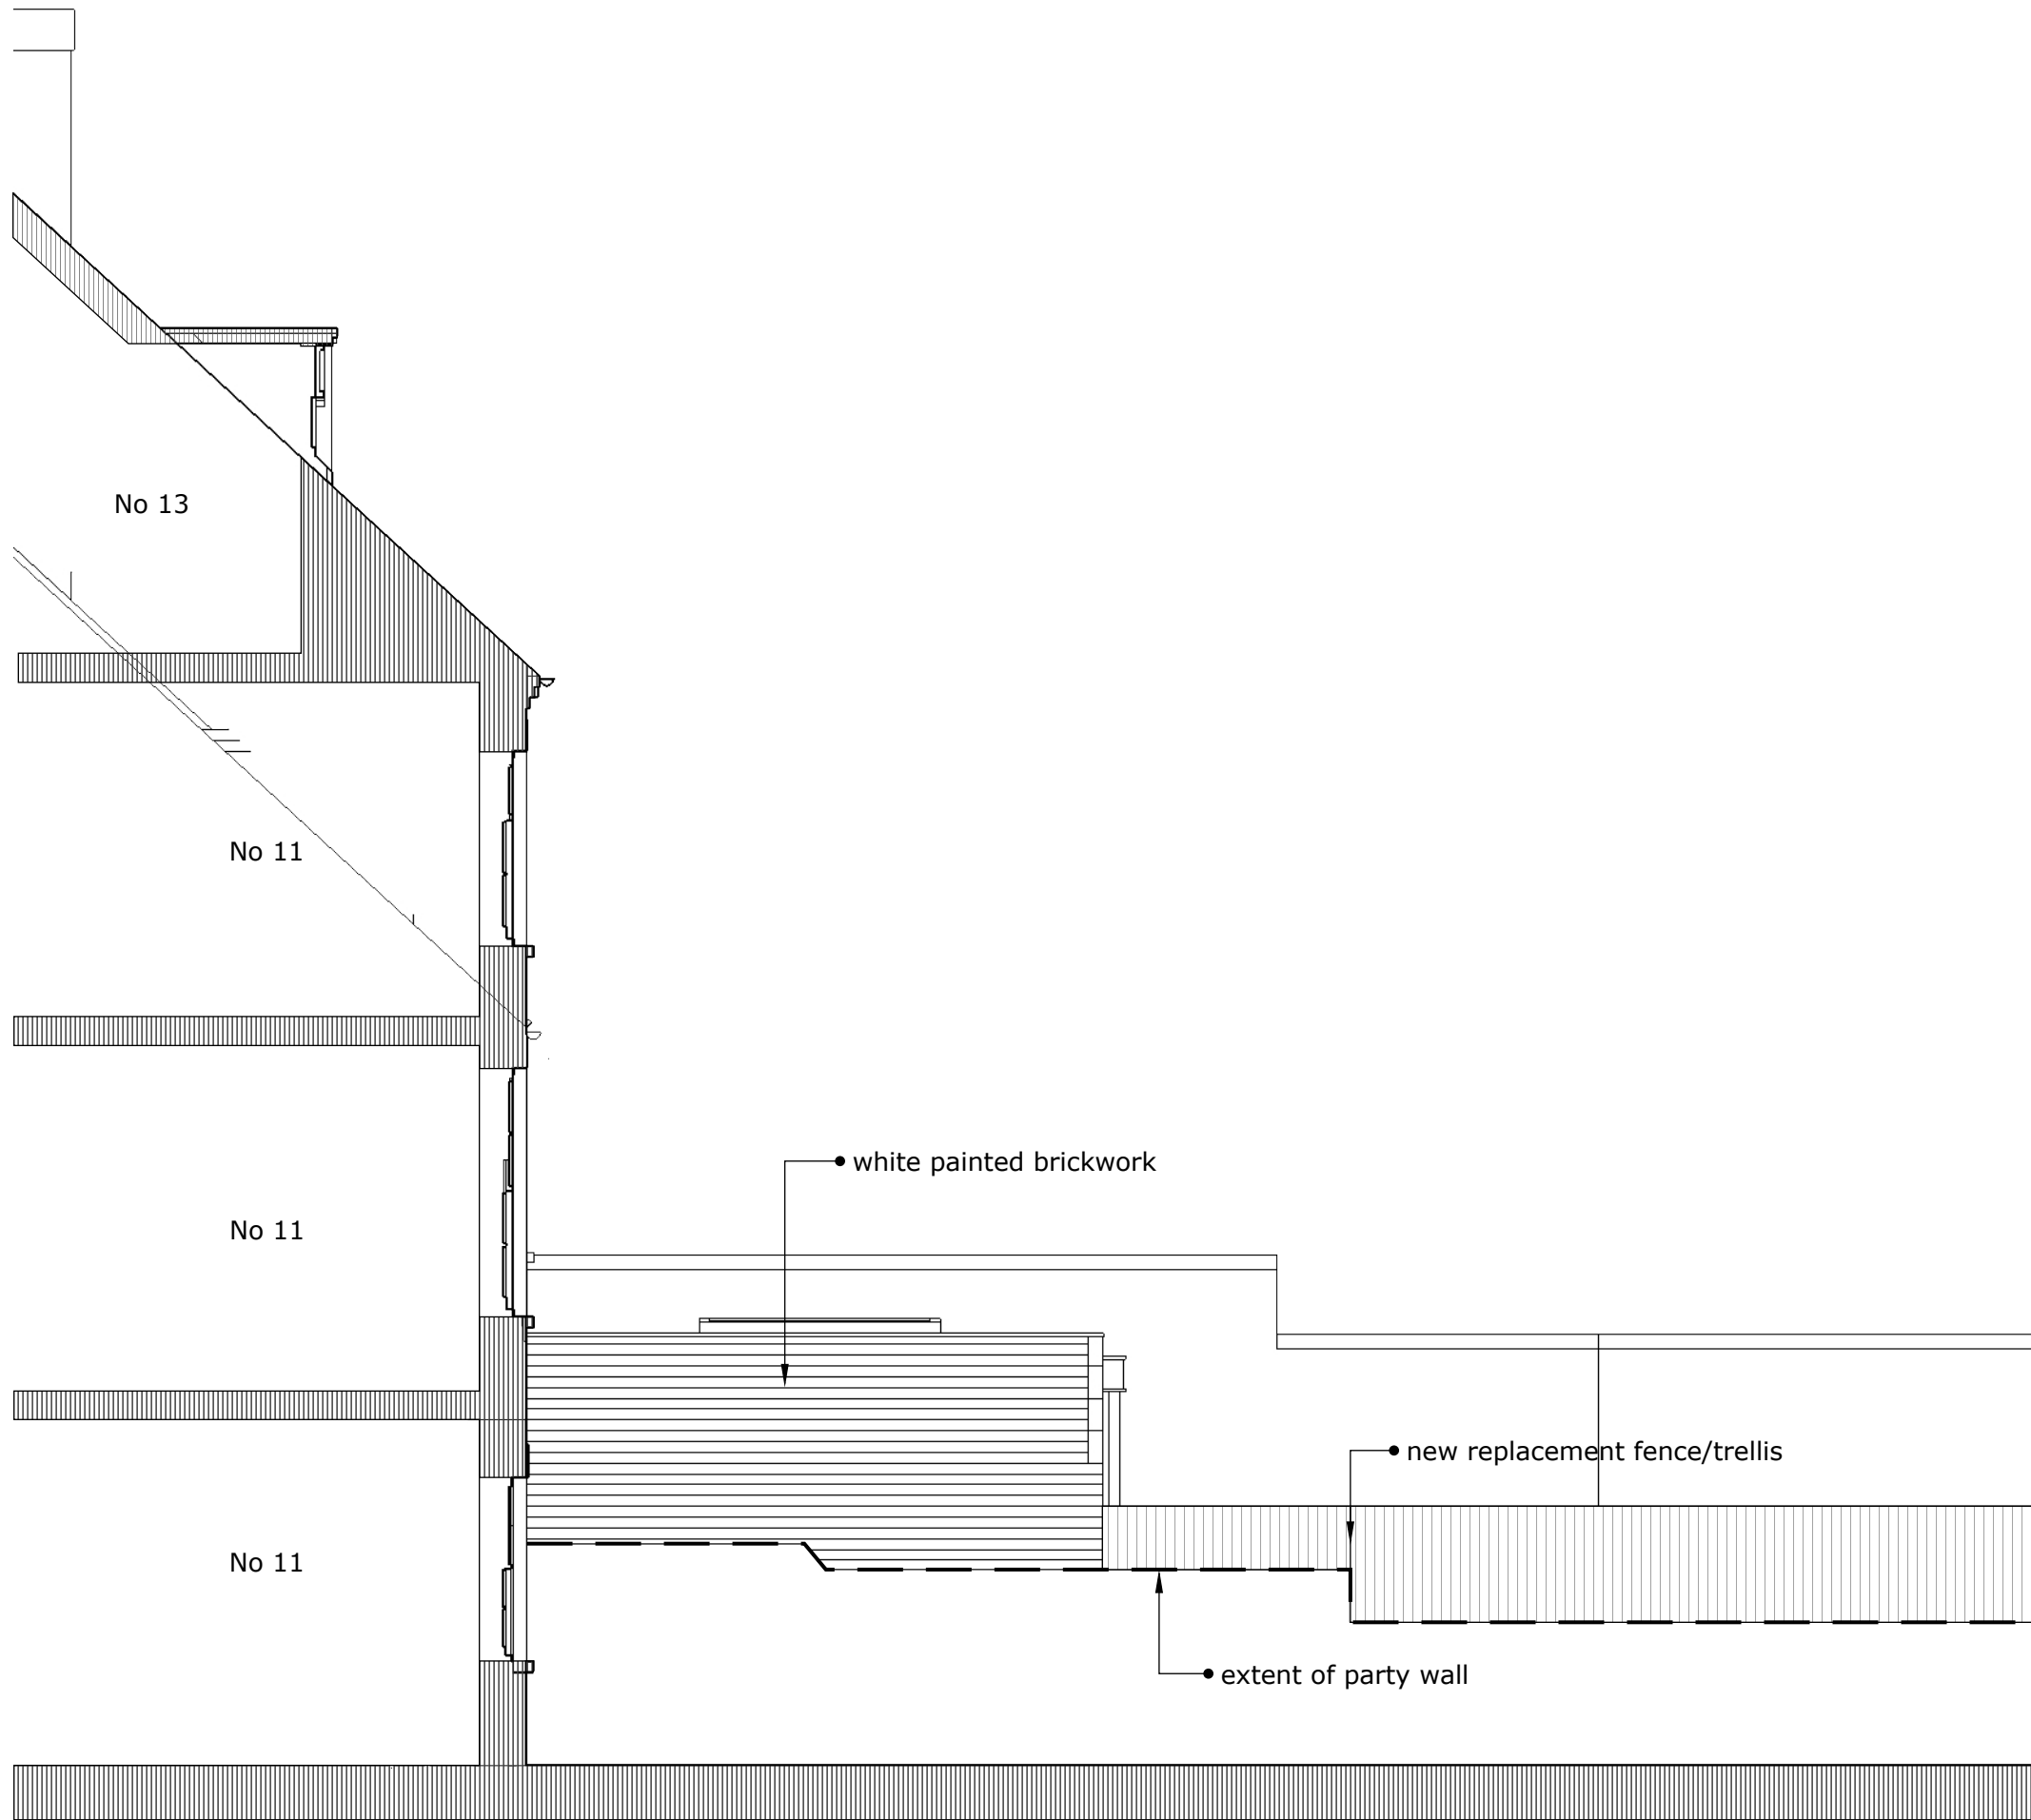

PROPOSALS TO EXTEND MELLOW HOUSE 13 NORFOLK ROAD LITTLEHAMPTON BN175PW

doug dadswell architecture

email : dadswell260@btinternet.com

mobile : 07906 117849

SOUTH ELEVATION Drg no 2018/MEL/04 Aug 2018 Scale 1:50@A3

1:50m scalebar

0 1 2 3 4 5 6 7 8 9 10 11 12