




KEY

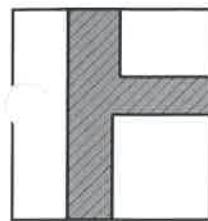

existing construction

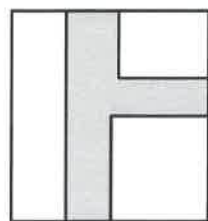

proposed construction

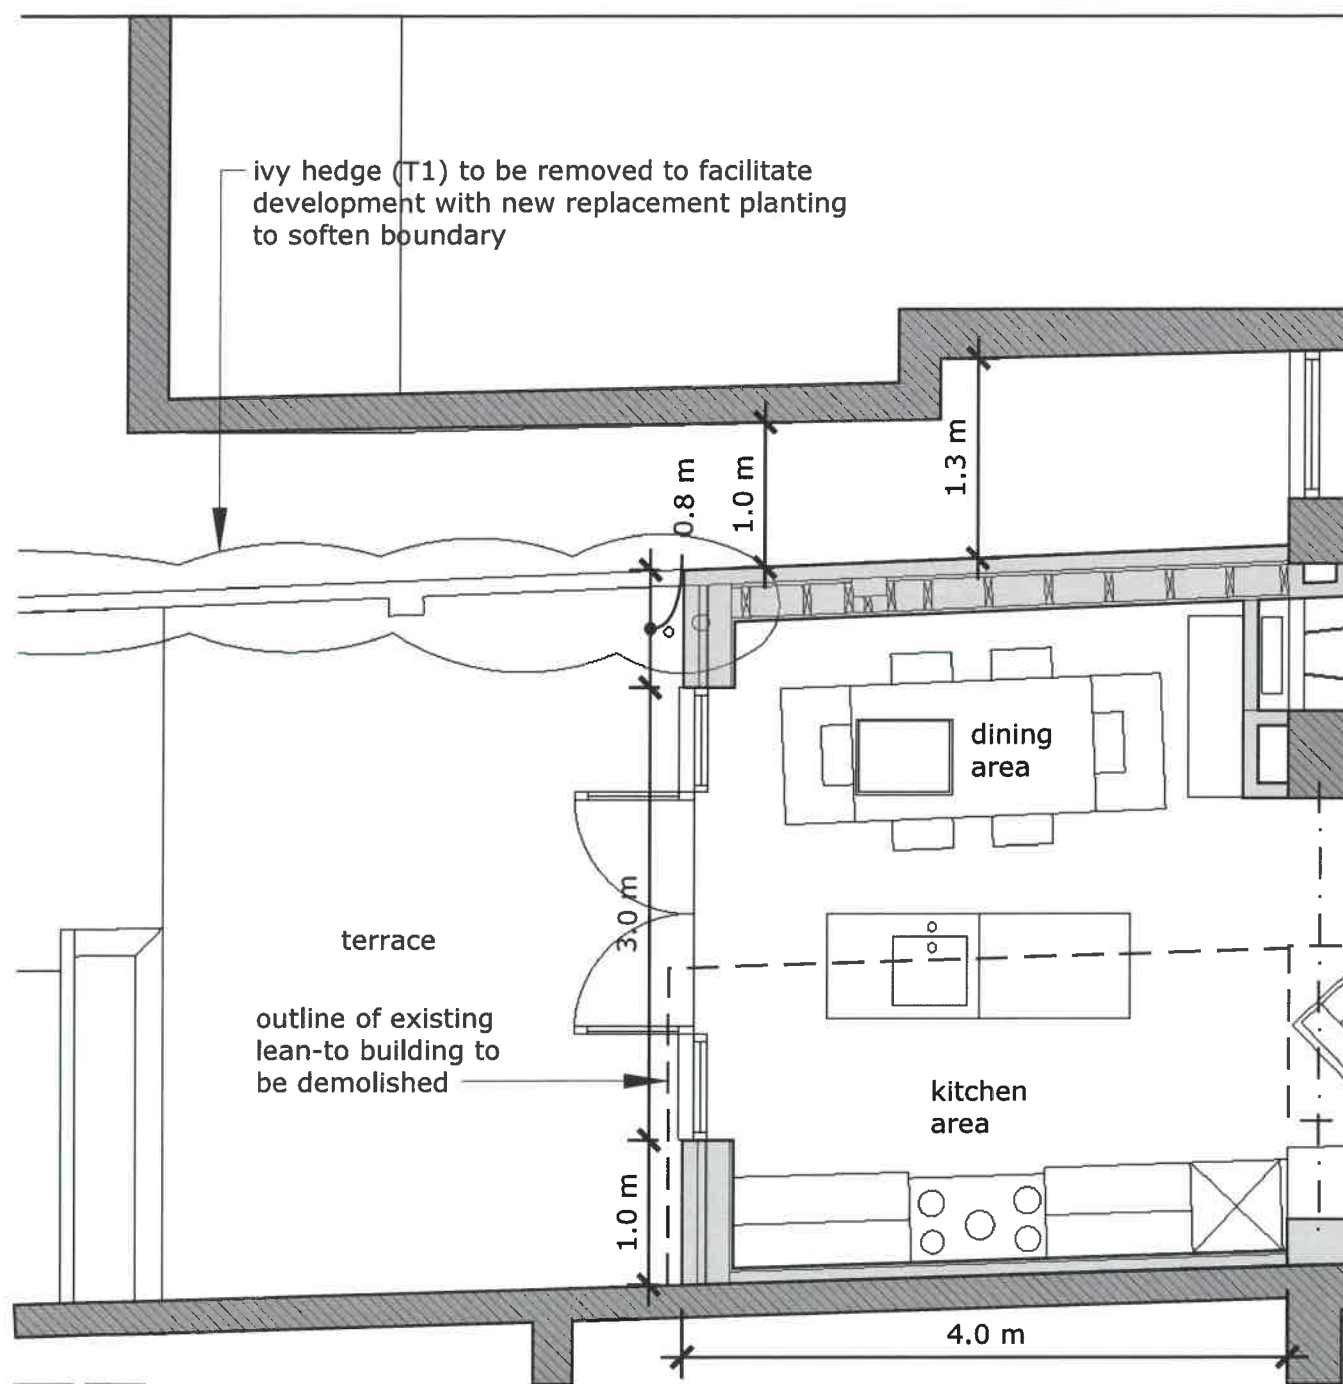

PROPOSED GROUND FLOOR PLAN Scale 1:50

No 11



No 15

WESTERN ROAD

NORFOLK ROAD

proposed single storey extension

SITE/BLOCK PLAN Scale 1:500

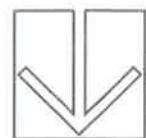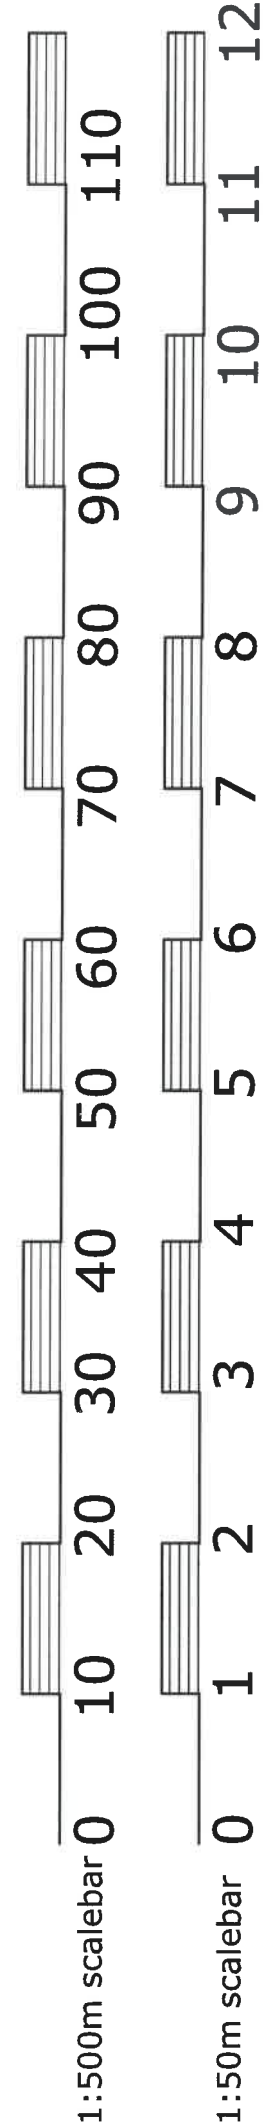

north

PROPOSALS TO EXTEND MELLOW HOUSE 13 NORFOLK ROAD LITTLEHAMPTON BN175PW

doug dadswell architecture

email : dadswell260@btinternet.com

mobile : 07906 117849

Drg no 2018/MEL/02A Aug 2018 Scale as indicated@A3
Rev A : 03/10/2018. Site/Block Plan added