


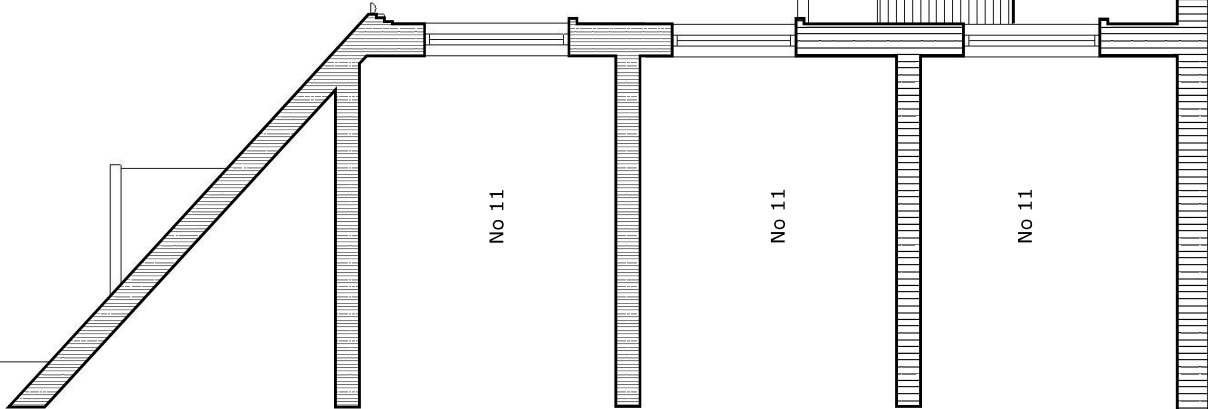

white painted brickwork

new replacement fence/trellis

extent of party wall

2.8m

No 11

No 11

No 11

PROPOSALS TO EXTEND MELLOW HOUSE 13 NORFOLK ROAD LITTLEHAMPTON BN17 5PW

doug dadswell architecture

email : dadswell260@btinternet.com

mobile : 07906 117849

SOUTH ELEVATION Drg no 2018/MEL/04A Aug 2018 Scale 1:50@A3

1:50m scalebar 0 1 2 3 4 5 6 7 8 9 10 11 12
Rev A : Overall height reduced to 2.8m