


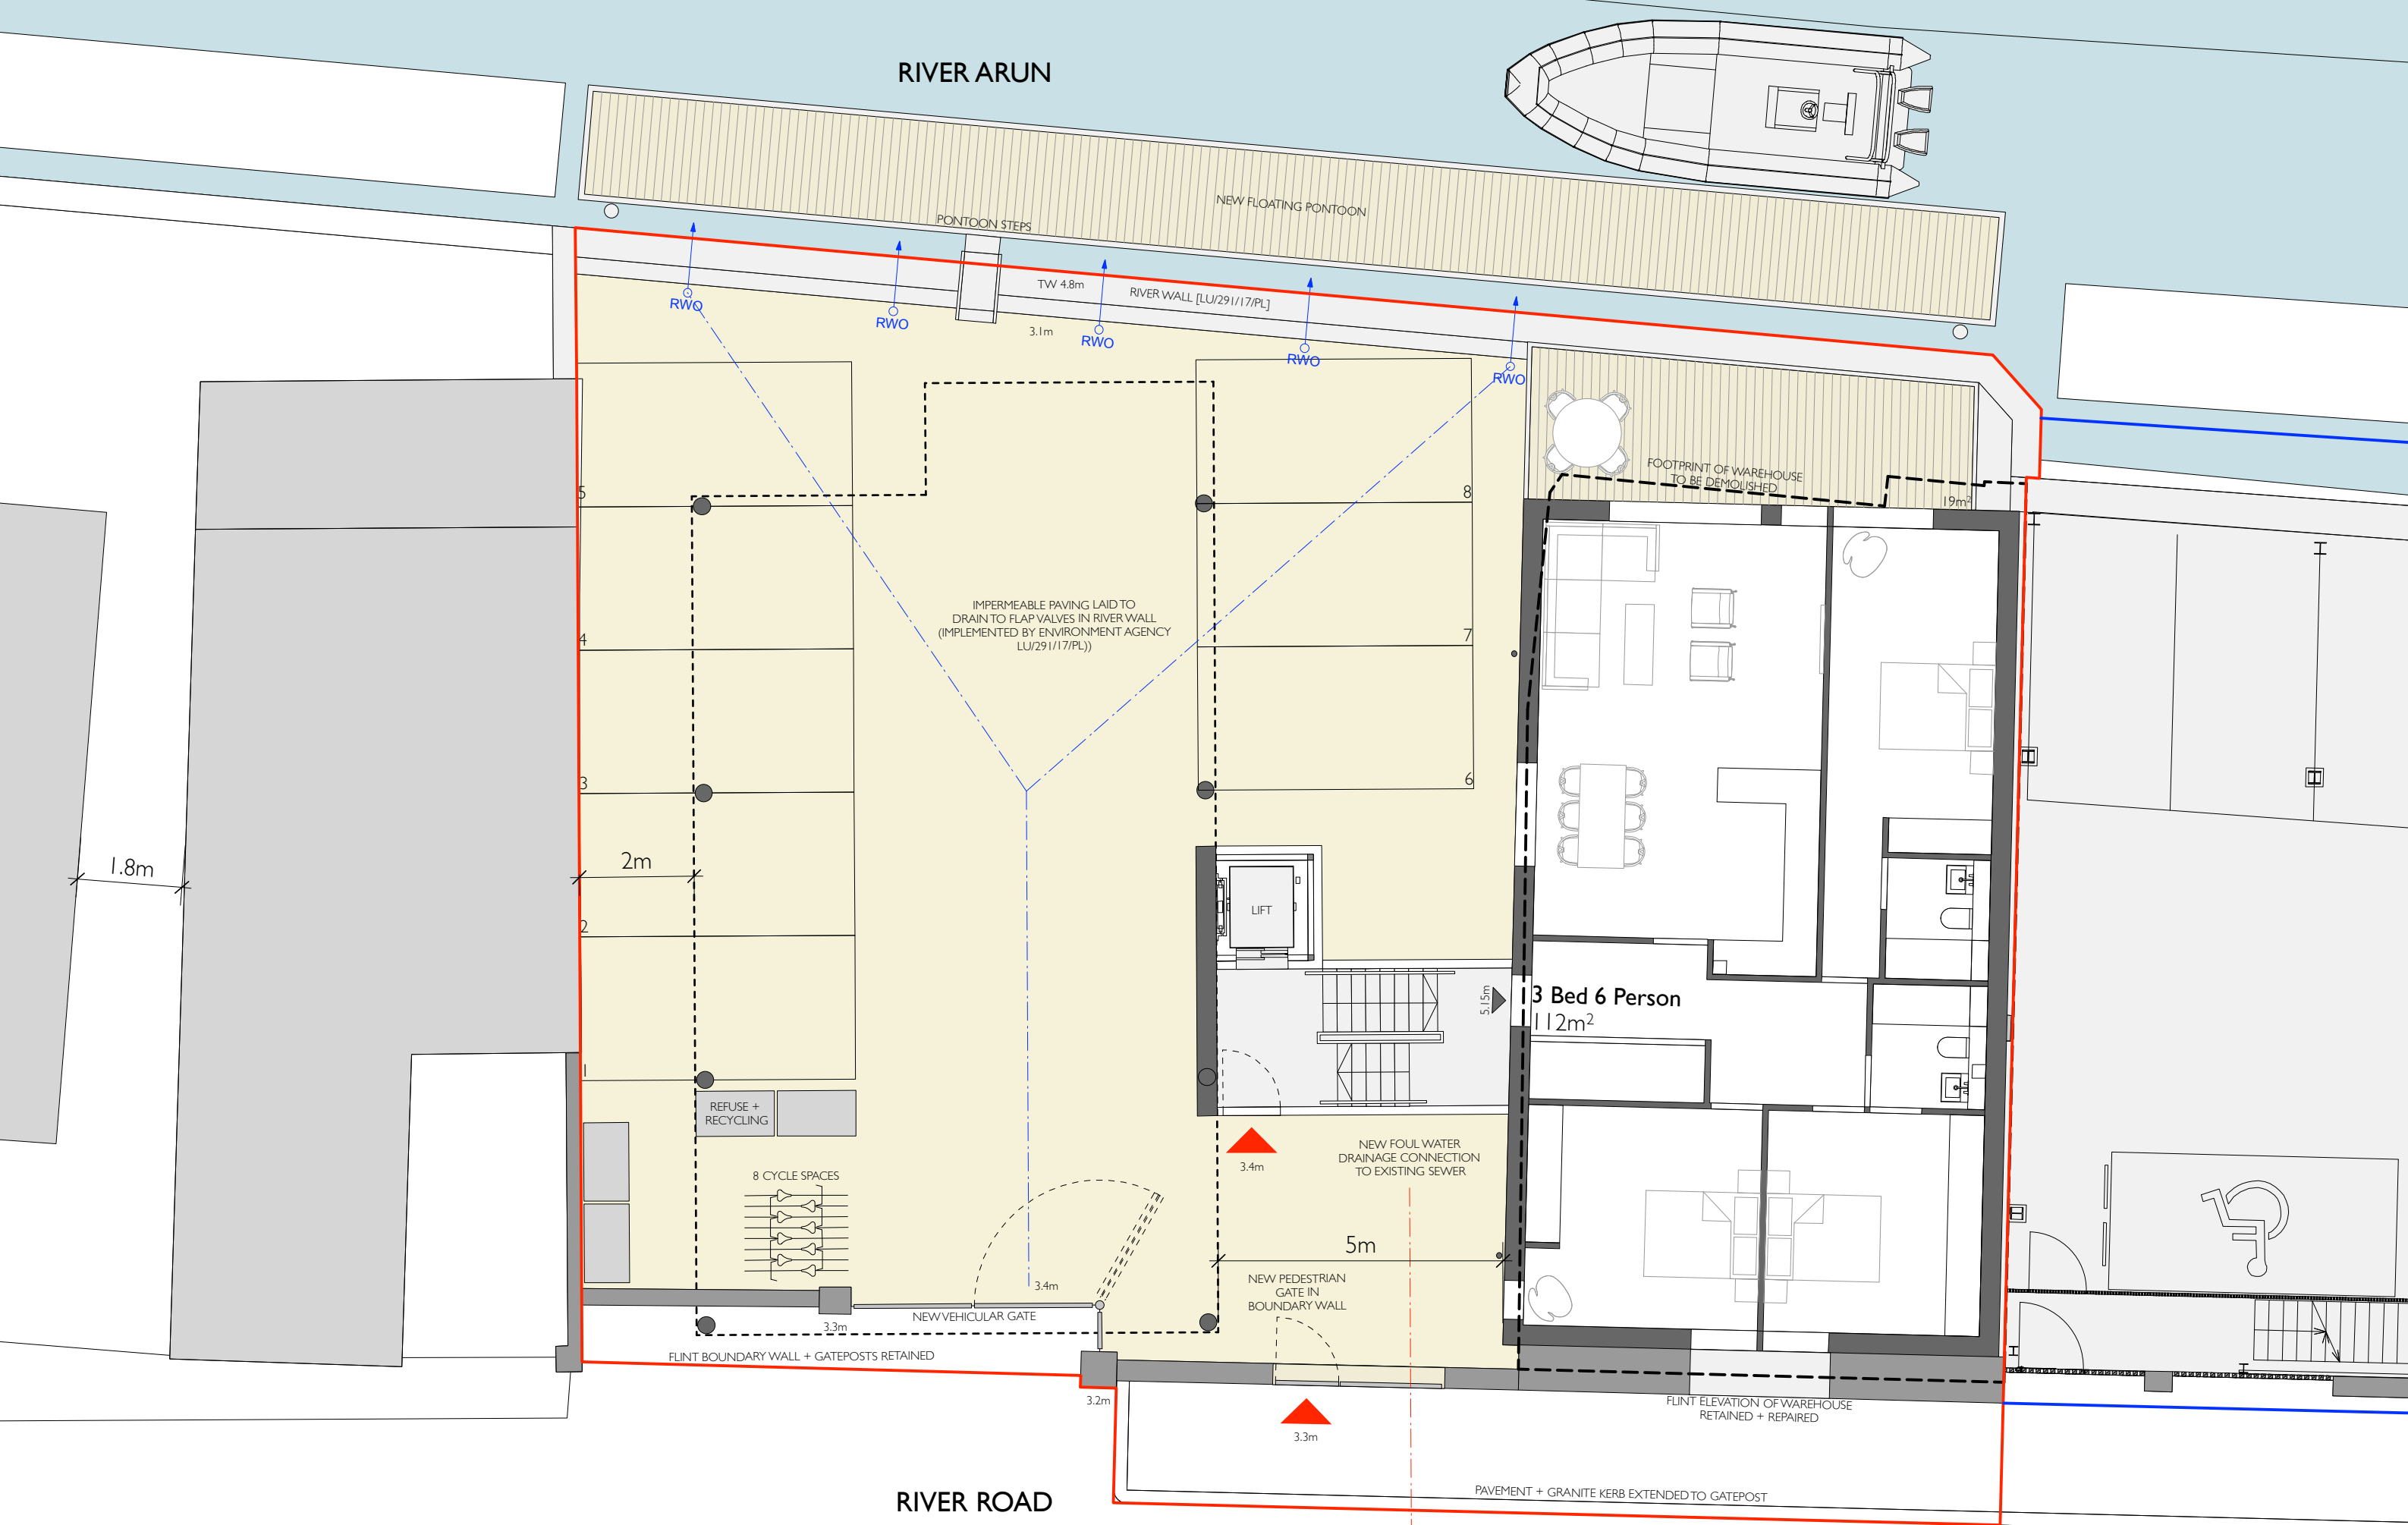

STATUS: PLANNING

SCALE: 1:100 @ A3

DATE: SEPTEMBER 2020

DRAWING NO: 1908_P_200

TITLE: PROPOSED GROUND FLOOR PLAN

PROJECT: 57 RIVER ROAD, LITTLEHAMPTON