


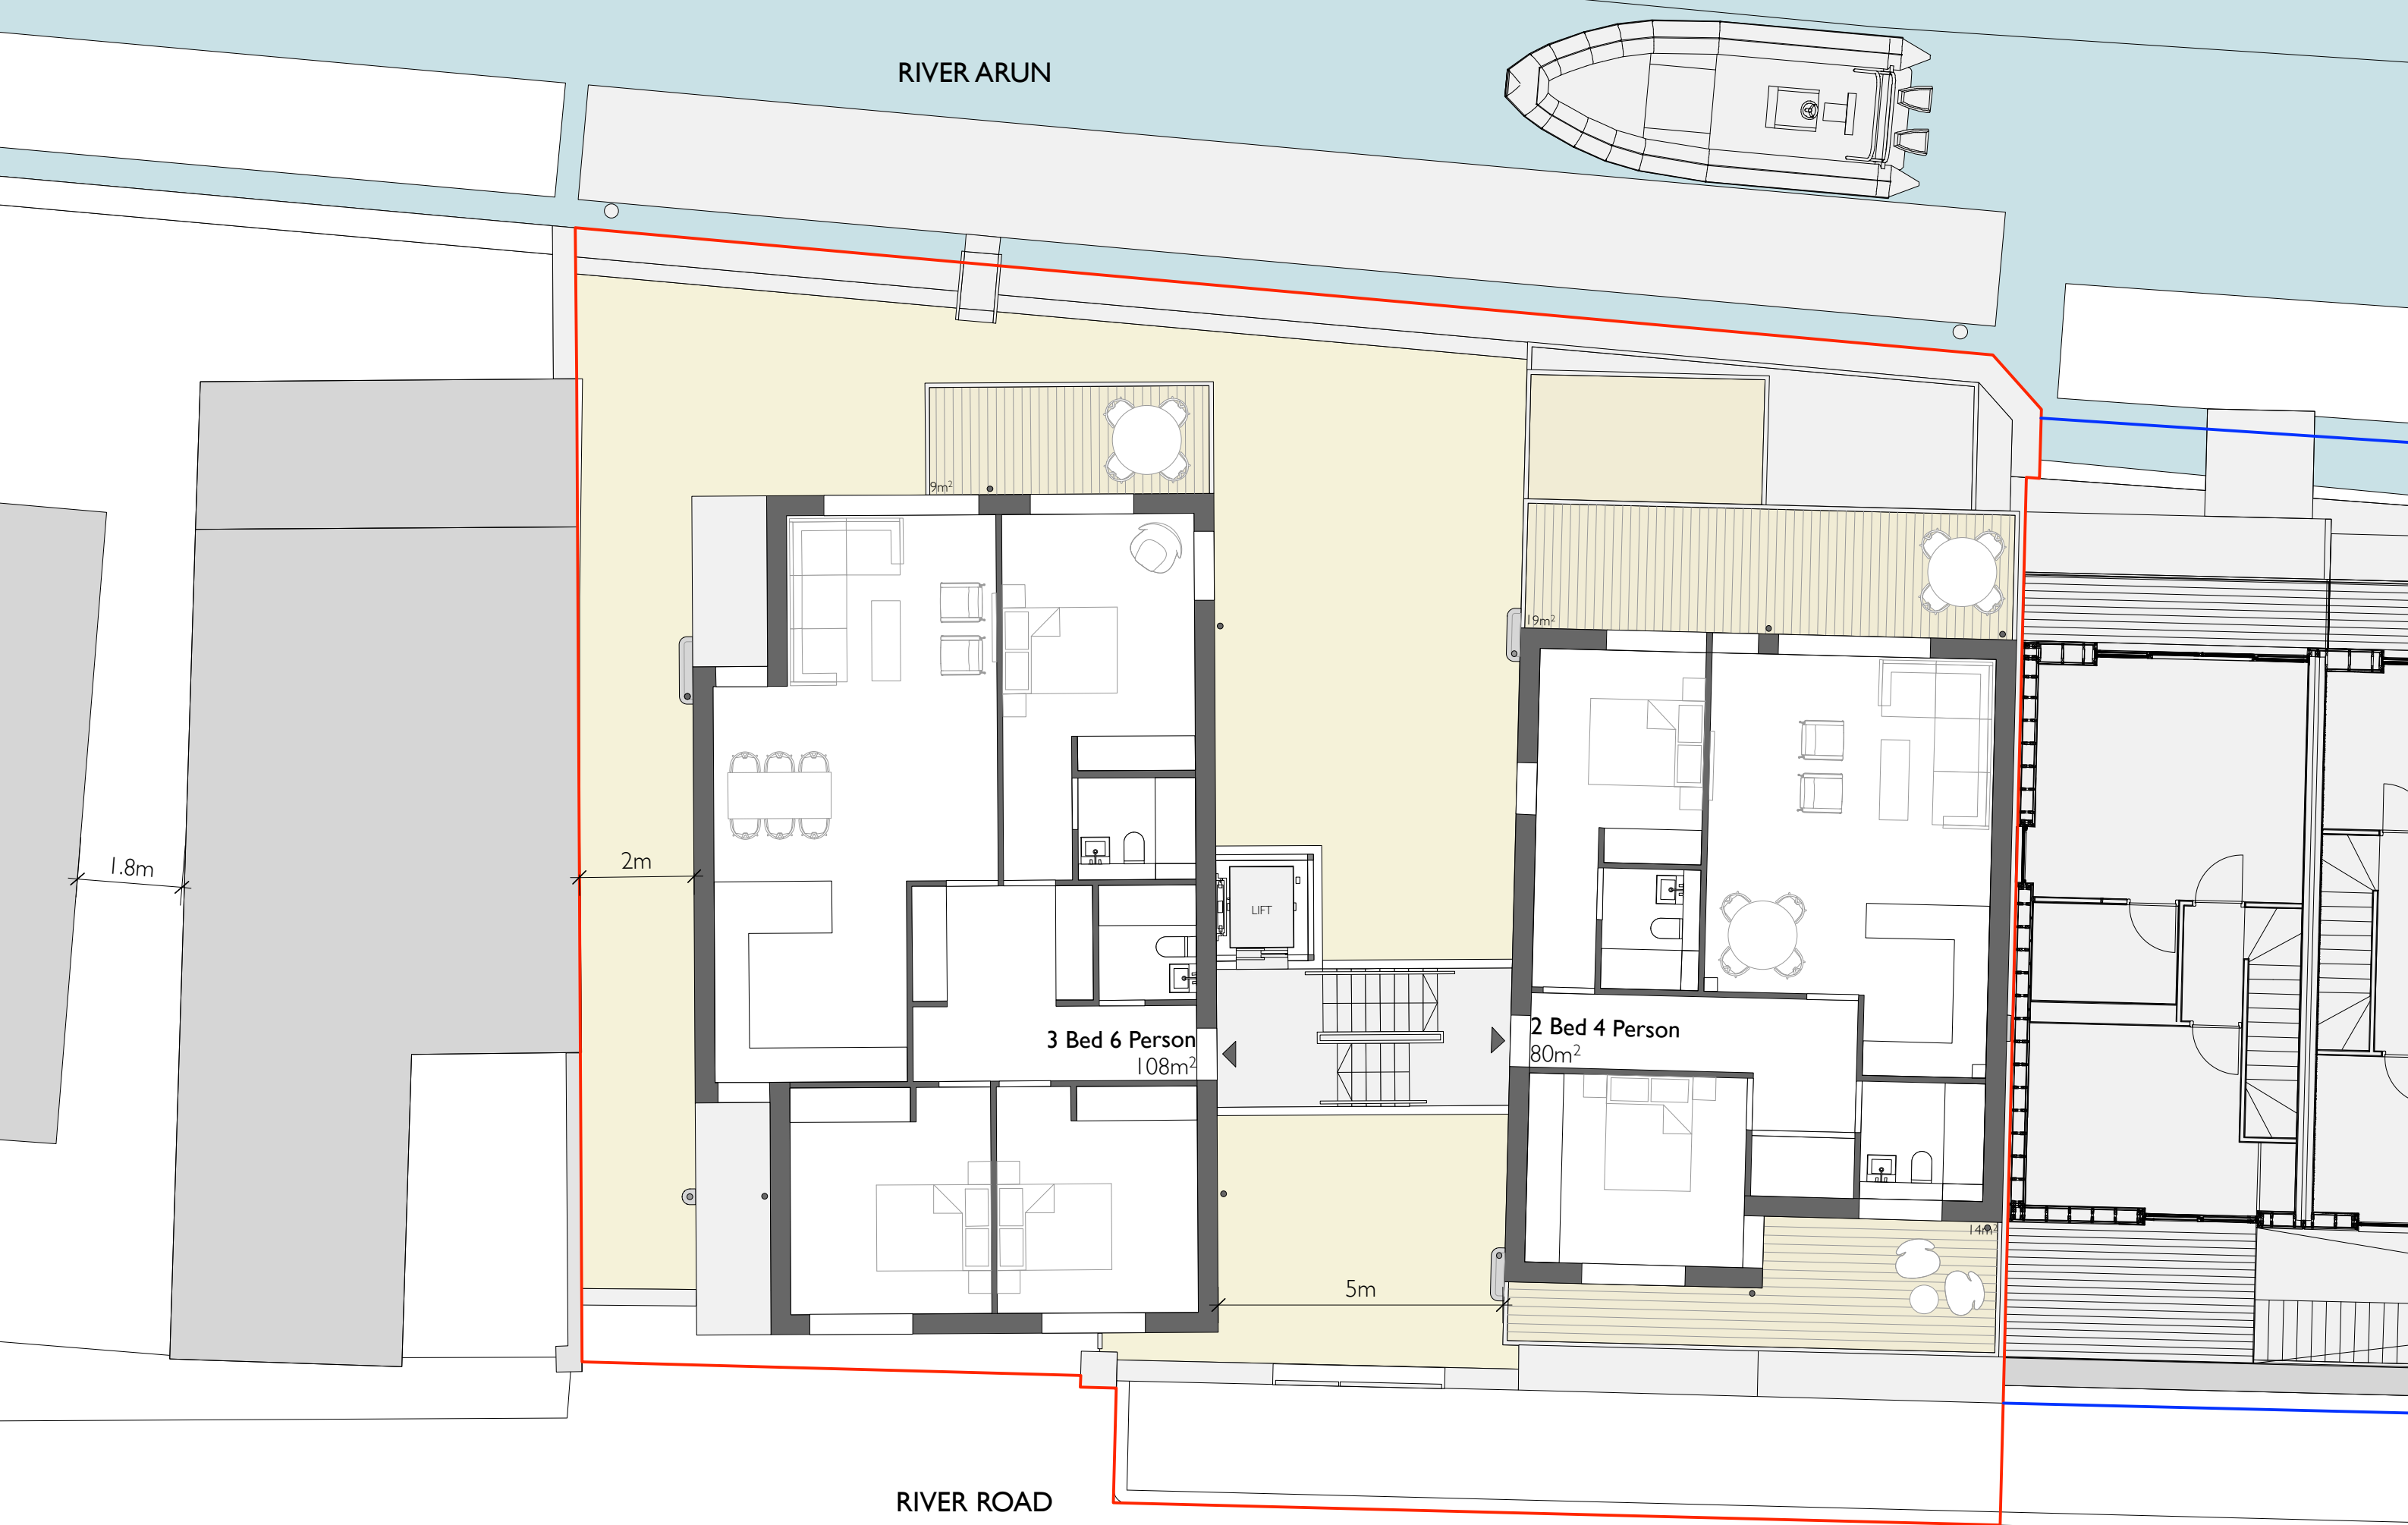

5

10 M

STATUS: PLANNING

SCALE: 1:100 @ A3

DATE: SEPTEMBER 2020

DRAWING NO: 1908_P_202

TITLE: PROPOSED SECOND FLOOR PLAN

PROJECT: **57 RIVER ROAD, LITTLEHAMPTON**

jpa

T: +44 (0) 1590 626465
www.johnpardeyarchitects.com