


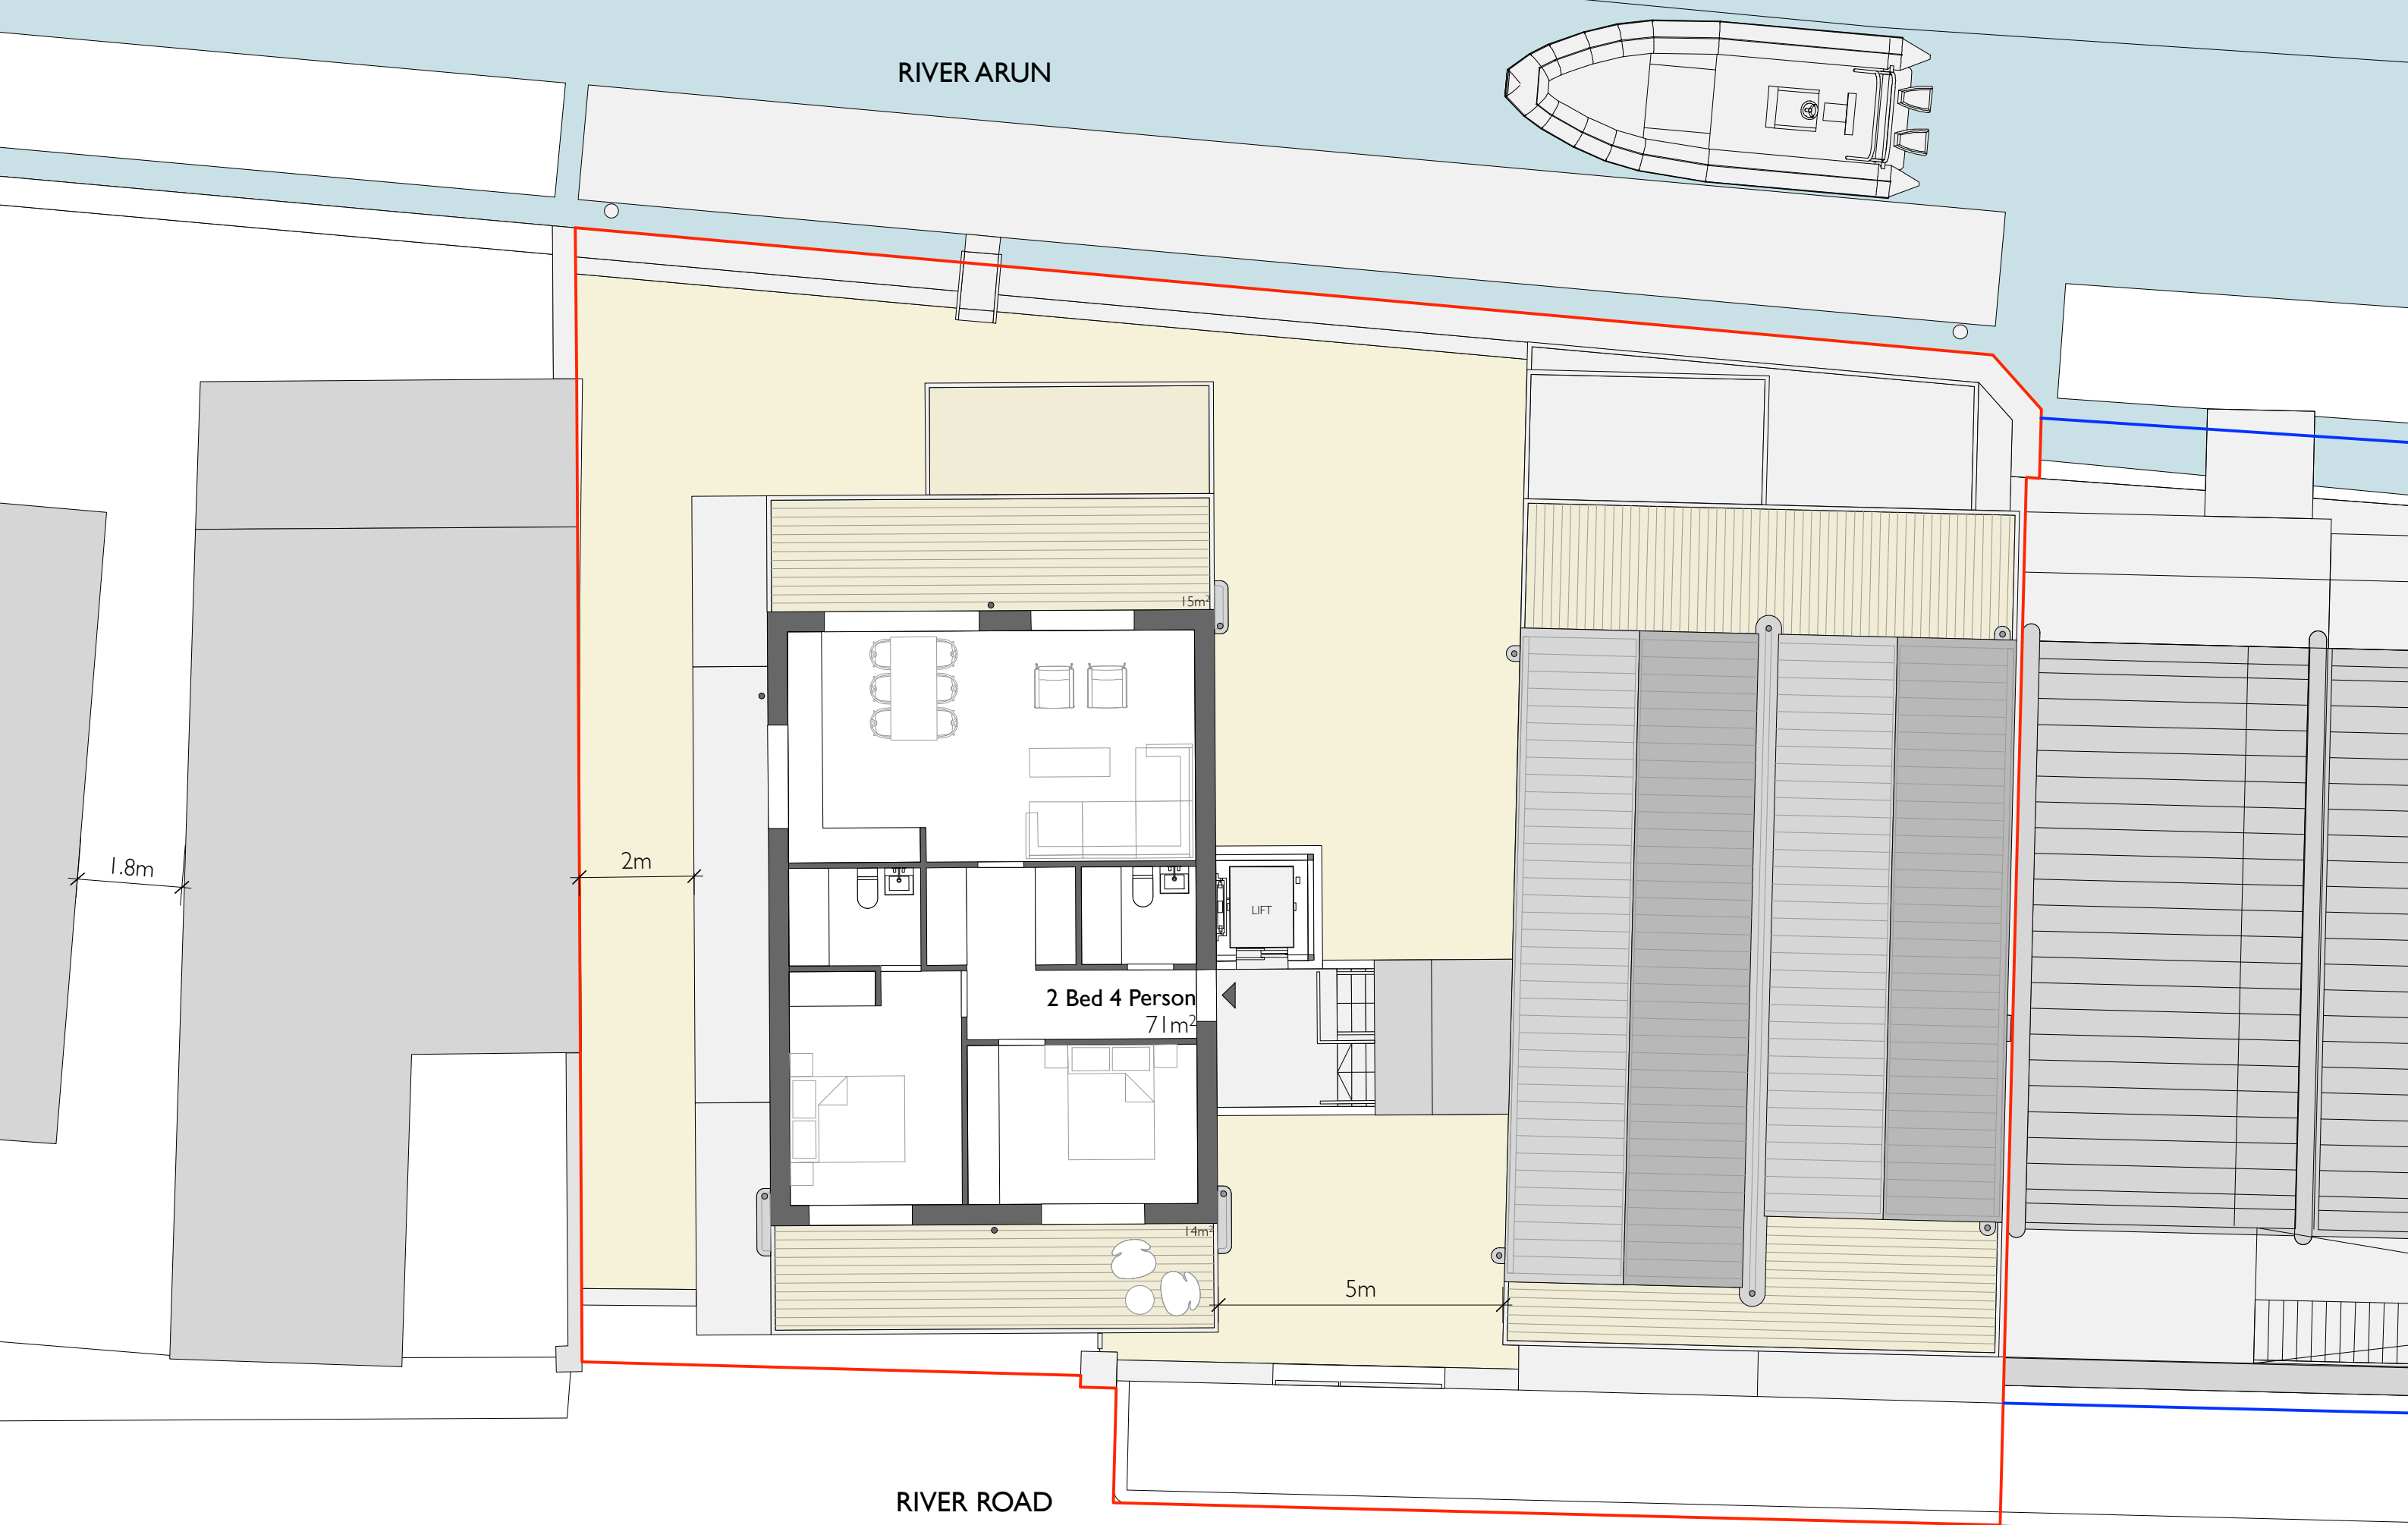

RIVER ARUN

RIVER ROAD

1.8m

2m

2 Bed 4 Person
71m²

15m²

LIFT

14m²

5m



5

10 M

STATUS: PLANNING

SCALE: 1:100 @ A3

DATE: SEPTEMBER 2020

DRAWING NO: 1908_P_203

TITLE: PROPOSED THIRD FLOOR PLAN

PROJECT: **57 RIVER ROAD, LITTLEHAMPTON**

jpa

T: +44 (0) 1590 626465
www.johnpardeyarchitects.com