


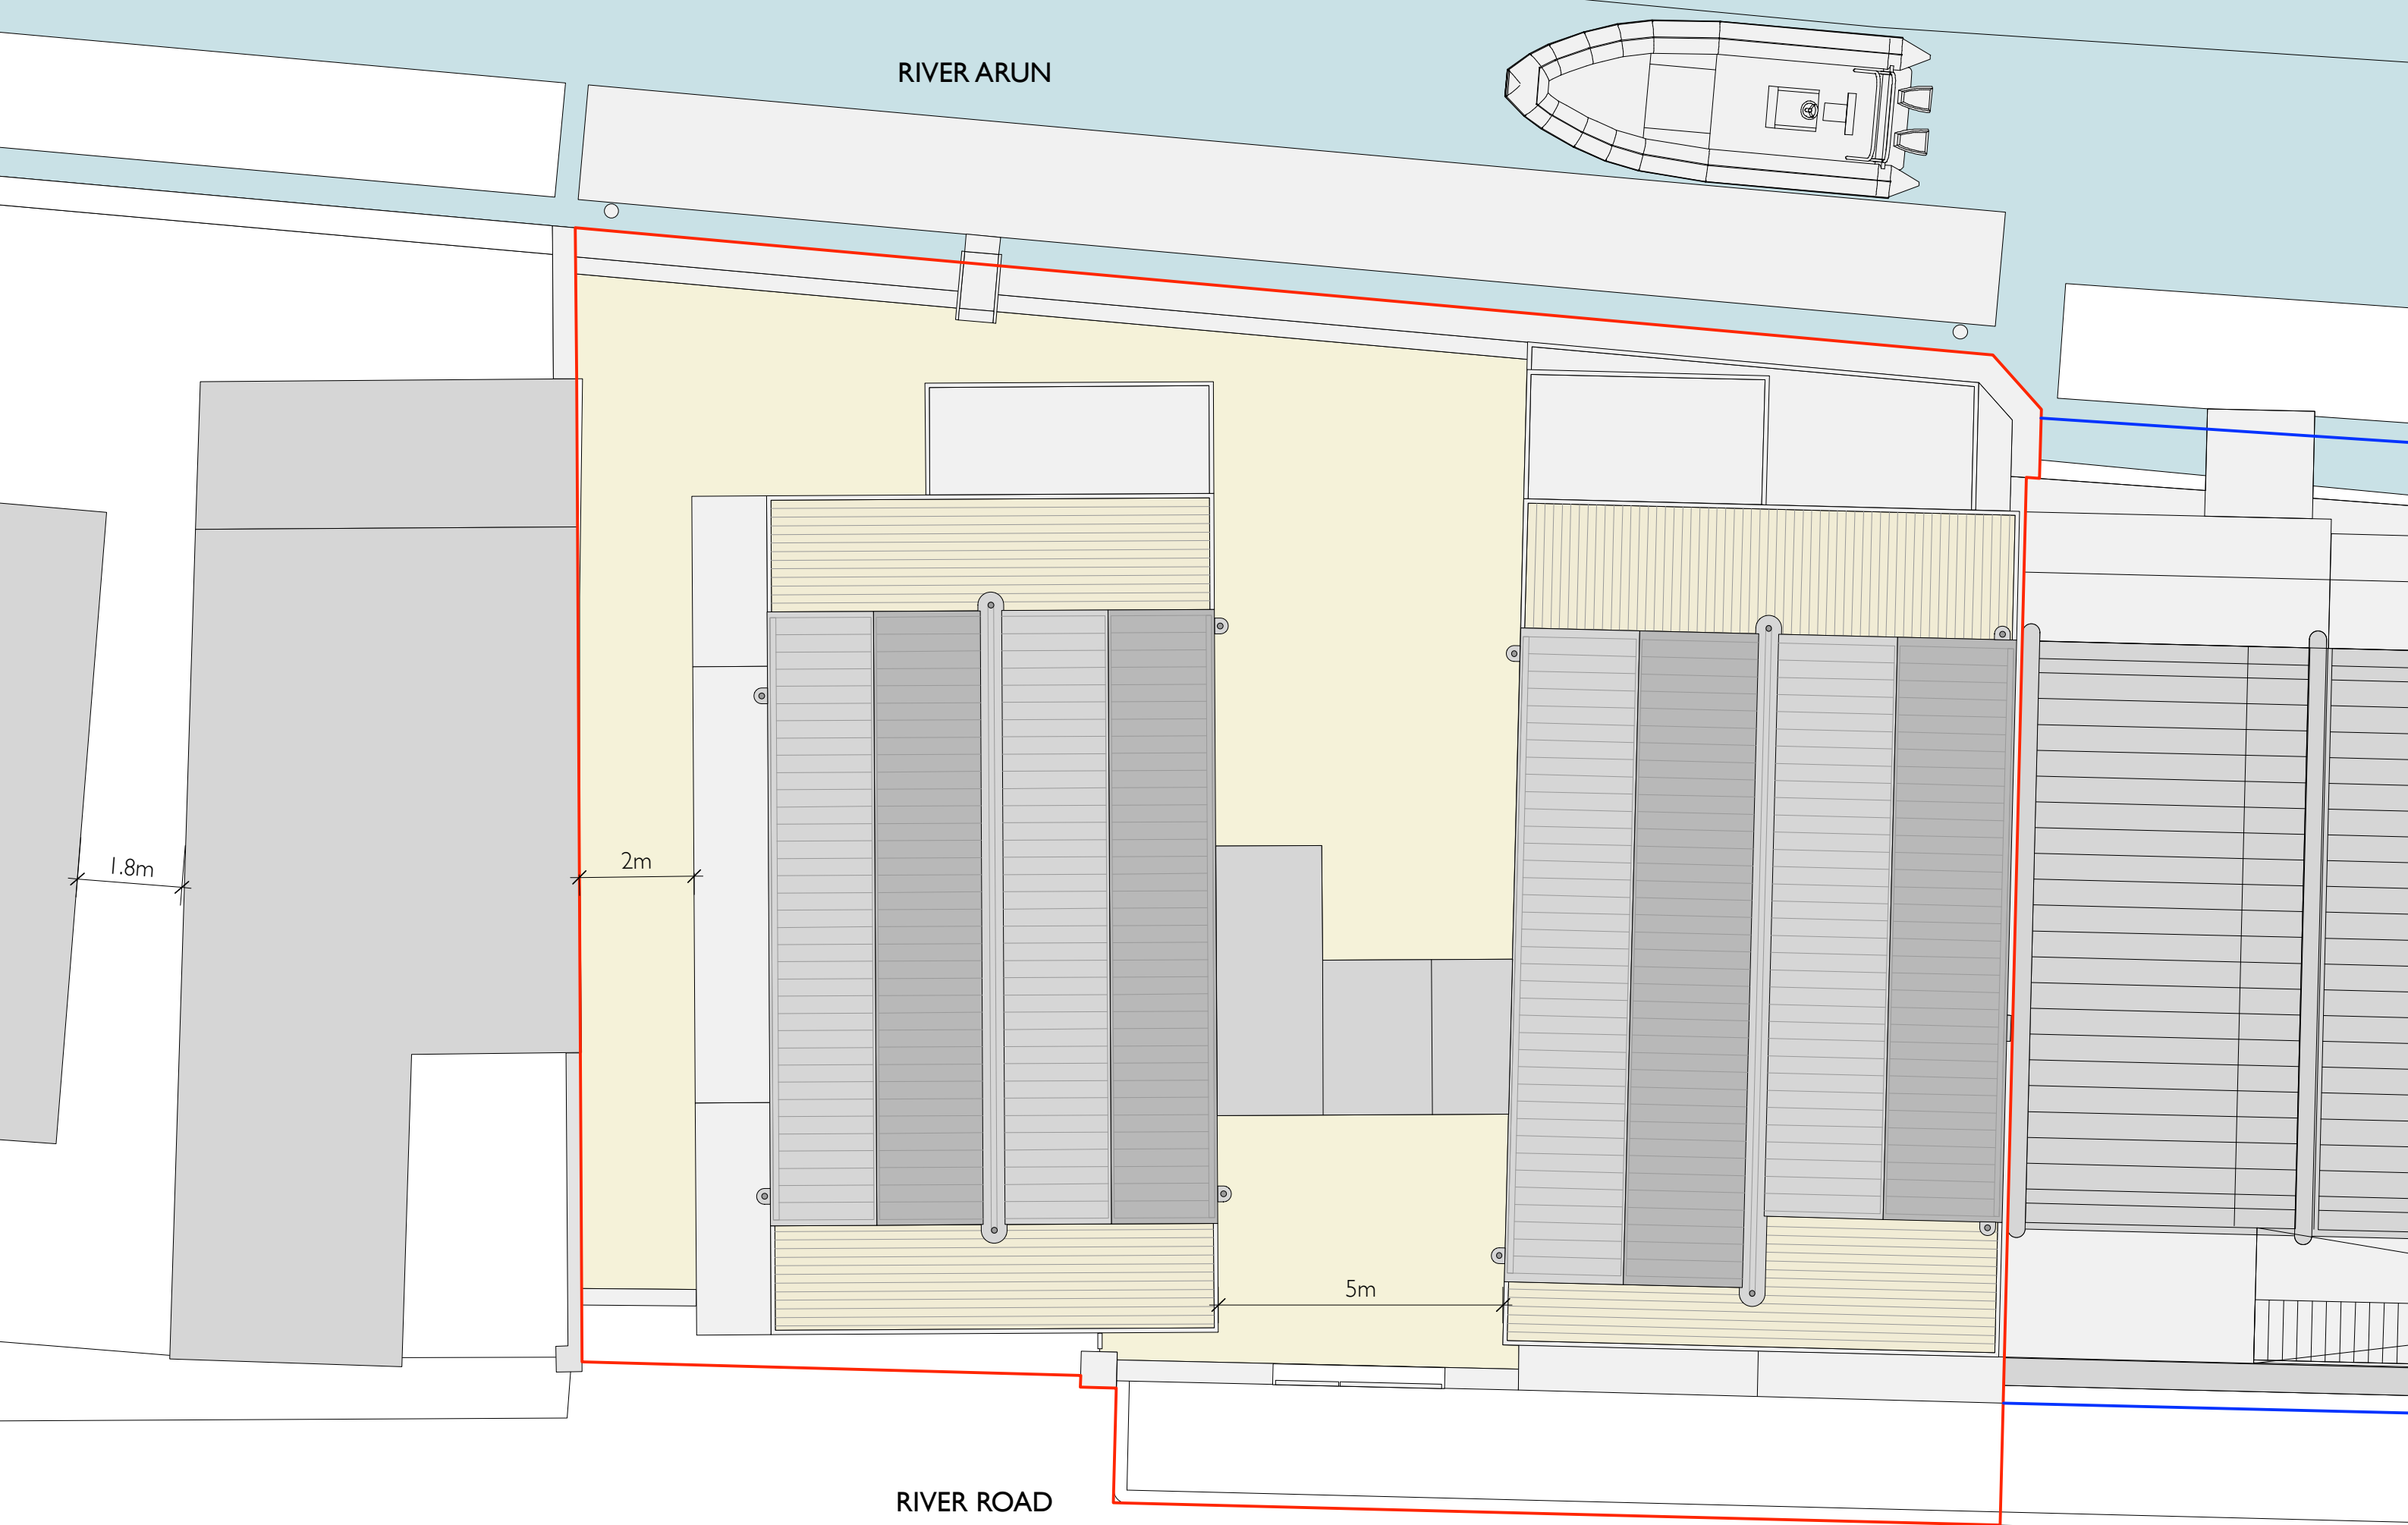

RIVER ARUN

RIVER ROAD

STATUS: PLANNING

SCALE: 1:100 @ A3

DATE: SEPTEMBER 2020

DRAWING NO: 1908_P_204

TITLE: PROPOSED ROOF FLOOR PLAN

PROJECT: 57 RIVER ROAD, LITTLEHAMPTON

jpa

T: +44 (0) 1590 626465
www.johnpardeyarchitects.com

