


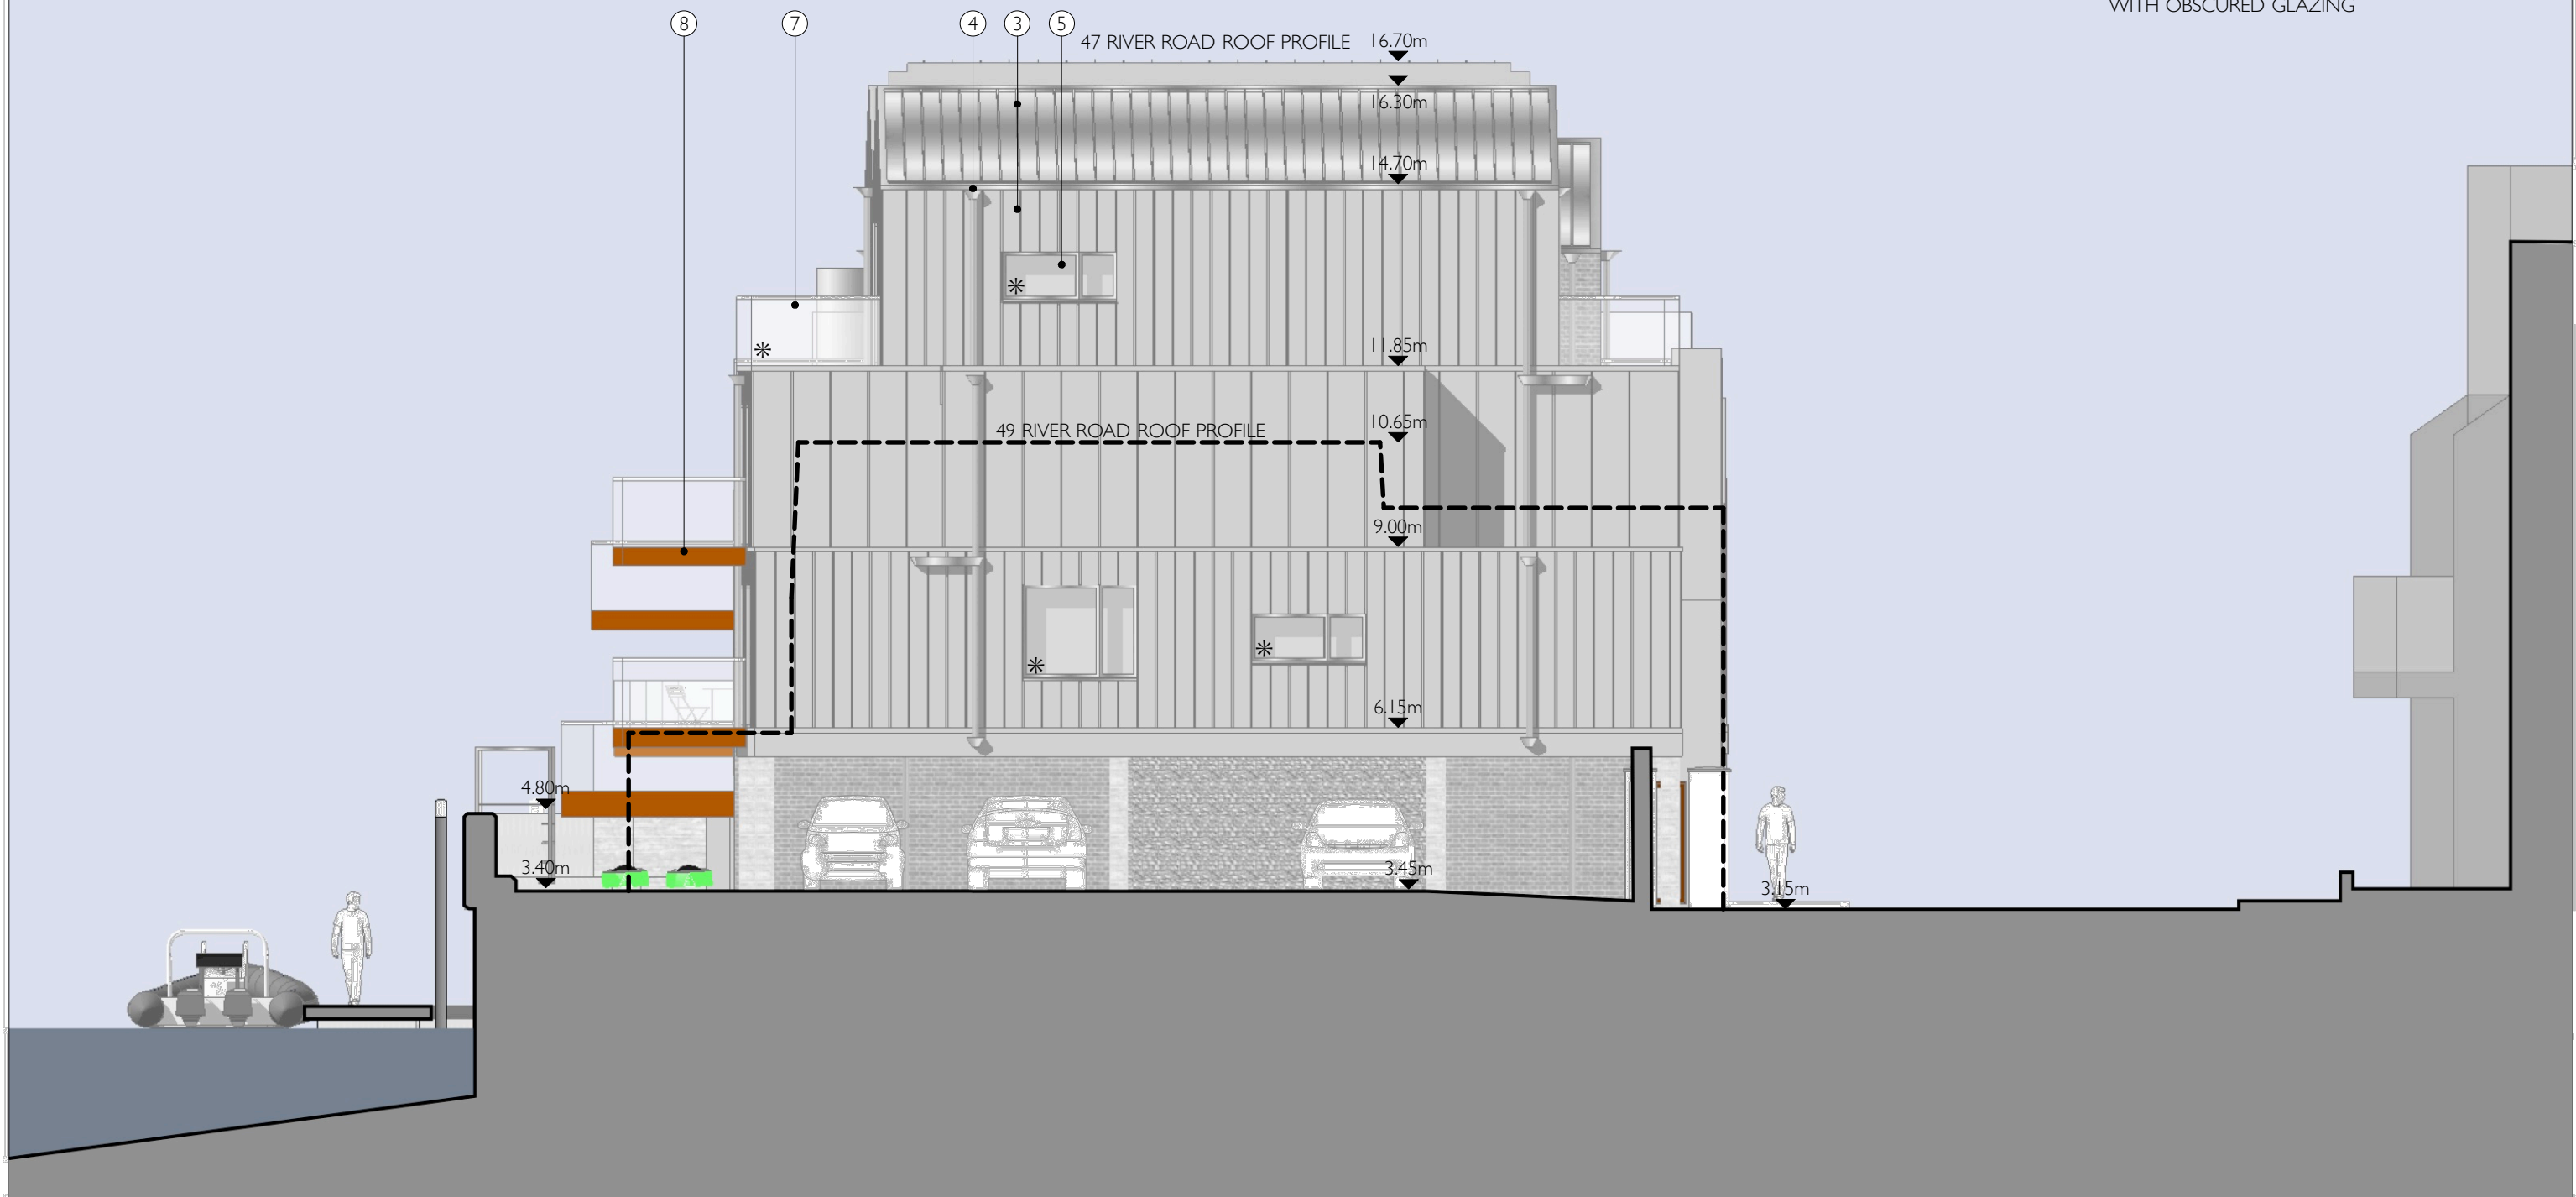

- ① FLINTY GREY STOCK BRICK
- ② CAST LINTELS
- ③ ZINC GREY RAINSCREEN CLADDING + ROOFING
- ④ ZINC GREY RAINWATER GOODS
- ⑤ COMPOSITE TIMBER + ALUMINIUM WINDOWS
- ⑥ STRUCTURAL GLAZING
- ⑦ GLASS BALUSTRADES
- ⑧ RED OXIDE PAINTED METALWORK
- * WINDOWS AND BALUSTRADES WITH OBSCURED GLAZING



STATUS: PLANNING

SCALE: 1:100 @ A3

DATE: OCTOBER 2020

DRAWING NO: 1908_P_304

TITLE: PROPOSED SOUTH EAST ELEVATION

PROJECT: **57 RIVER ROAD, LITTLEHAMPTON**