


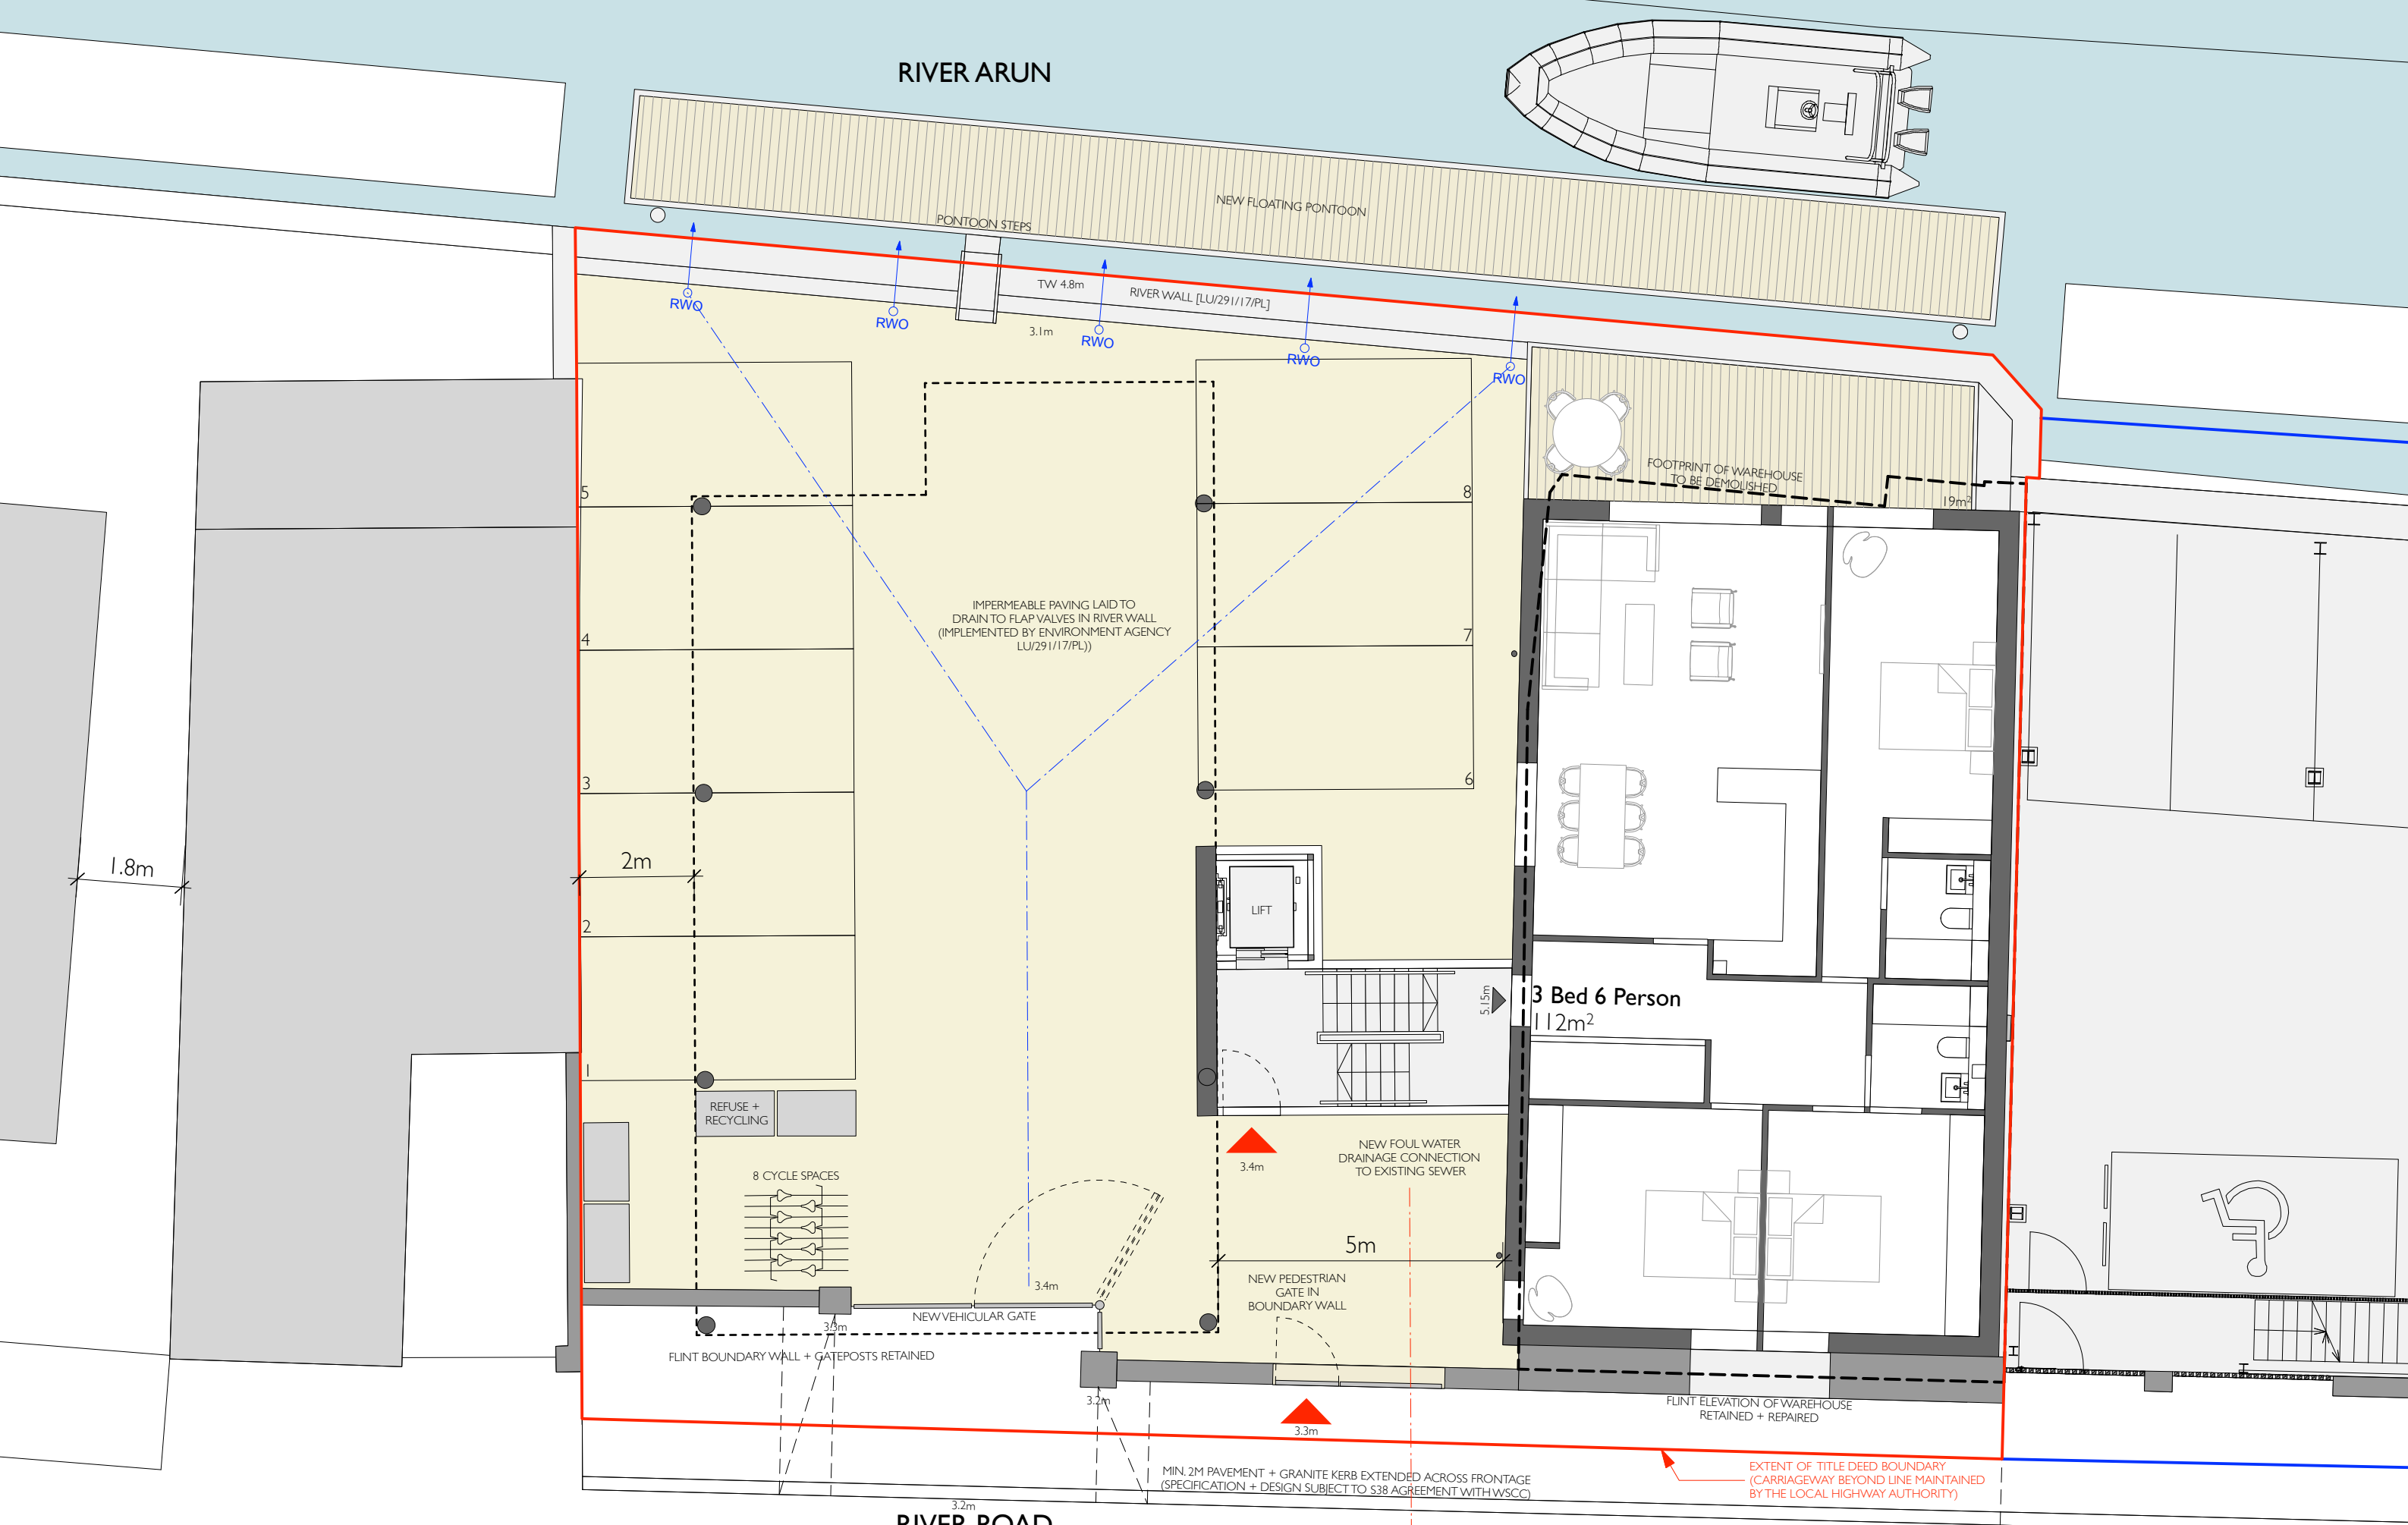

0 5 10 M

STATUS: PLANNING

MH

SCALE: 1:100 @ A3

DRAWING NO: 1908_P_200 REVISION 01

TITLE: PROPOSED GROUND FLOOR PLAN

DATE: SEPTEMBER 2020

PROJECT: 57 RIVER ROAD, LITTLEHAMPTON

jpa

T: +44 (0) 1590 626465
www.johnpardeyarchitects.com

REVISION 01 RED LINE CORRECTED TO TITLE BOUNDARY, PROPOSED S38 WORKS AMENDED + PONTOON SHORTENED

© john pardey architects

ARUN DISTRICT COUNCIL LU/247/20/PL