



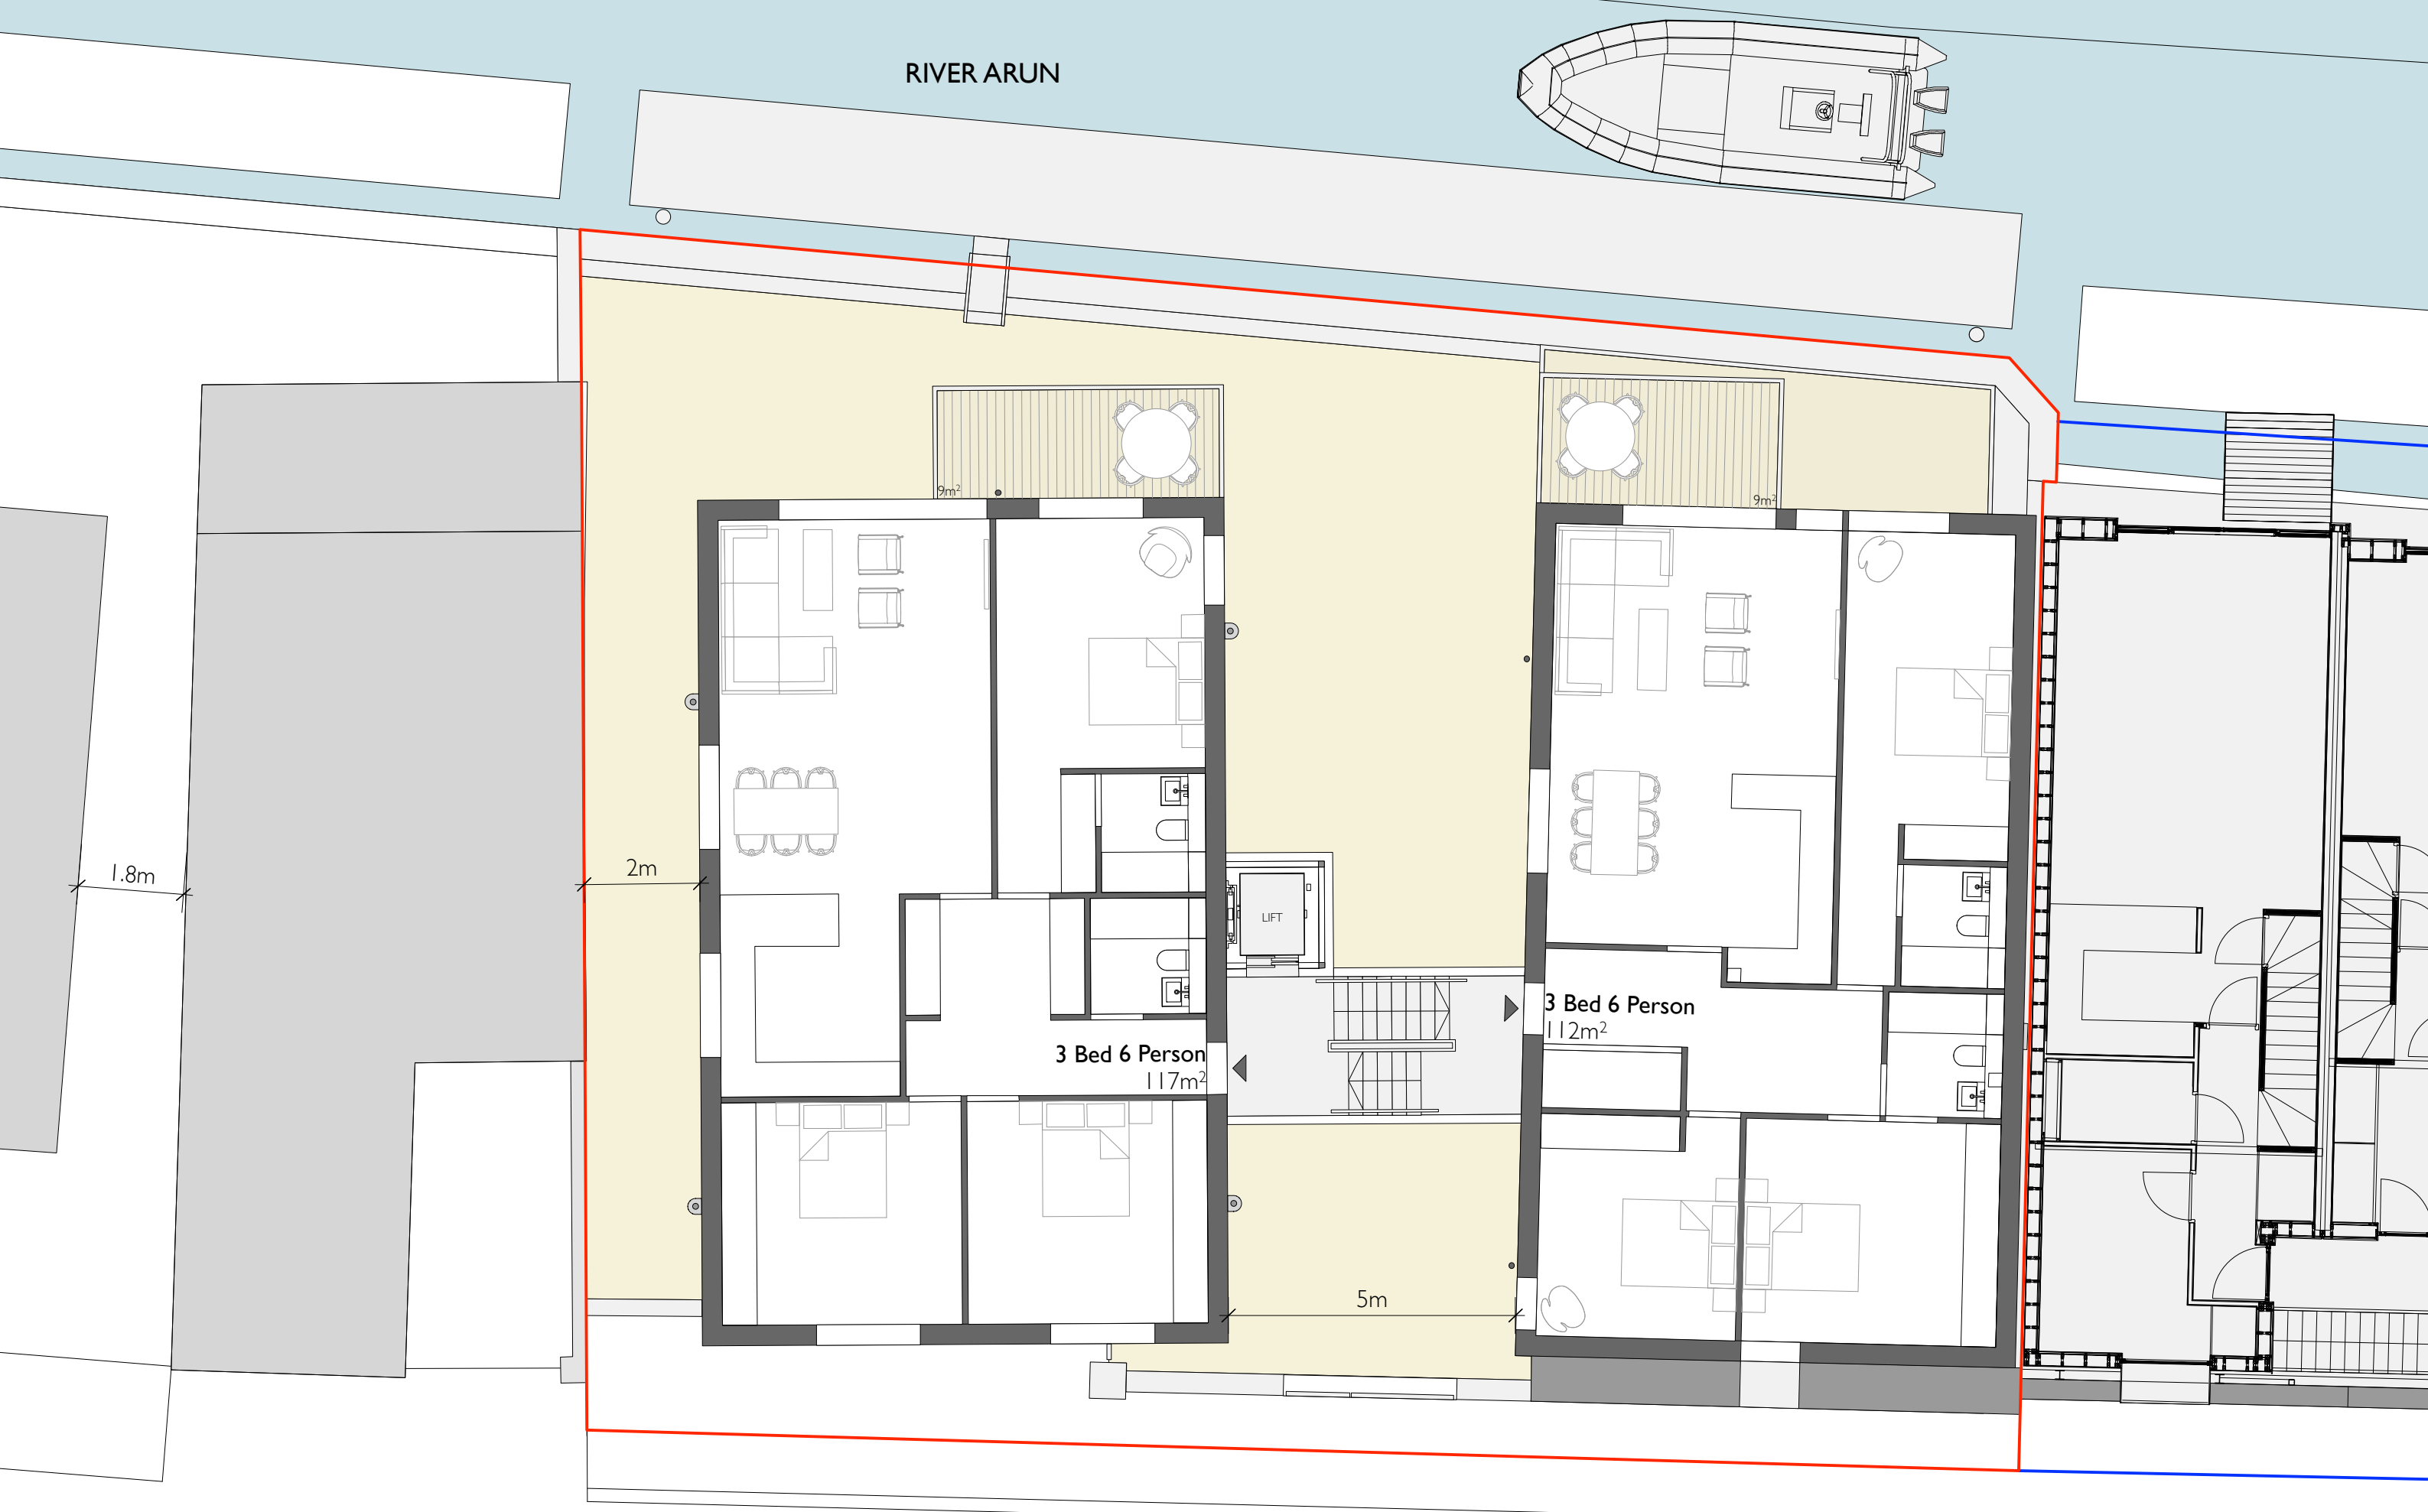

RIVER ROAD

 

STATUS: PLANNING
SCALE: 1:100 @ A3

DRAWING NO: 1908_P_201 **REVISION 01**
TITLE: PROPOSED FIRST FLOOR PLAN



REVISION 01 RED LINE CORRECTED TO TITLE BOUNDARY

DATE: SEPTEMBER 2020

PROJECT: **57 RIVER ROAD, LITTLEHAMPTON**