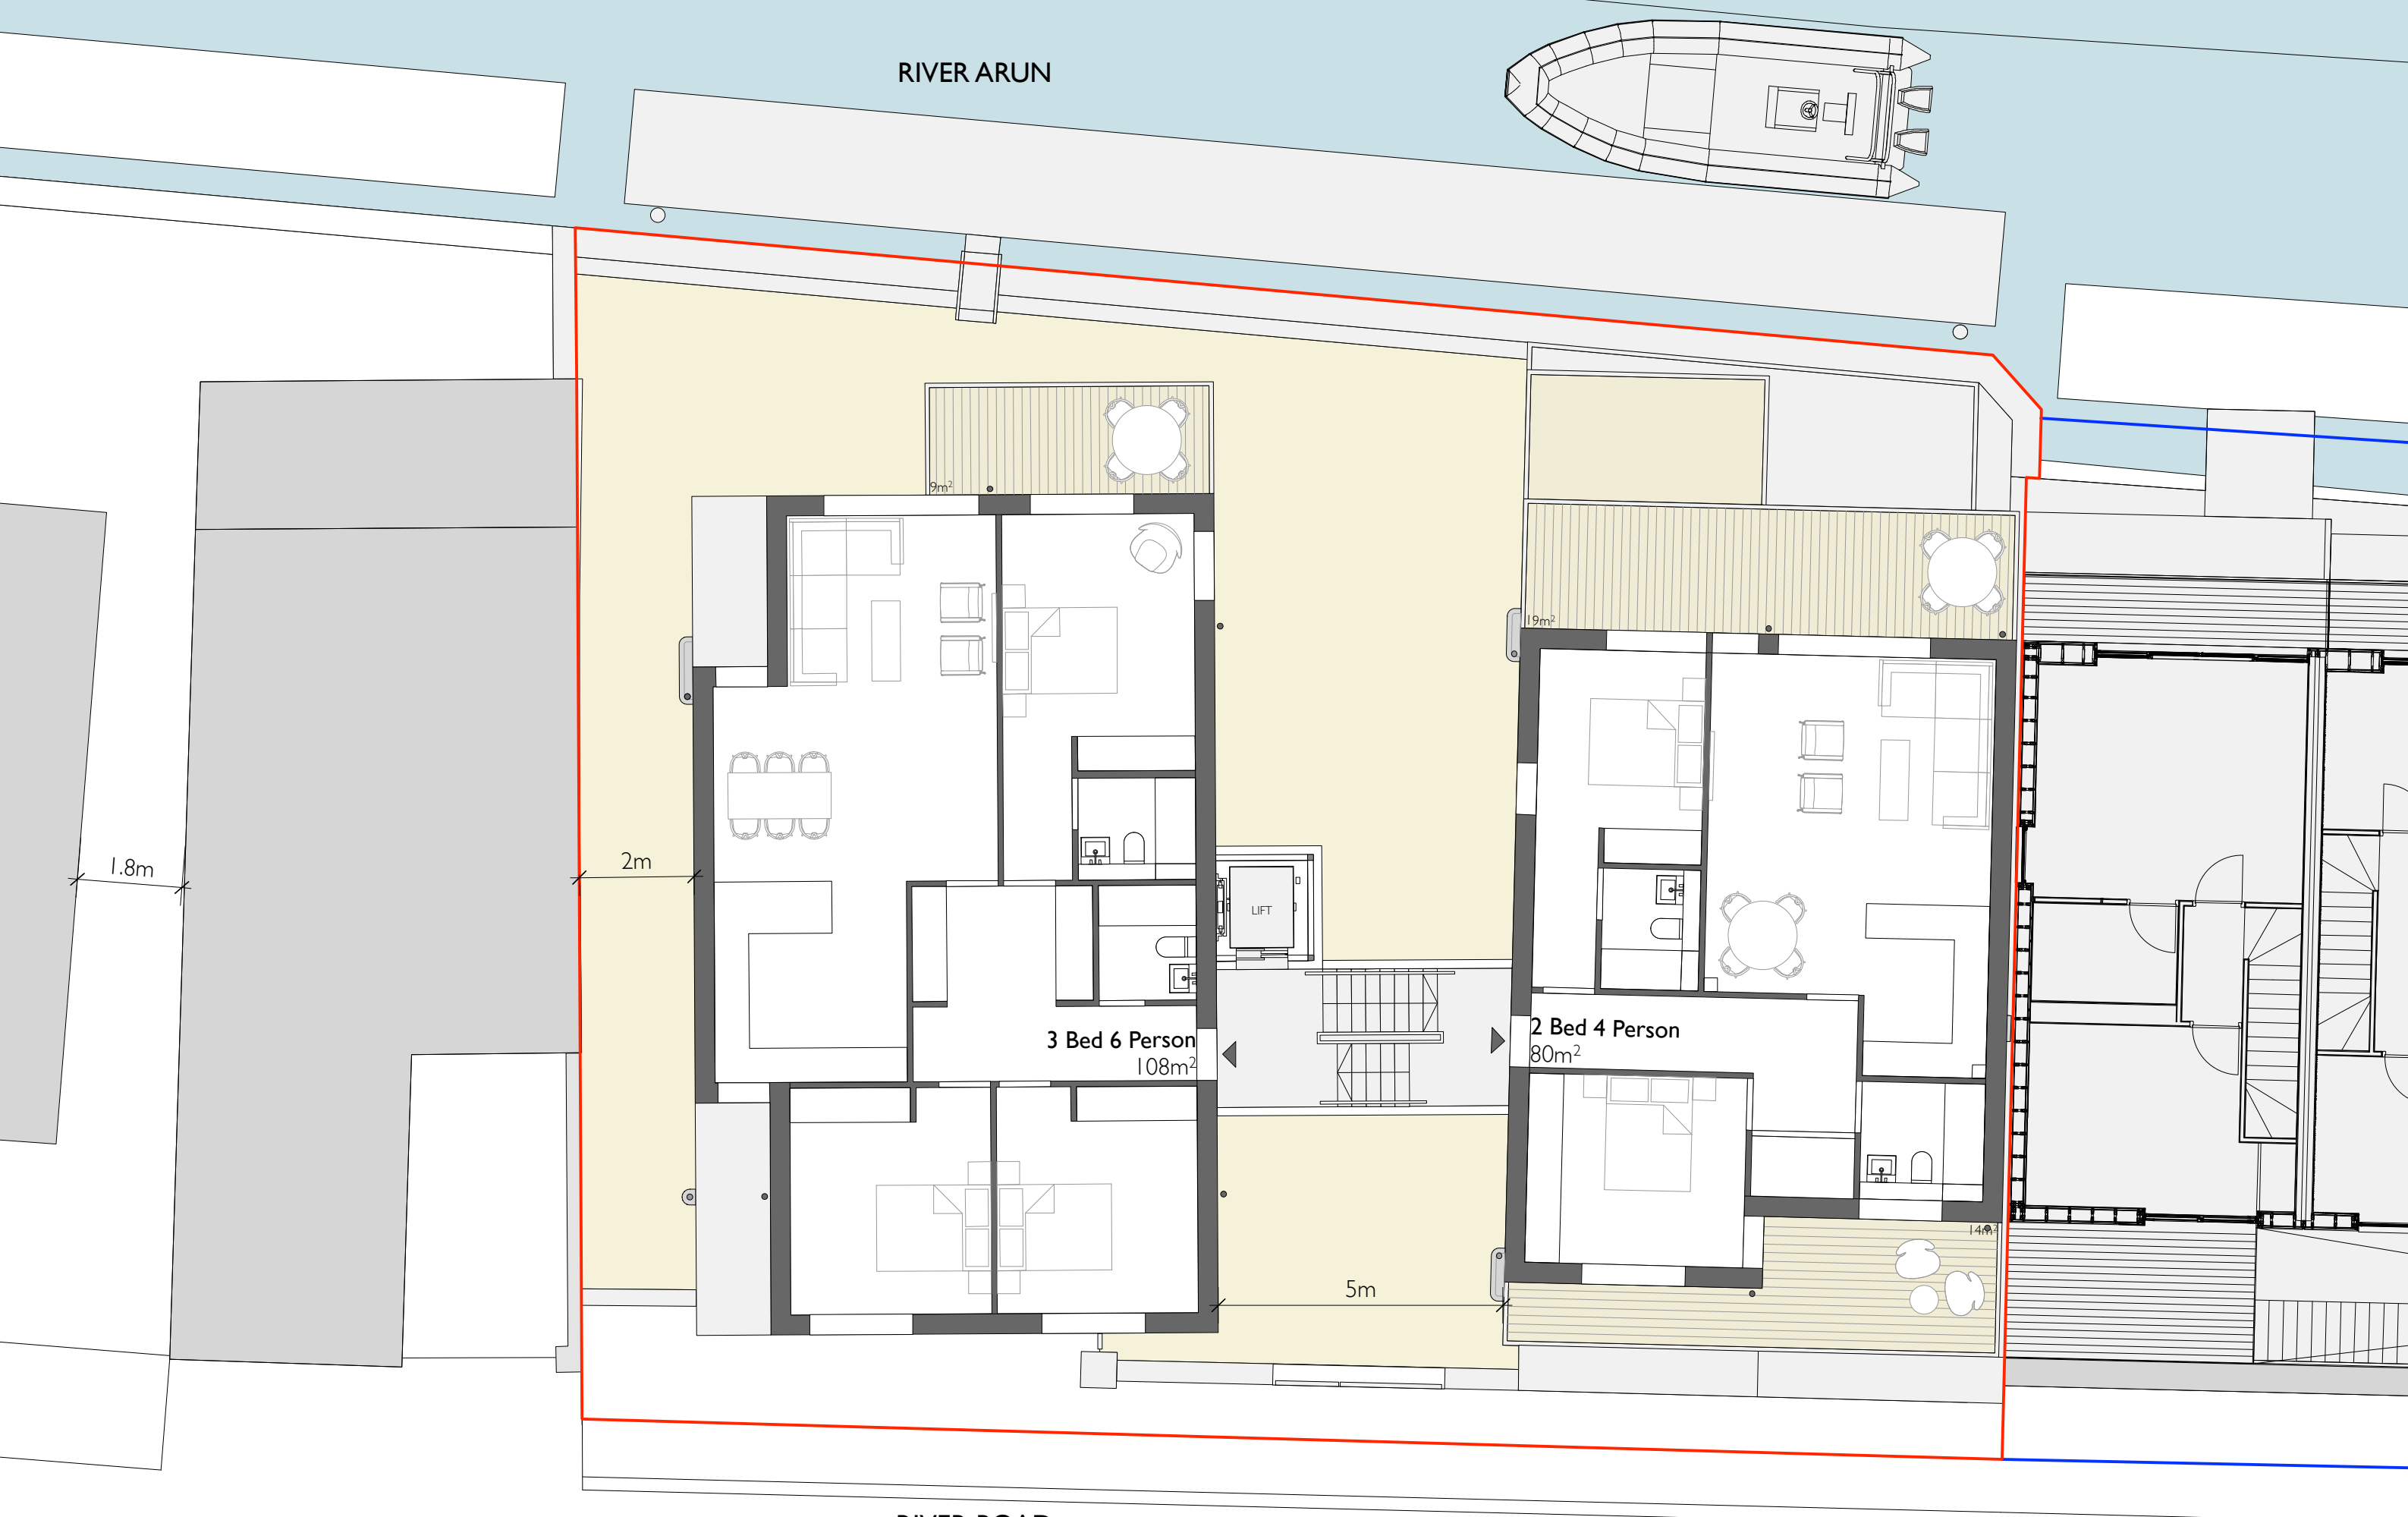


RIVER ROAD

STATUS: PLANNING
SCALE: 1:100 @ A3

DRAWING NO: 1908_P_202 **REVISION 01**
TITLE: PROPOSED SECOND FLOOR PLAN

DATE: SEPTEMBER 2020

PROJECT: **57 RIVER ROAD, LITTLEHAMPTON**

jpa
T: +44 (0) 1590 626465
www.johnpardeyarchitects.com

REVISION 01 RED LINE CORRECTED TO TITLE BOUNDARY