


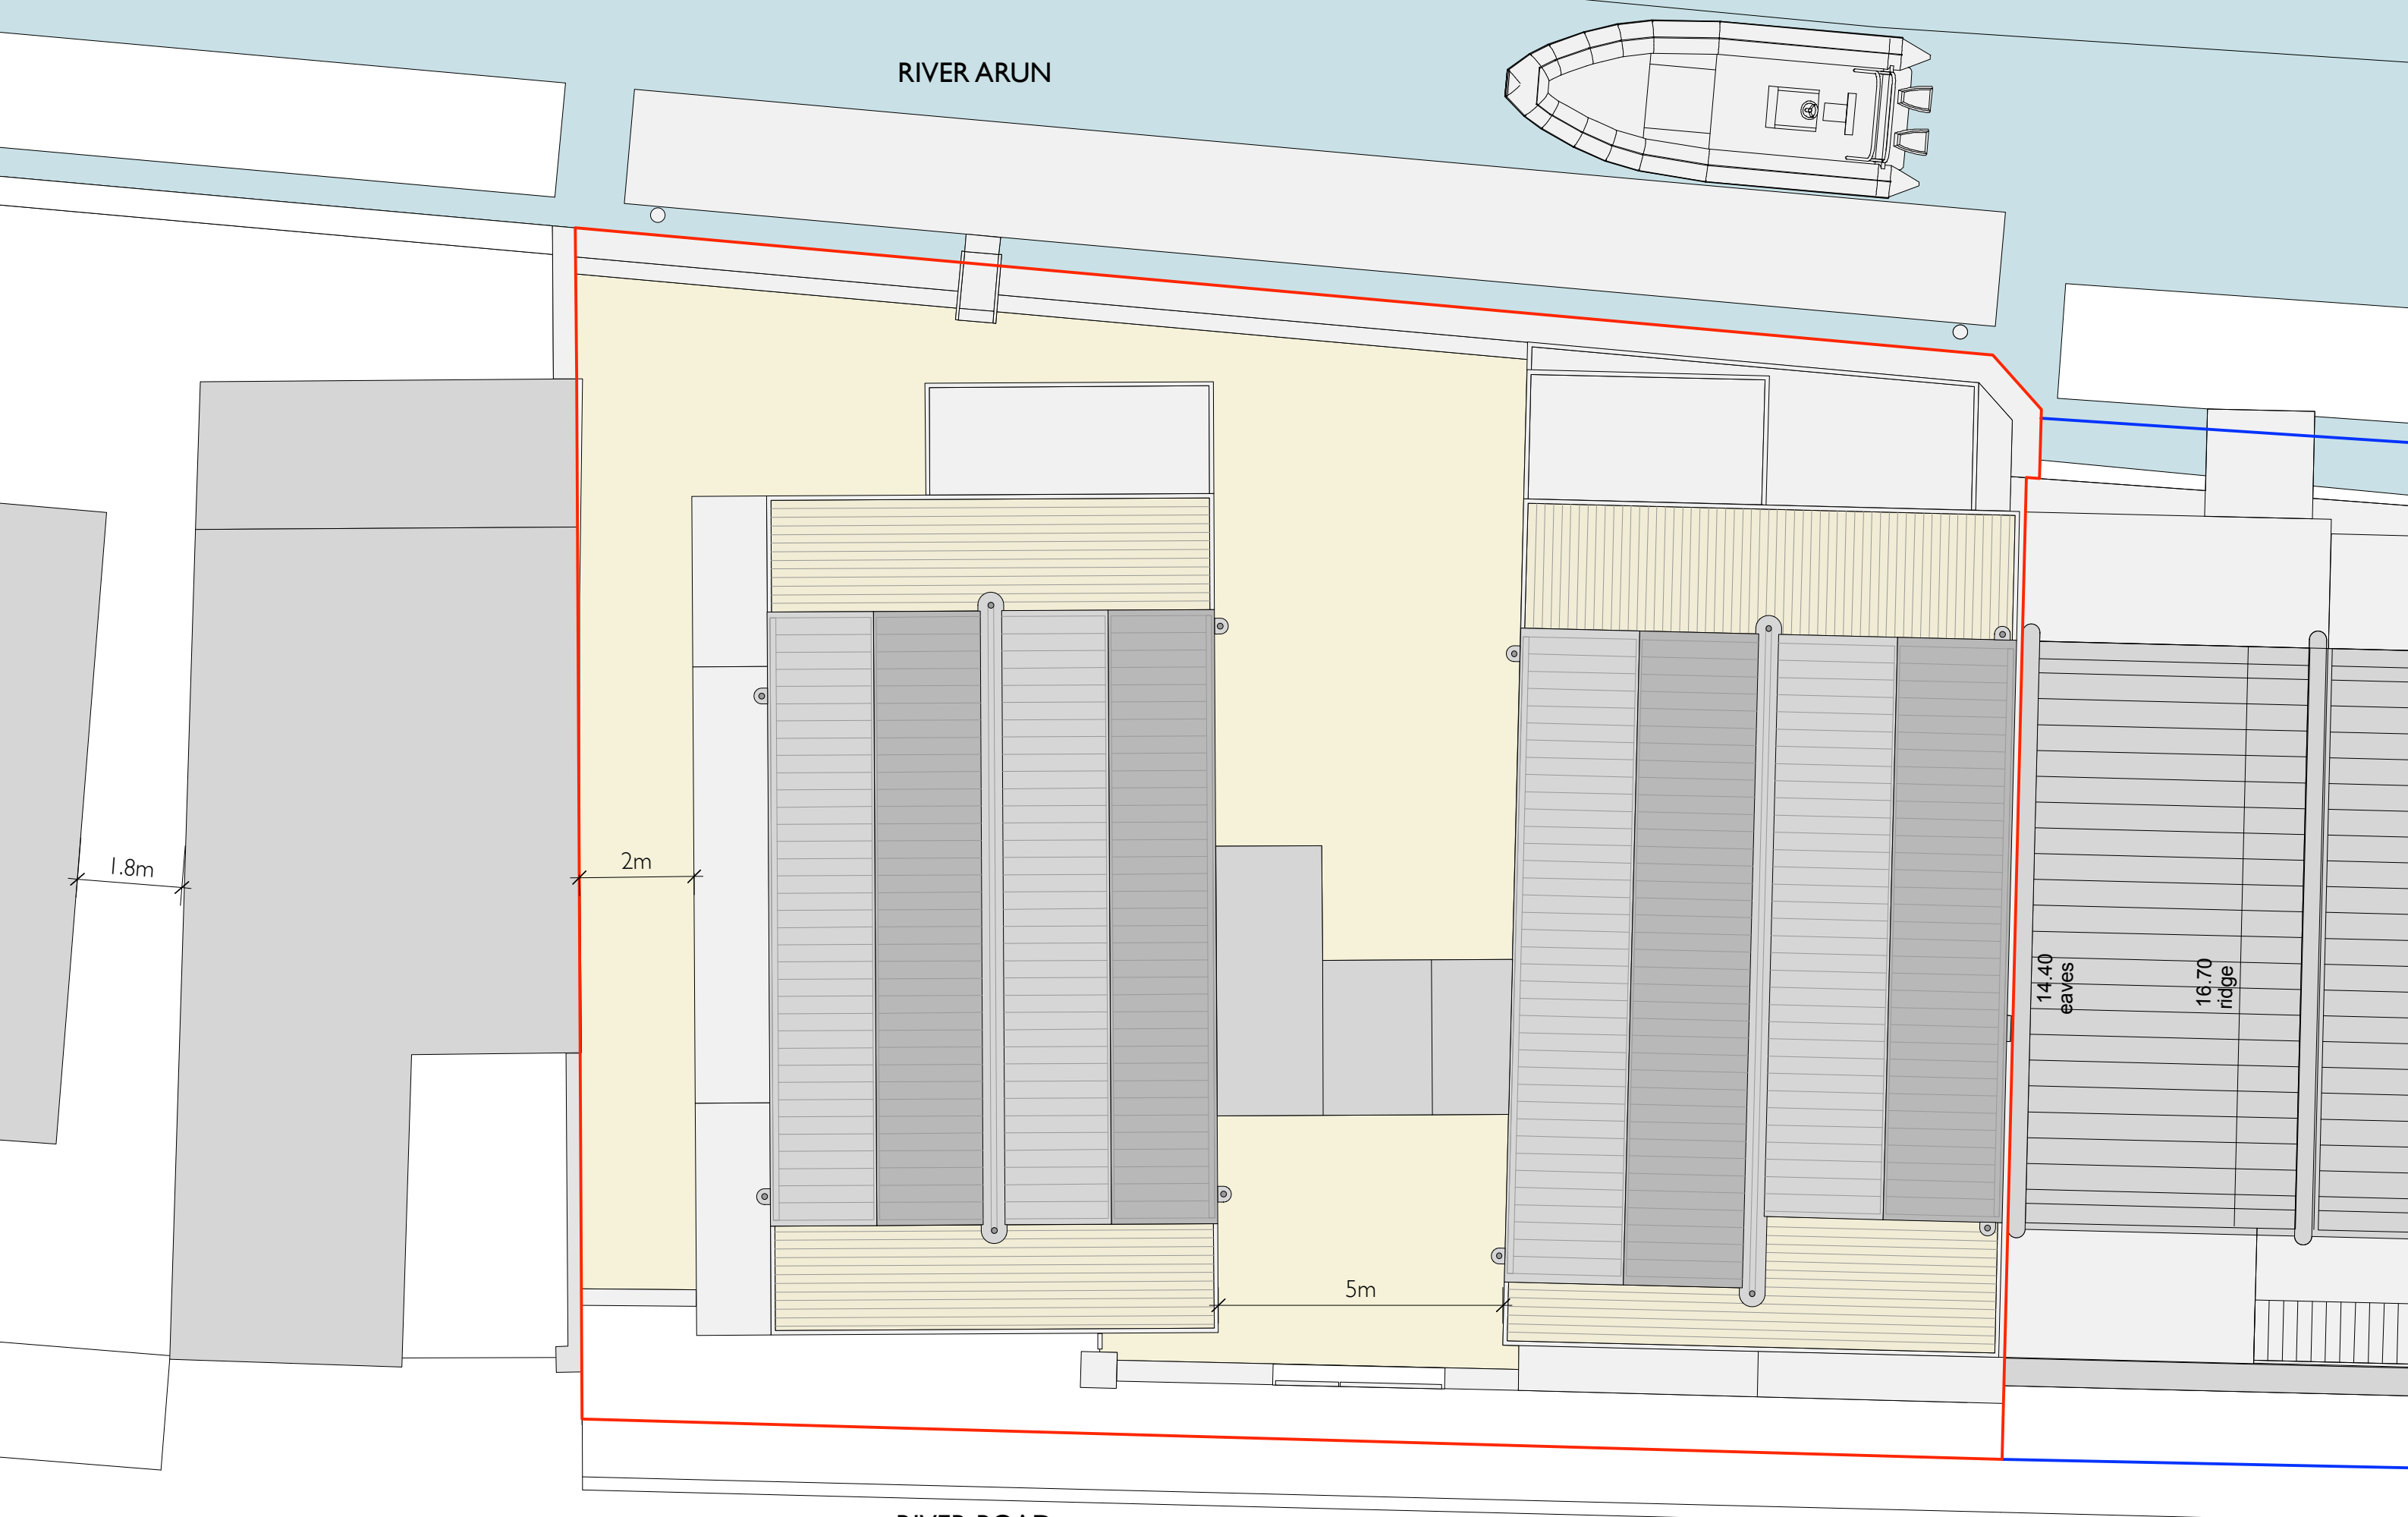

RIVER ARUN

1.8m

2m

5m

14.40
eaves

16.70
ridge

RIVER ROAD



0

5

10 M

STATUS: PLANNING

SCALE: 1:100 @ A3

DRAWING NO: 1908_P_204 **REVISION 01**

TITLE: PROPOSED ROOF FLOOR PLAN

DATE: SEPTEMBER 2020

PROJECT: **57 RIVER ROAD, LITTLEHAMPTON**

jpa

T: +44 (0) 1590 626465
www.johnpardeyarchitects.com

REVISION 01 RED LINE CORRECTED TO TITLE BOUNDARY