


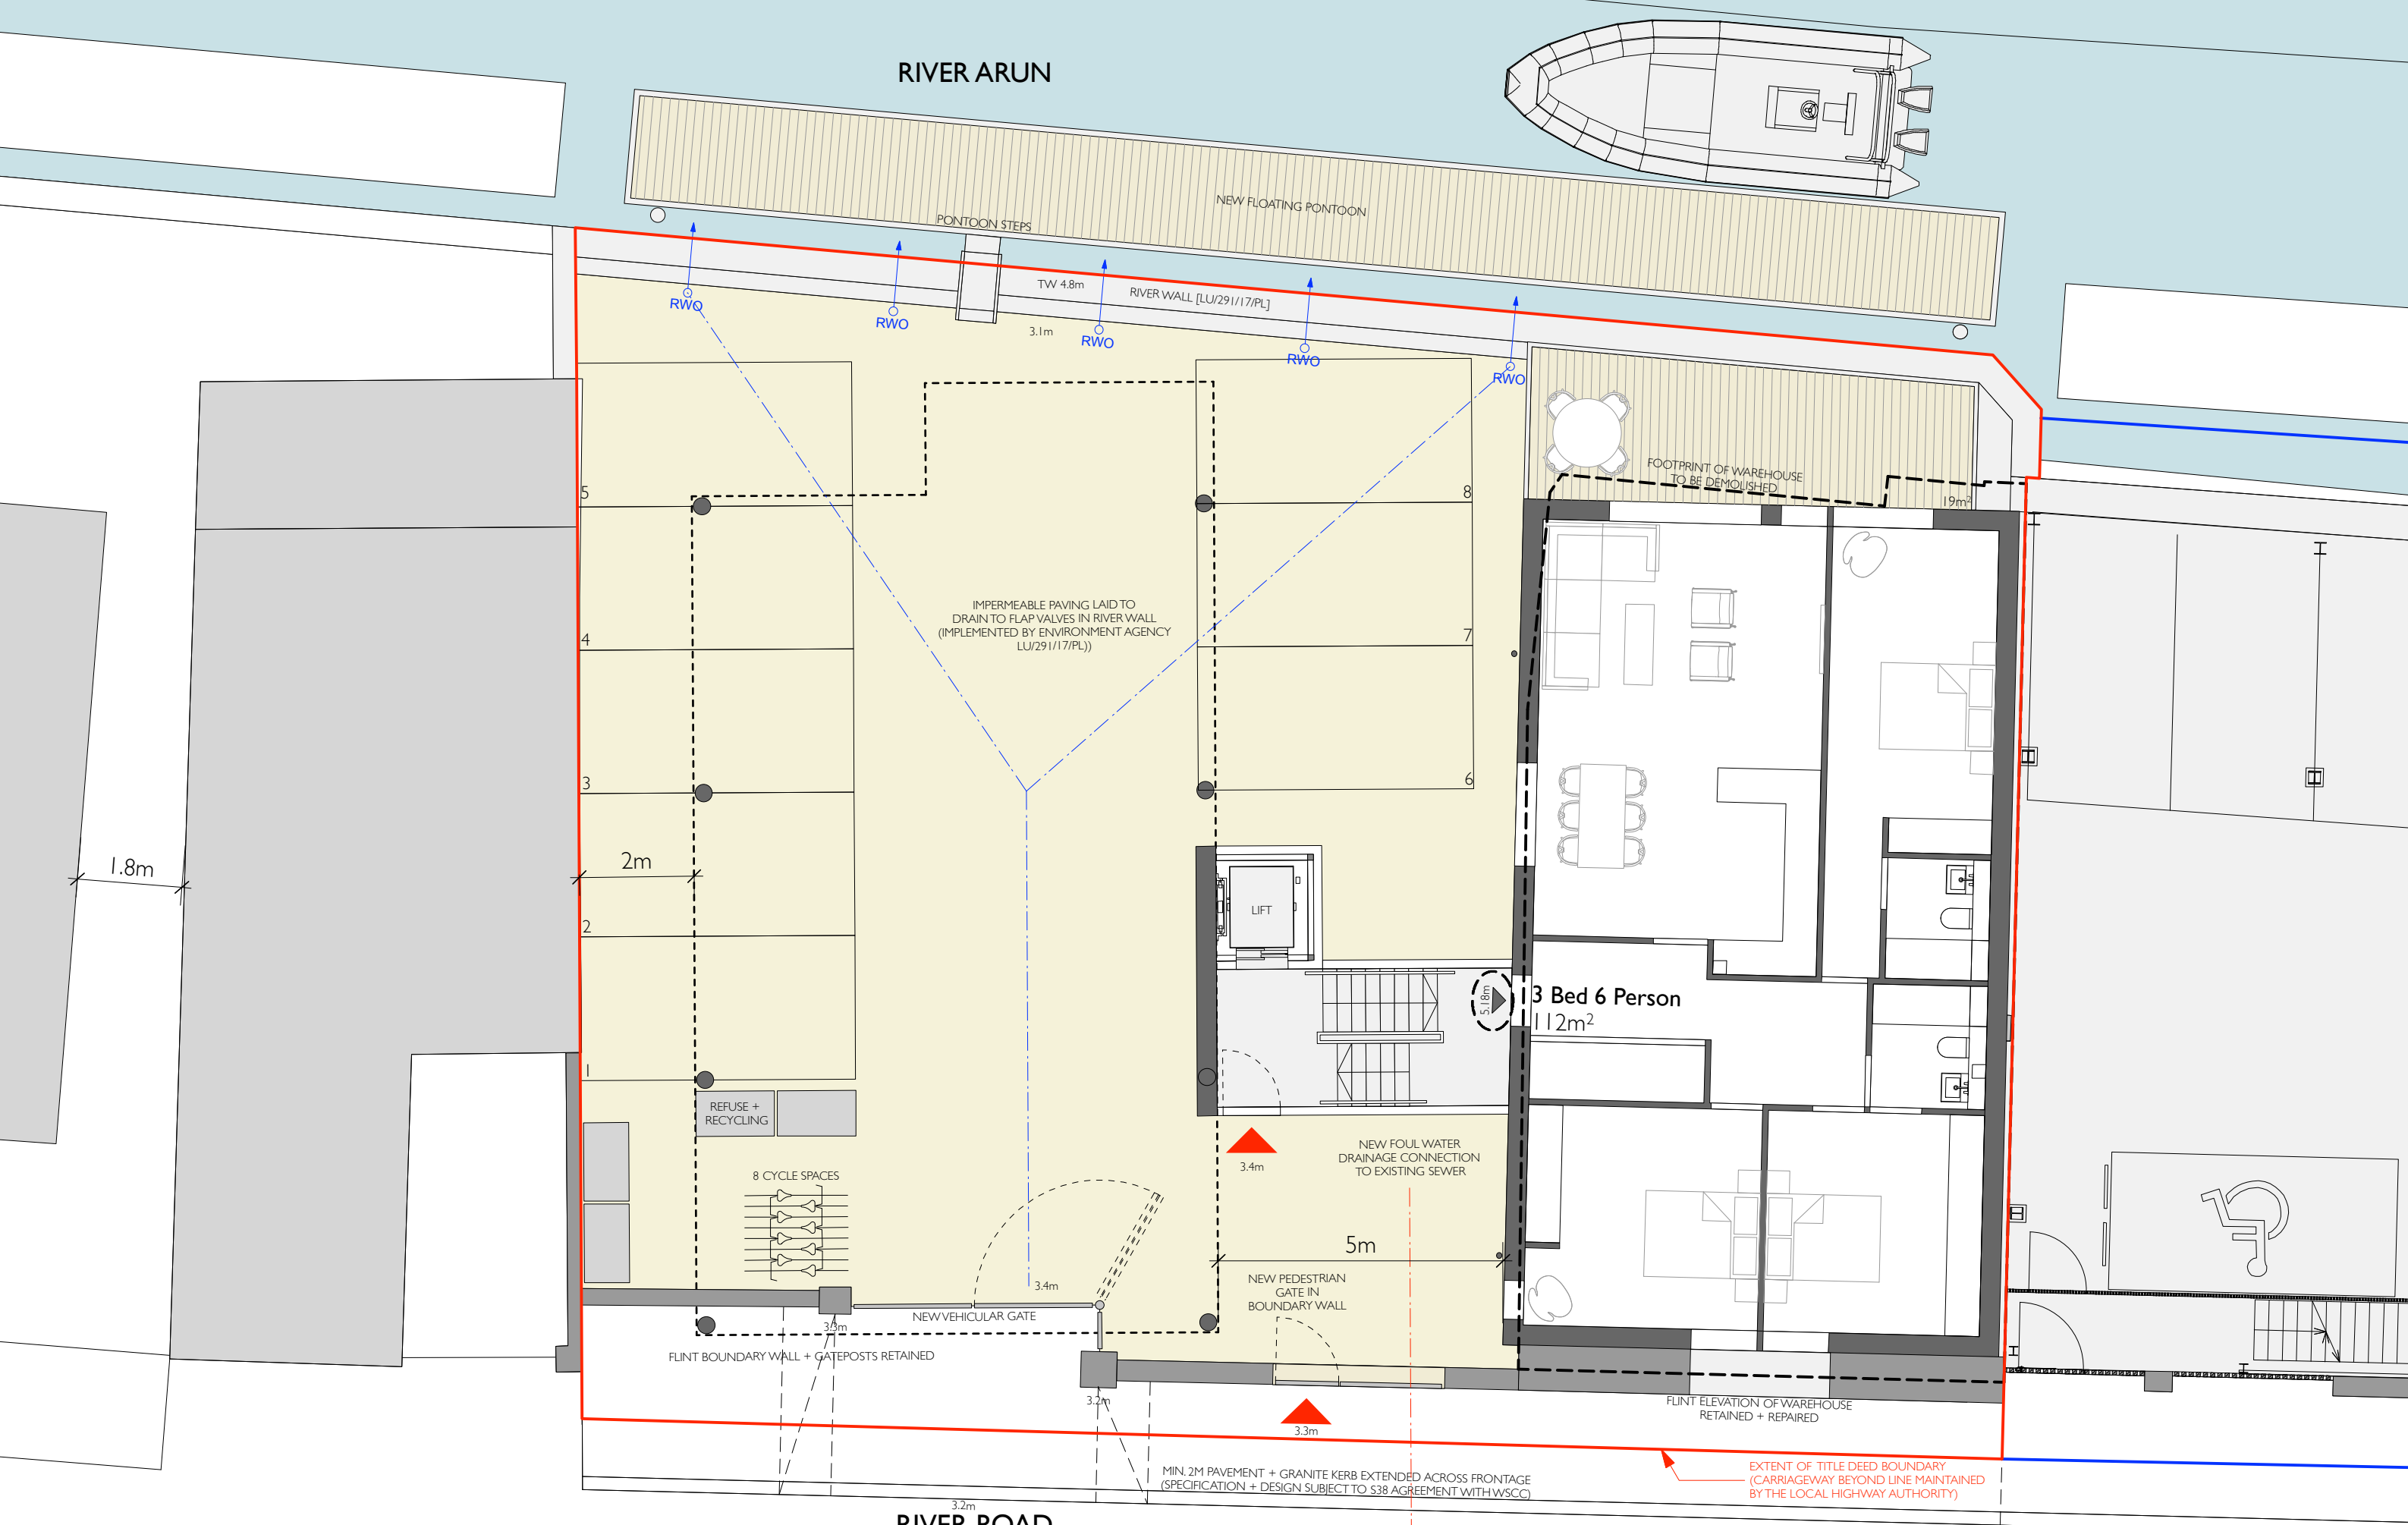

0 5 10 M

REVISION 01 RED LINE CORRECTED TO TITLE BOUNDARY, PROPOSED S38 WORKS AMENDED + PONTOON SHORTENED
REVISION 02 MINIMUM FINISHED FLOOR LEVEL RAISED TO ABOVE 5.17M AOD TO REFLECT UPDATED FLOOD RISK DATA

STATUS: PLANNING

MH

SCALE: 1:100 @ A3

DATE: SEPTEMBER 2020

DRAWING NO: 1908_P_200 **REVISION 02**

TITLE: PROPOSED GROUND FLOOR PLAN

PROJECT: **57 RIVER ROAD, LITTLEHAMPTON**

jpa

T: +44 (0) 1590 626465
www.johnpardeyarchitects.com