


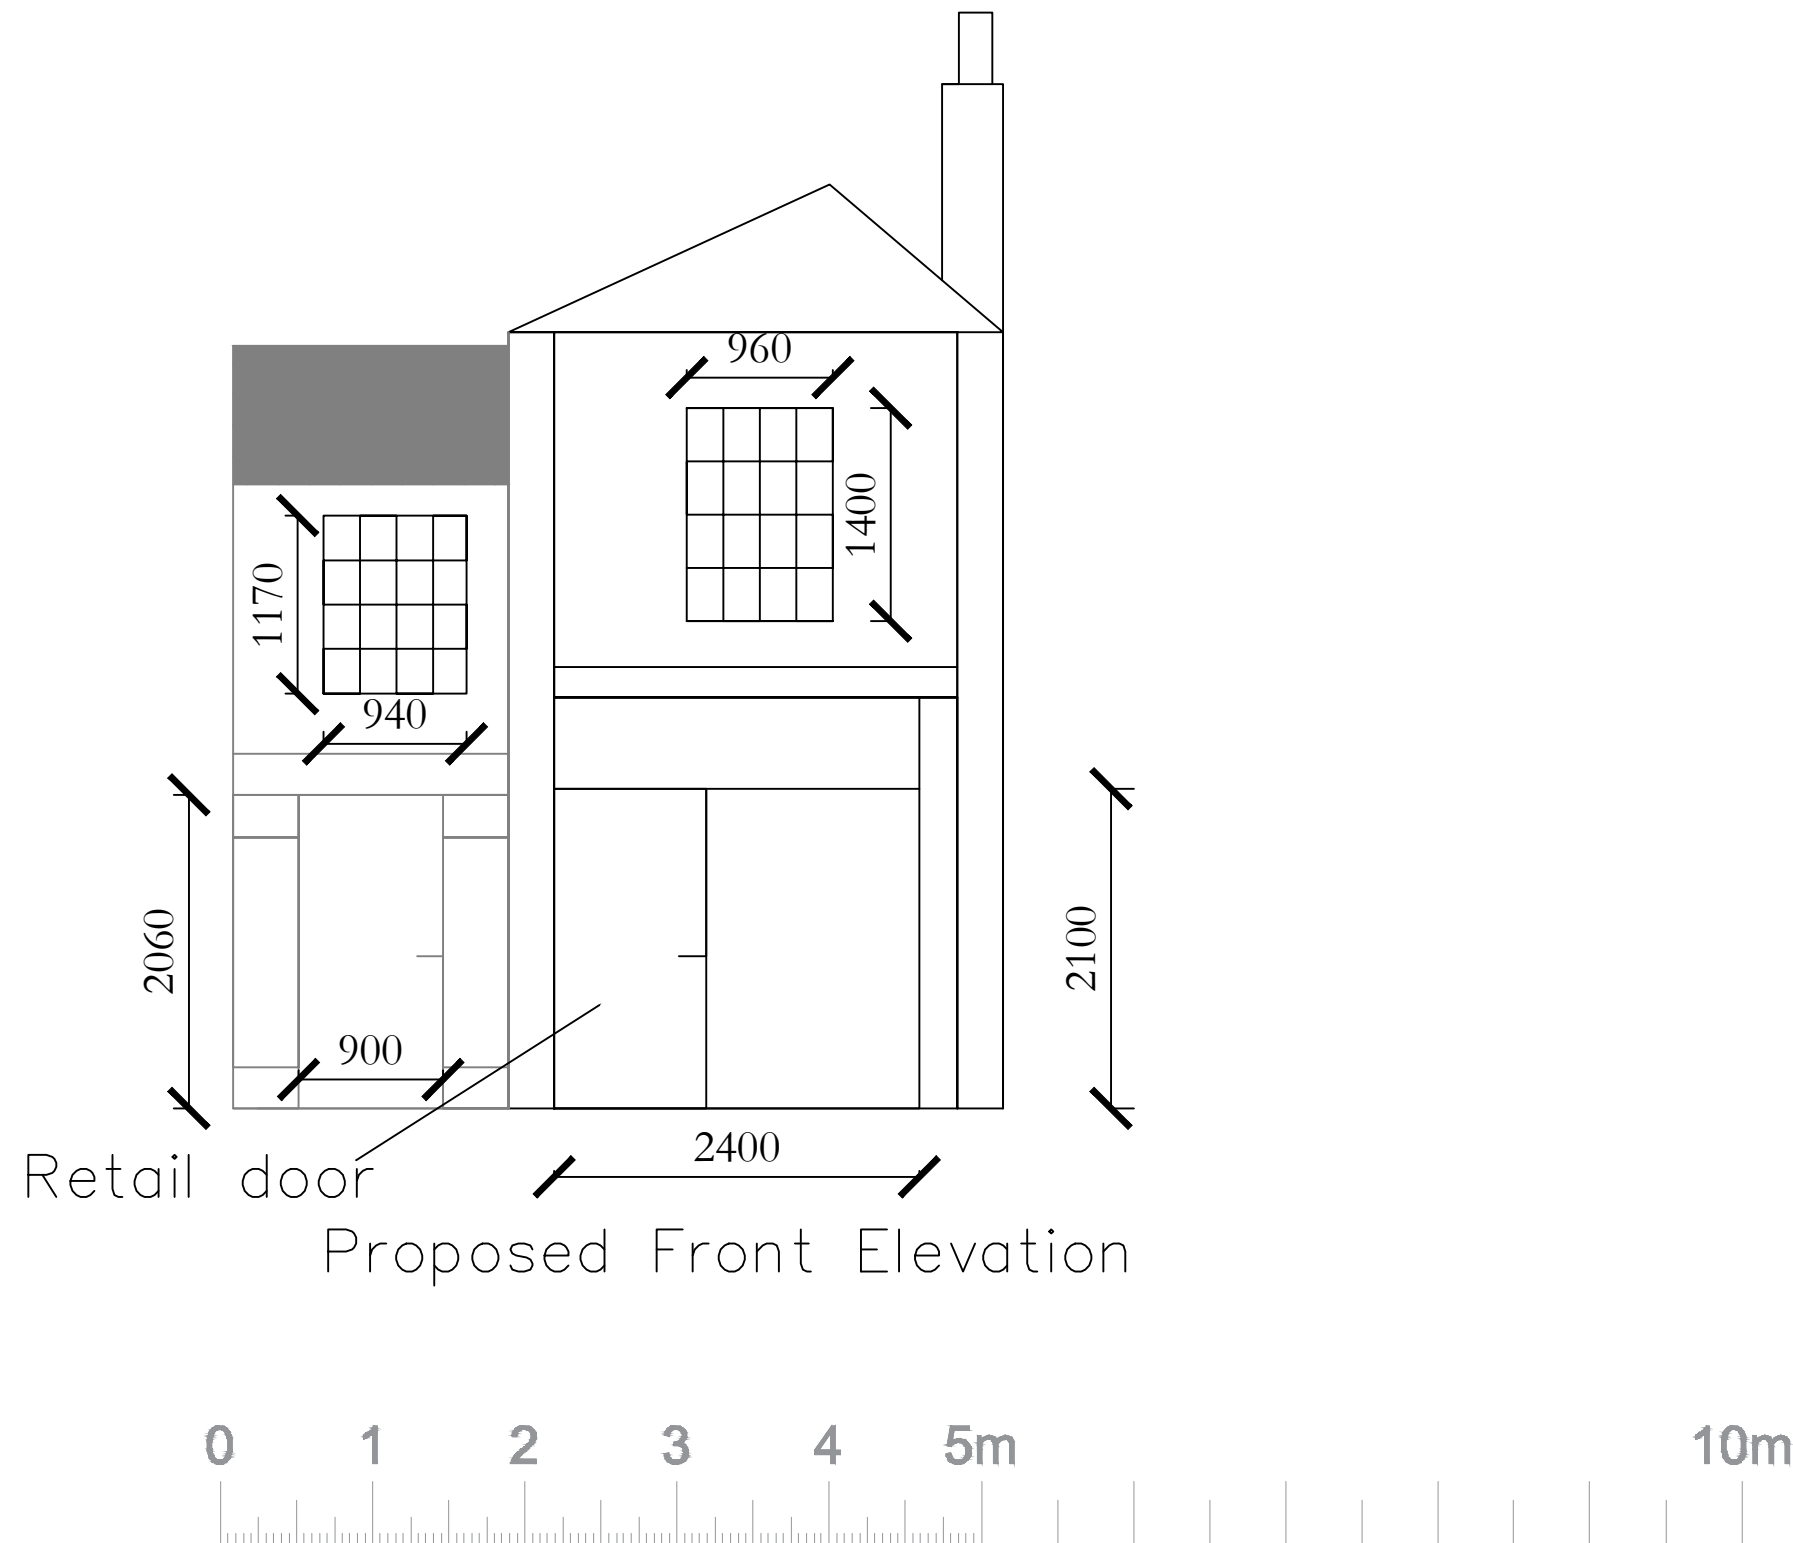

Proposed Front Elevation

General Notes
Any discrepancy on this drawing is to be reported immediately to JD Ltd for clarification.
This drawing is the property of Wahab. Unauthorised use or copy is strictly forbidden.
No amendments or modifications are to be made without approval from Wahab .
The client must ensure that the foundations bearing capacity is not exceeded by the load applied.
The client should check that his requirements have been interpreted correctly and that all loading, dimensions, details, striking and erection sequences are correct and practicable. Alterations should not be made without reference to Wahab .

Special Note

TITLE
CHANGE OF USE

CLIENT

78A HIGH STREET
LITTLEHAMPTON
BN17 5DX

JOSEPH DESIGN LTD

48 LEWES ROAD
BRIGHTON
BN2 3HW
Tel: 01273760116
E-Mail: info@josephdesign.co.uk
Website: www.josephdesign.co.uk

DRAWN BY W.A	CHECKED BY	DATE 04-12-2025
SCALE 1 : 50	DRAWING No 112504-02	