




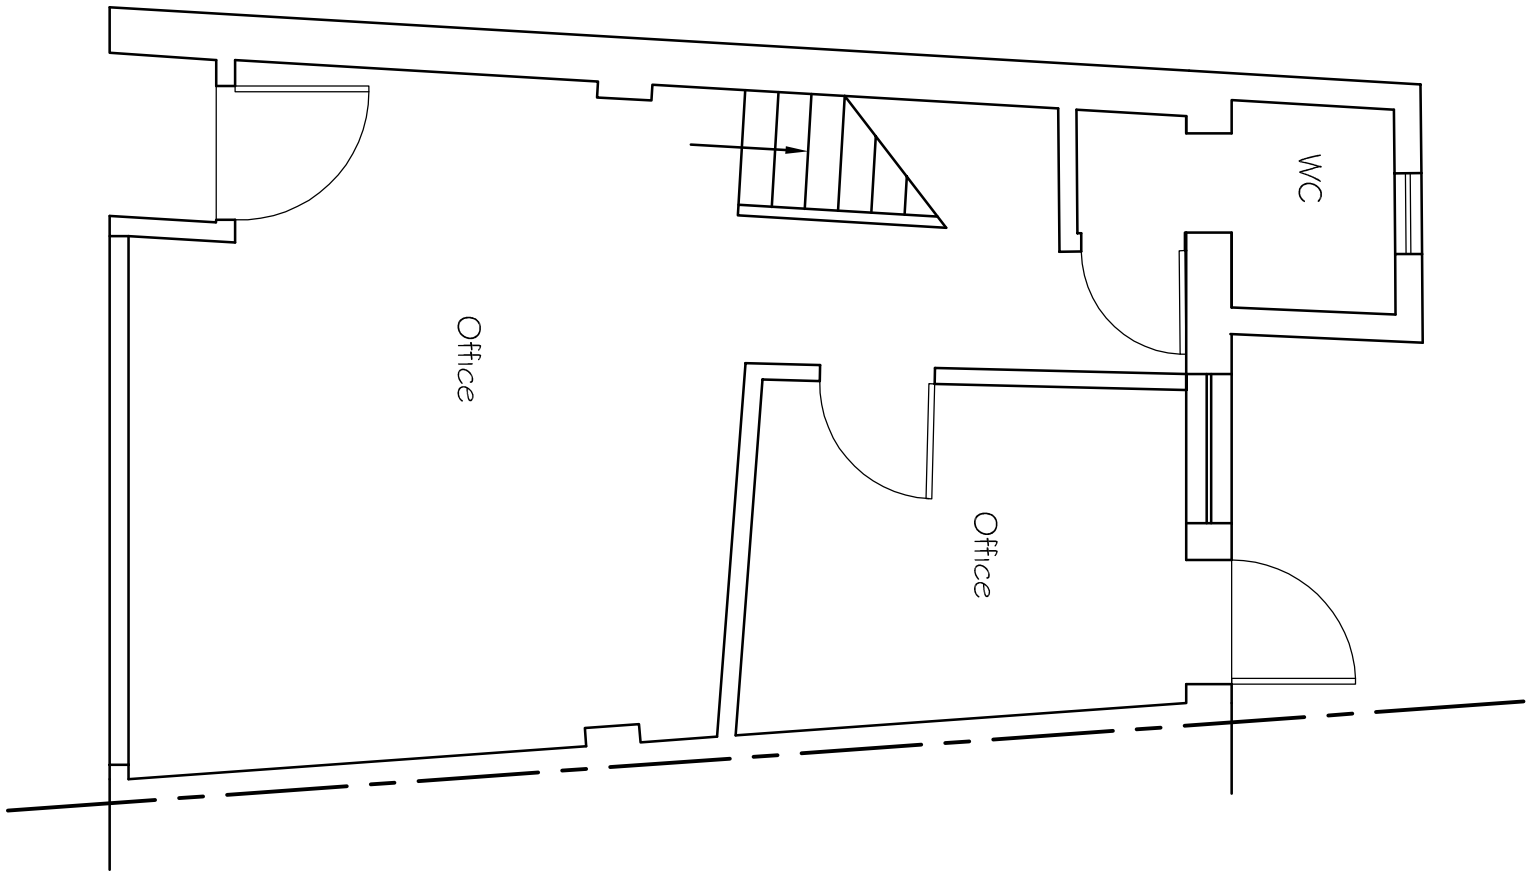


Existing Ground Floor Plan

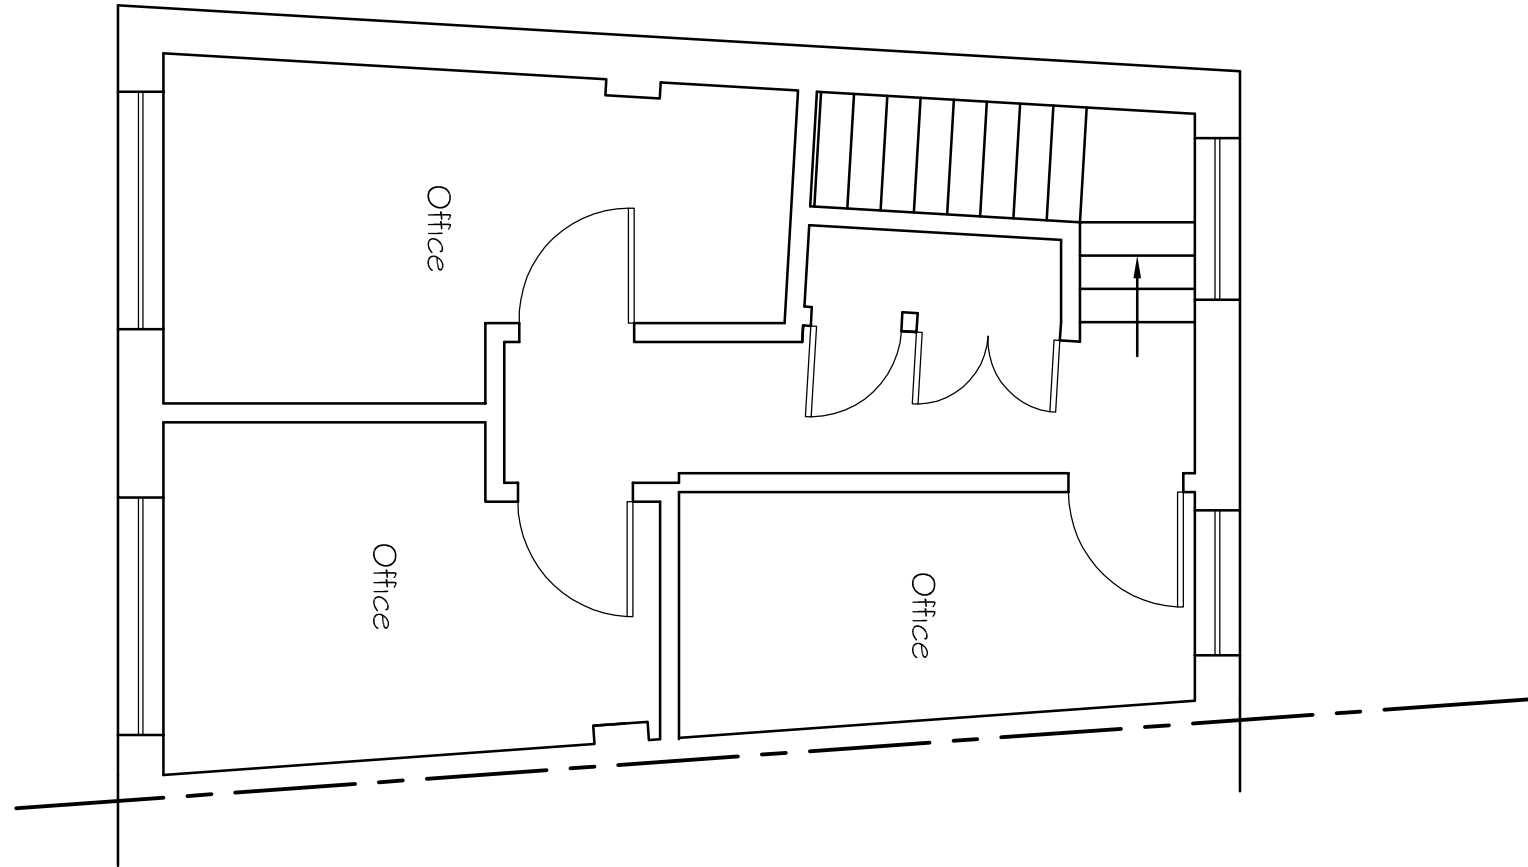


Existing First Floor Plan

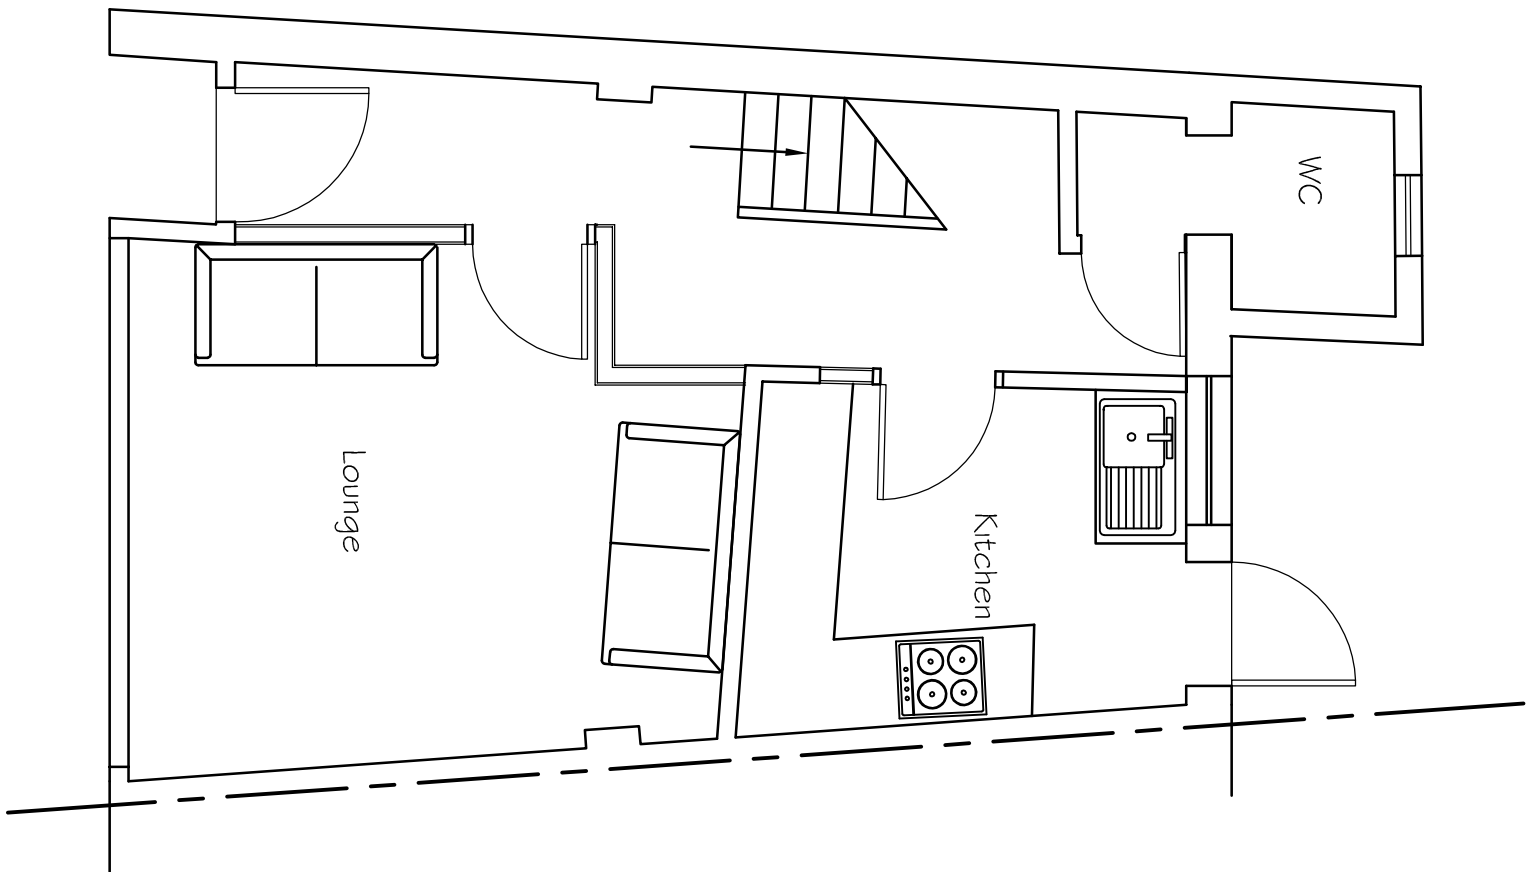

Proposed Ground Floor Plan

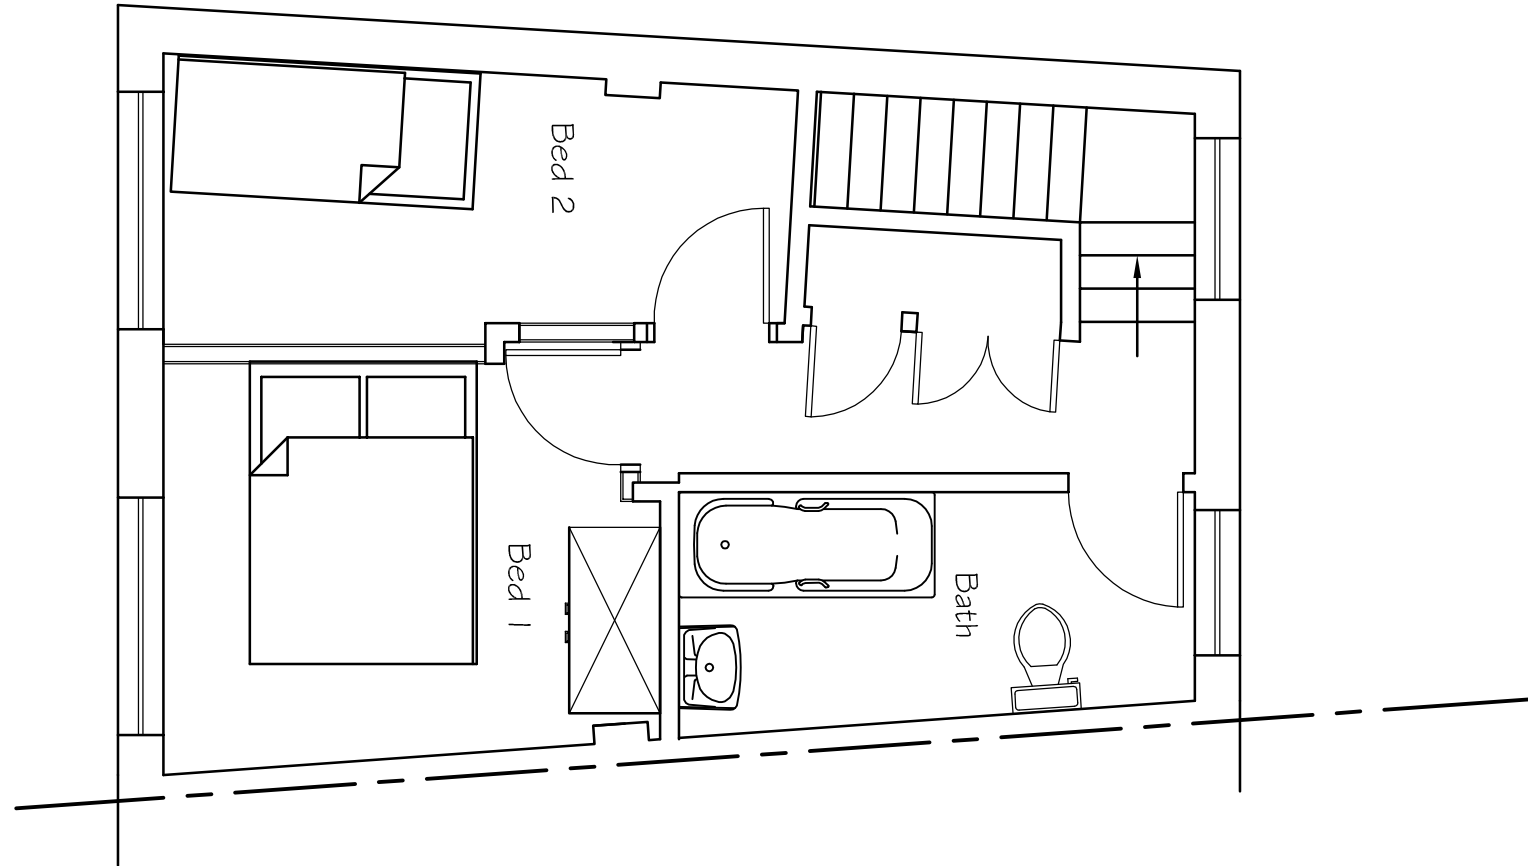

Proposed First Floor Plan

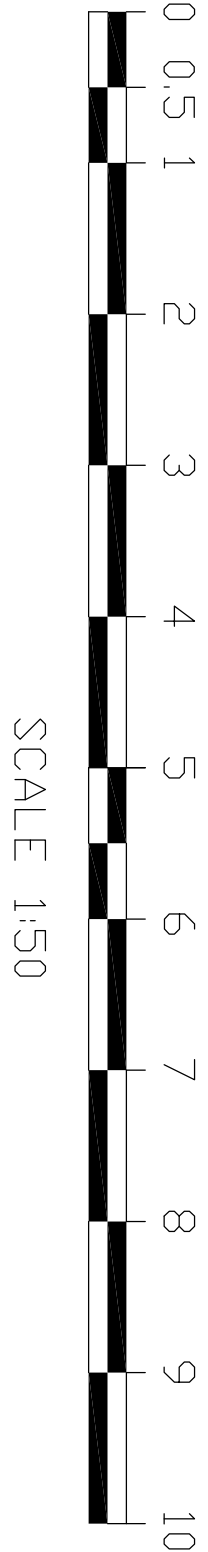

|   |                       |
|---|-----------------------|
| <b>Tony Rogers</b><br><b>Building Consultants</b><br>Address: 40 Dawn Crescent, Upper Beeding<br>West Sussex, BN44 3WH<br>Telephone: 01903 815225 Fax: 01903 815225 |                       |
| Rev:   | Revision Description: |
| Date:   |                       |
|   |                       |
|   |                       |
|   |                       |
| Client: Mr M E Ragnith   |                       |
| Address: 3 Arcade Road<br>Littlehampton<br>West Sussex<br>BN17 5AP                                                                                                  |                       |
| Project: Proposed conversion<br>of existing offices to<br>a dwelling                                                                                                |                       |
| Scale:   | 1:50                  |
| Paper Size   | A1                    |
| Date: July 2015   |                       |
| Drawing No:   | 15/1053/01            |
| Drawn By:   | AWR                   |
| Revision:   |                       |