



No.50 HIGH STREET

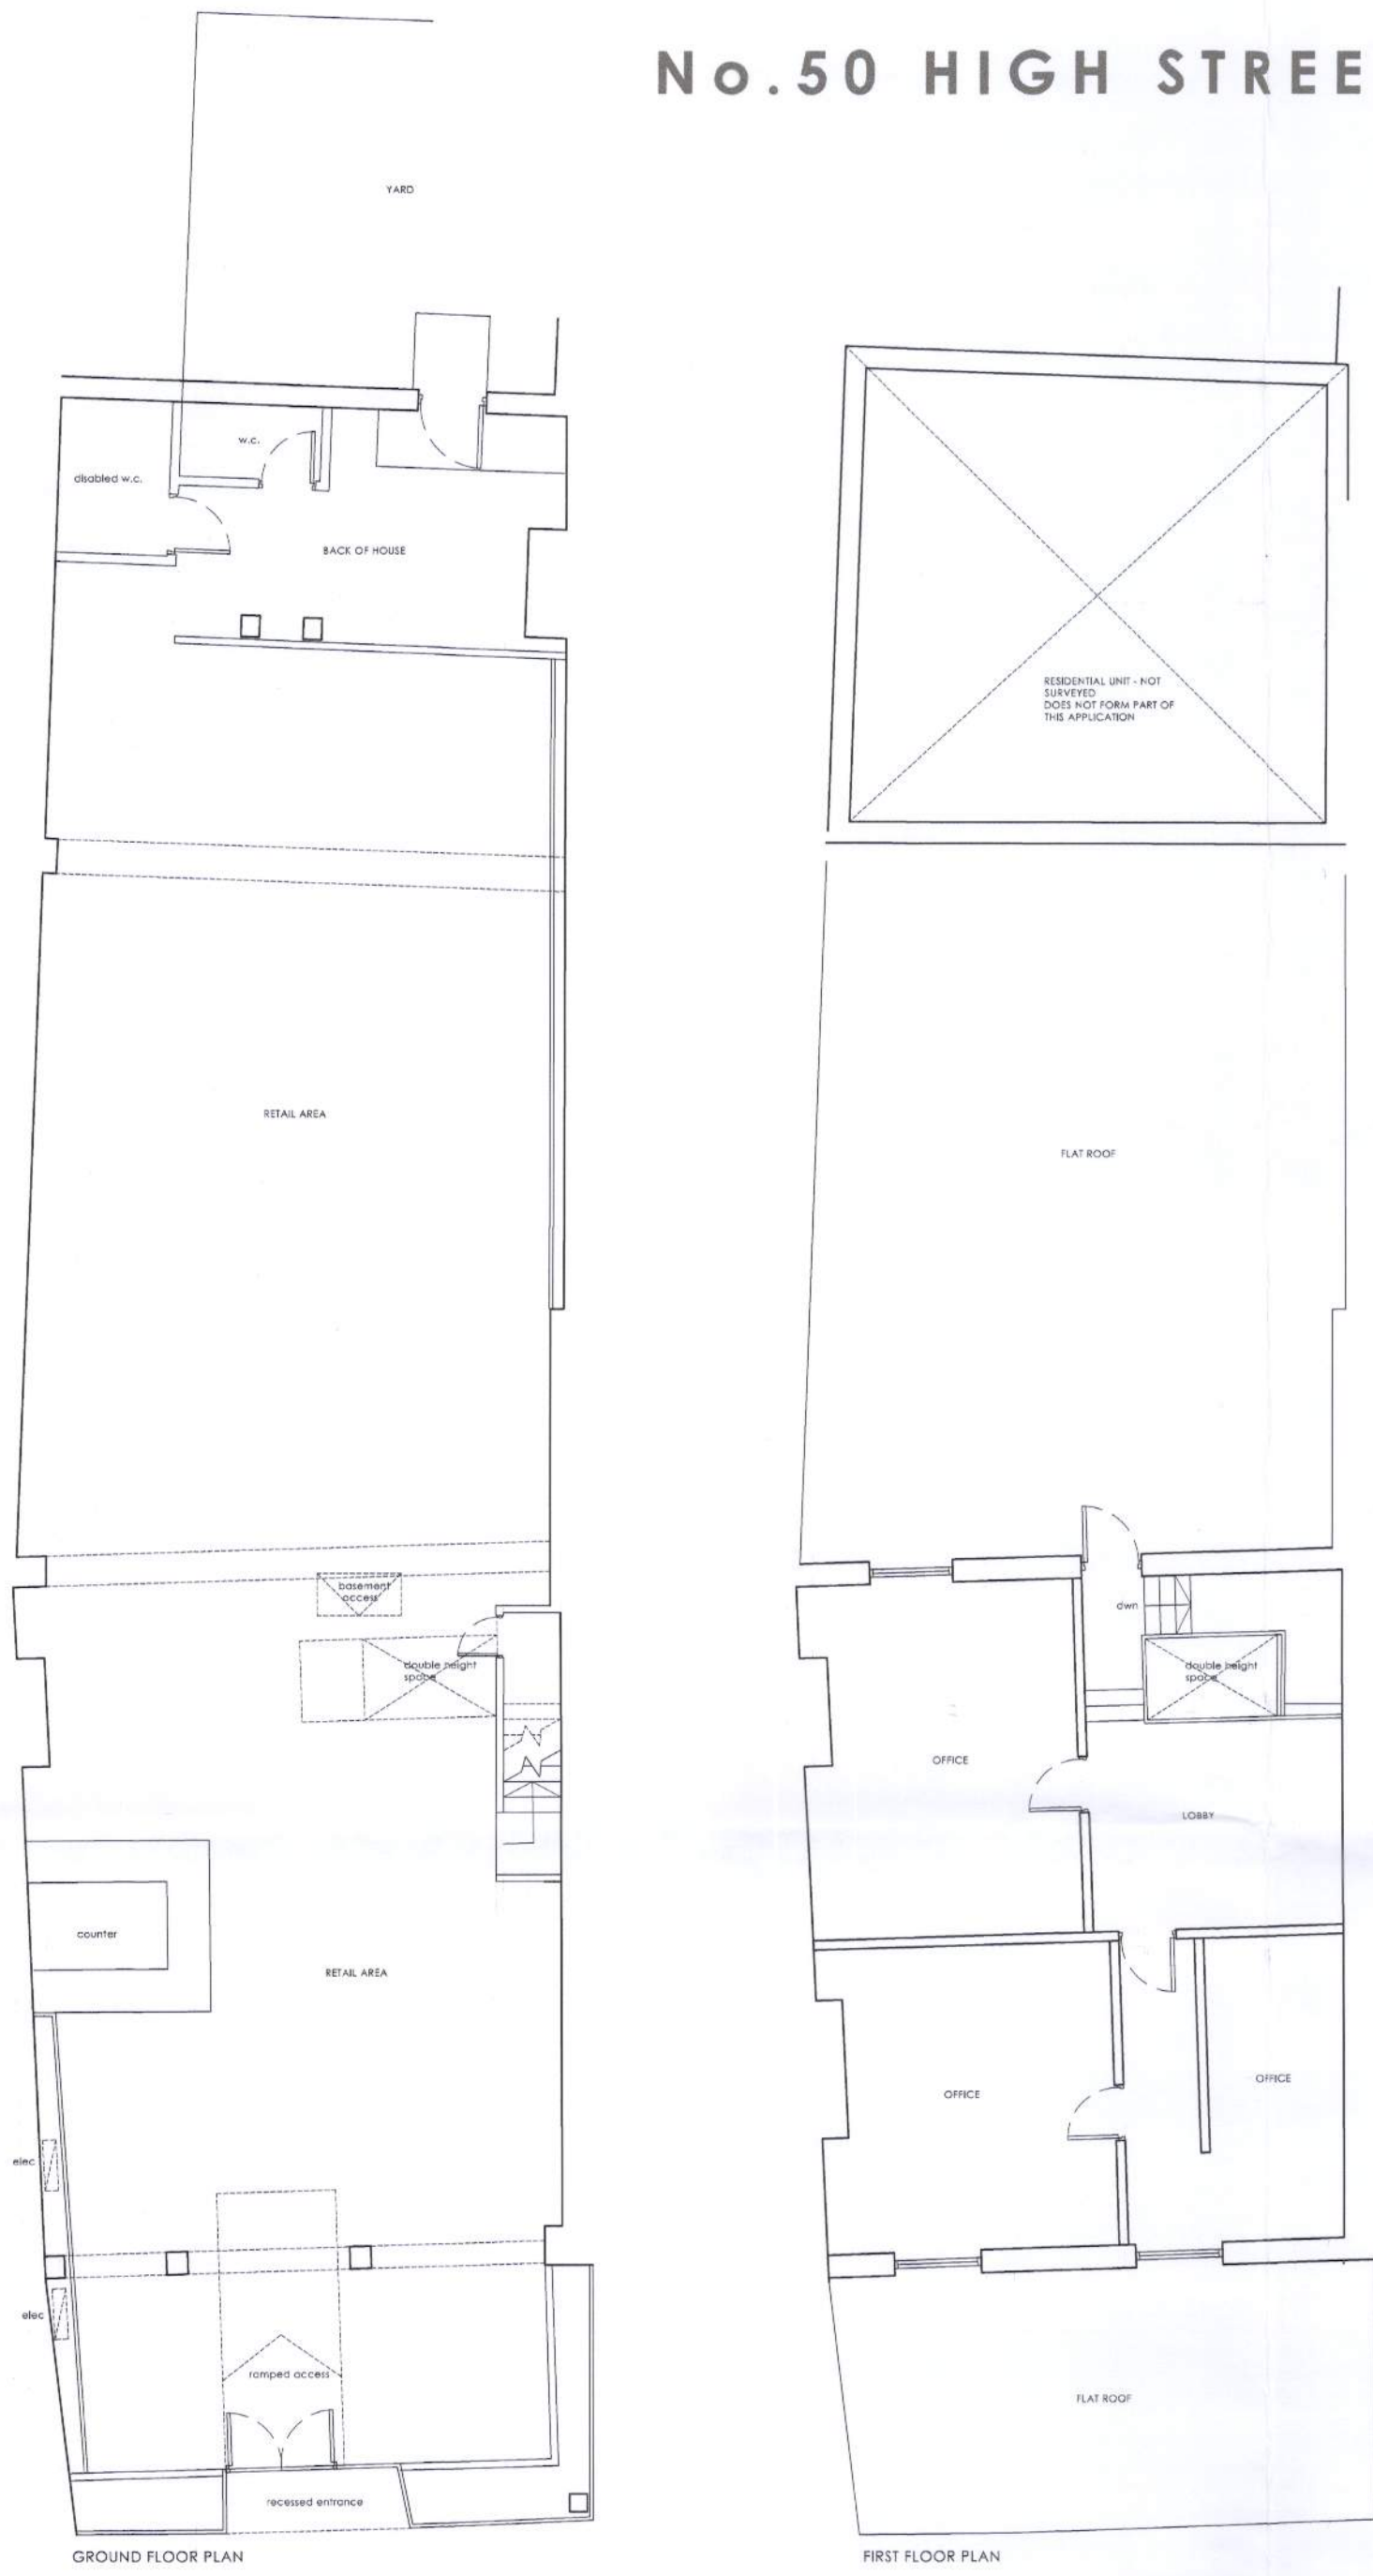


No.50 EXISTING FLOOR PLANS & SHOP FRONT | 1:100

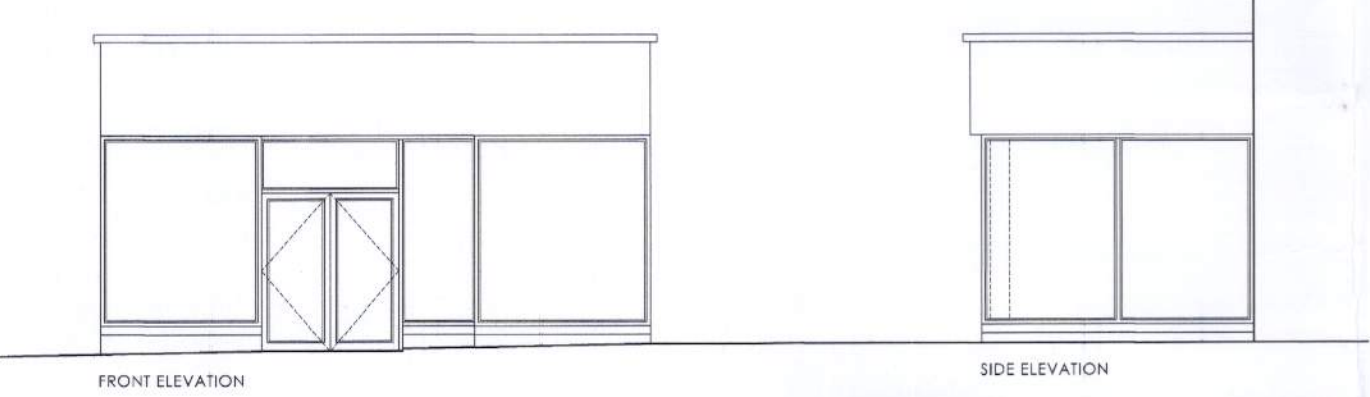

- NOTES
- Only proposed change is to use class on ground floor (as shown)
 - No change to elevations other than replacement signage
 - Only changes to be internal partition walls
 - No change to first floor layout or use





No.48 HIGH STREET

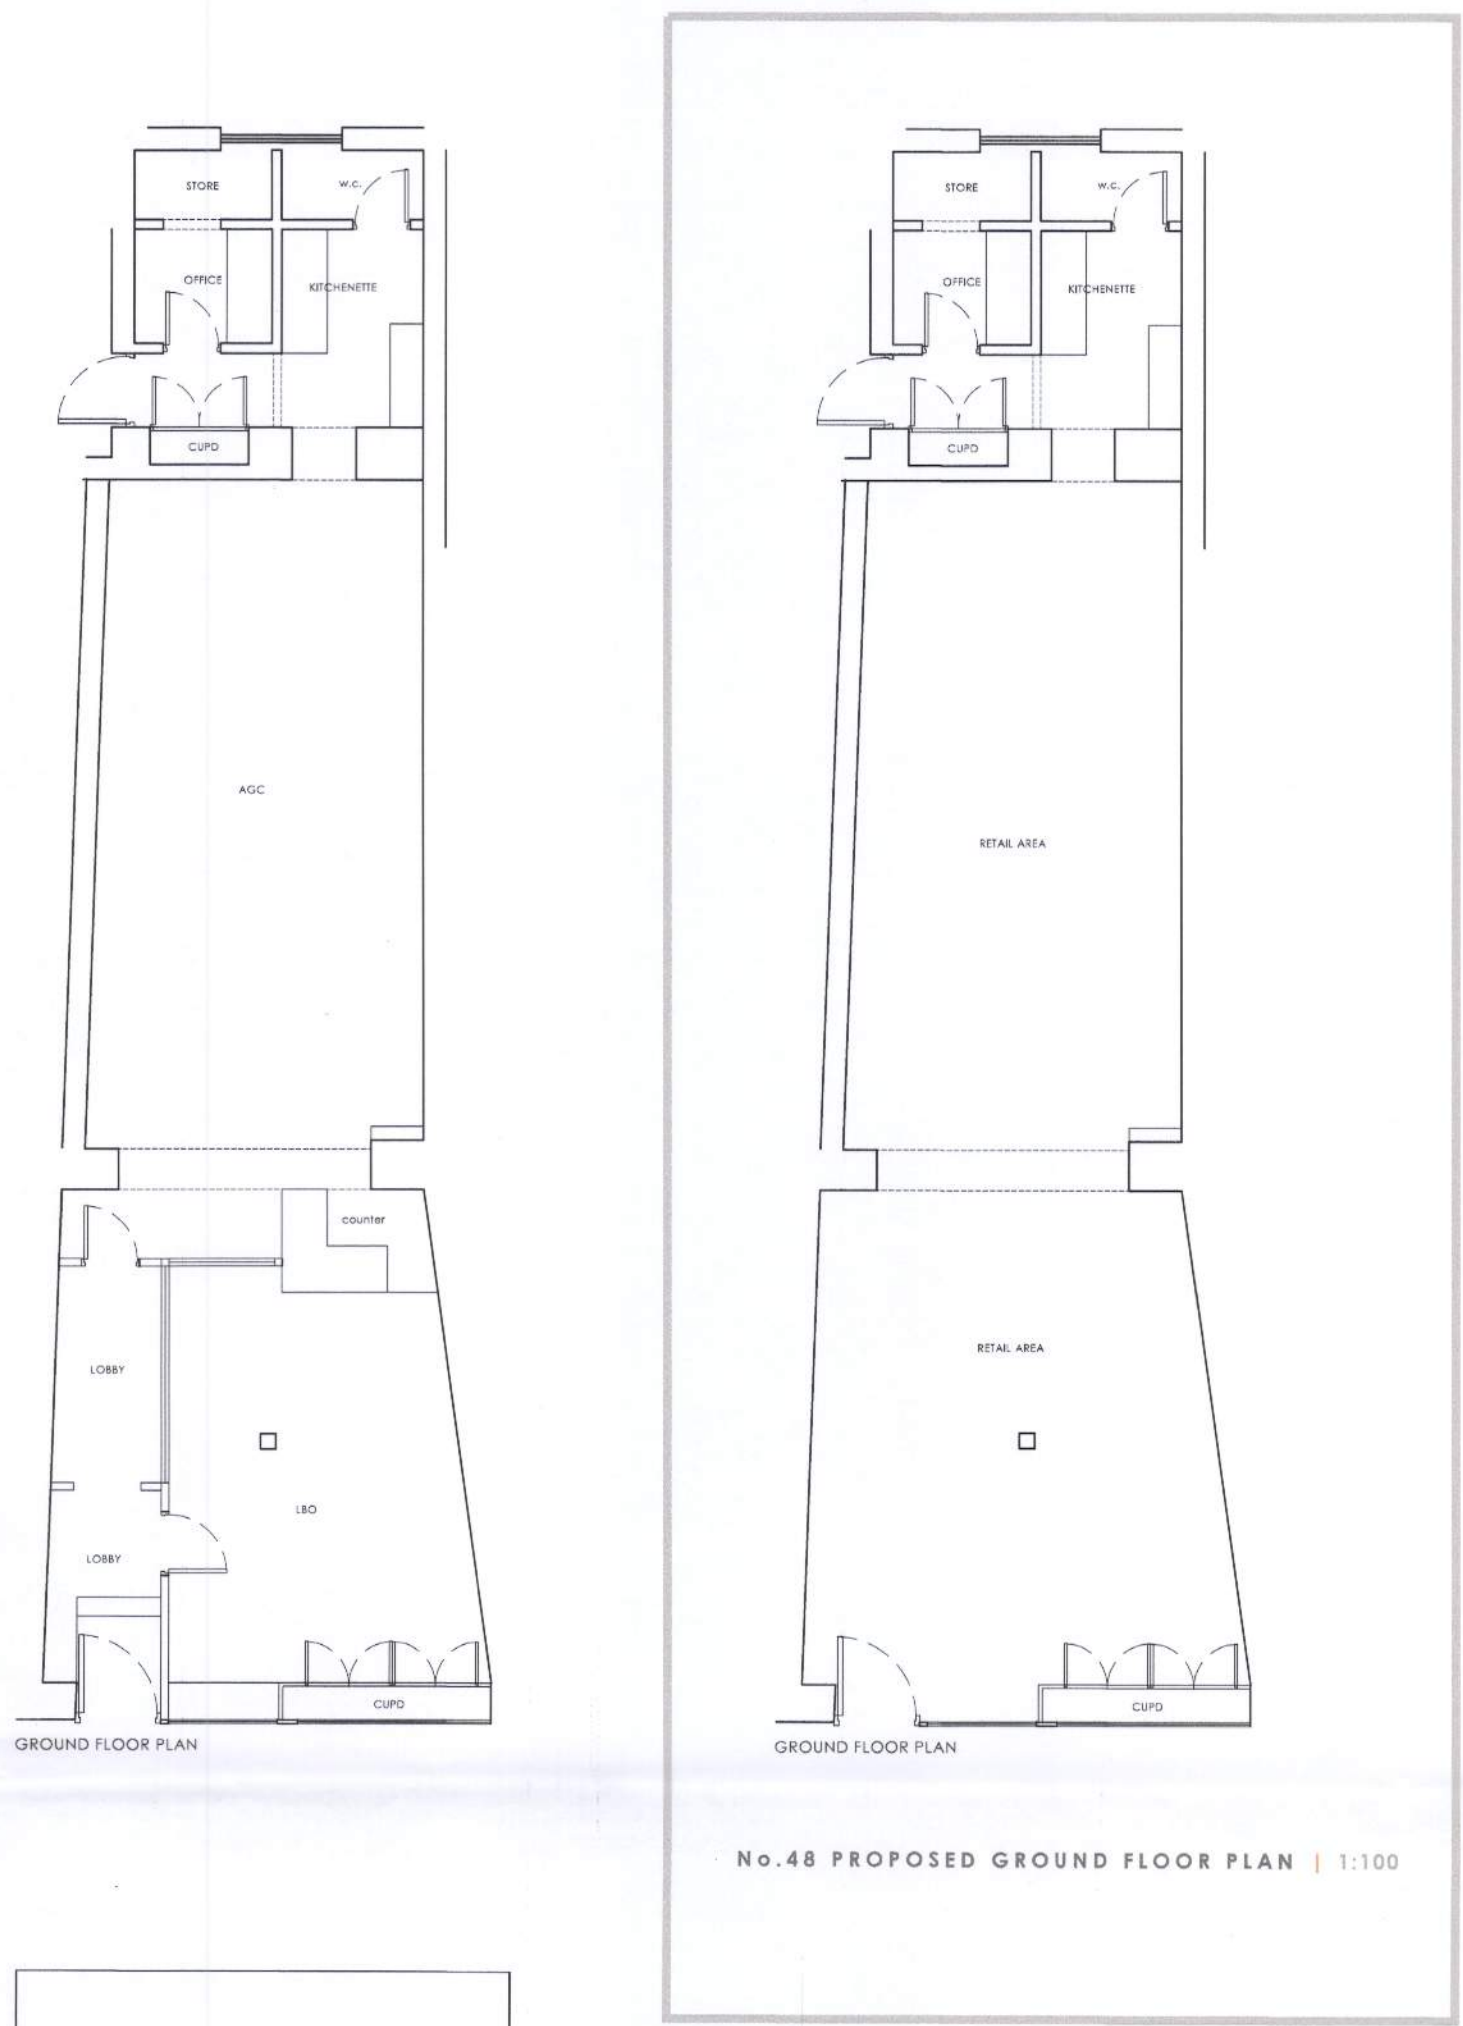

No.48 PROPOSED GROUND FLOOR PLAN | 1:100

- NOTES
- Only proposed change is to use class on ground floor (as shown)
 - No change to elevations other than replacement signage
 - Only changes to be internal partition walls
 - No change to first floor layout or use

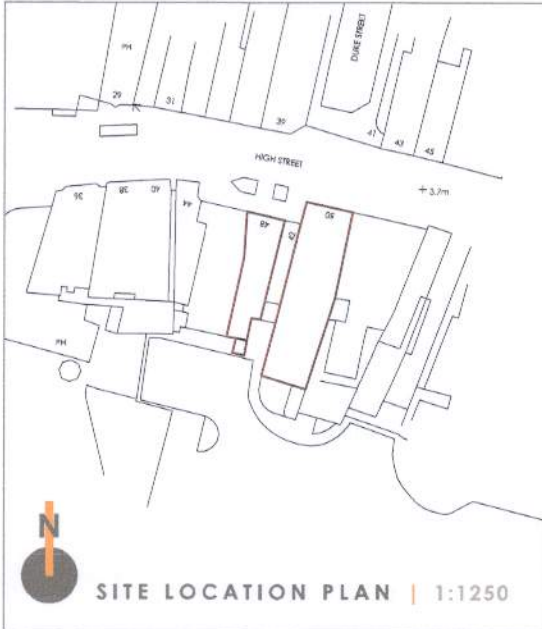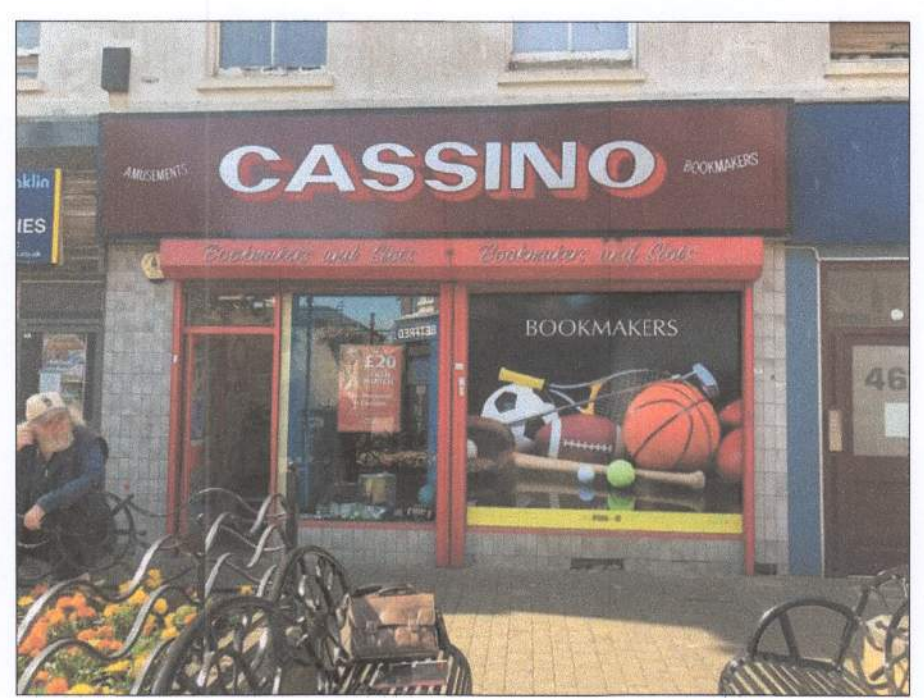

DRAWING ISSUES AND REVISIONS

ldc LINDS DESIGN CONSULTANCY

12 Vickers Lane | Louth | Lincolnshire | LN11 9PJ
T | 01509 611155
Com Exchange Chambers | Queen Street | Market Rasen | LN8 3DH
T | 01673 246398
www.lincsdesignconsultancy.co.uk
admin@lincsdesignconsultancy.co.uk

PROJECT | Residential Development
Toot Lane
Boston

DATE | May 2019

TITLE | Concept Plan

SCALE | 1:1000

ORIGINAL SIZE | A1

DRAWING NUMBER | LDC2656-PL-01

This drawing is the copyright of Lincs Design Consultancy and must not be reproduced without written consent. The contractor is responsible for taking and checking all dimensions on site prior to commencement and reporting back to the architectural consultant any discrepancies. All materials specified on this drawing are to be used in strict accordance with manufacturers written instructions and current codes of practice.

All Details and Specifications on the drawing and in relation to this specific project should be adhered to. If any deviations occur the contractor / client should inform Lincs Design Consultancy immediately as we cannot be held responsible for errors resulting from unacknowledged detail and specification changes.