


No.50 HIGH STREET




No.50 EXISTING FLOOR PLANS & SHOP FRONT | 1:100

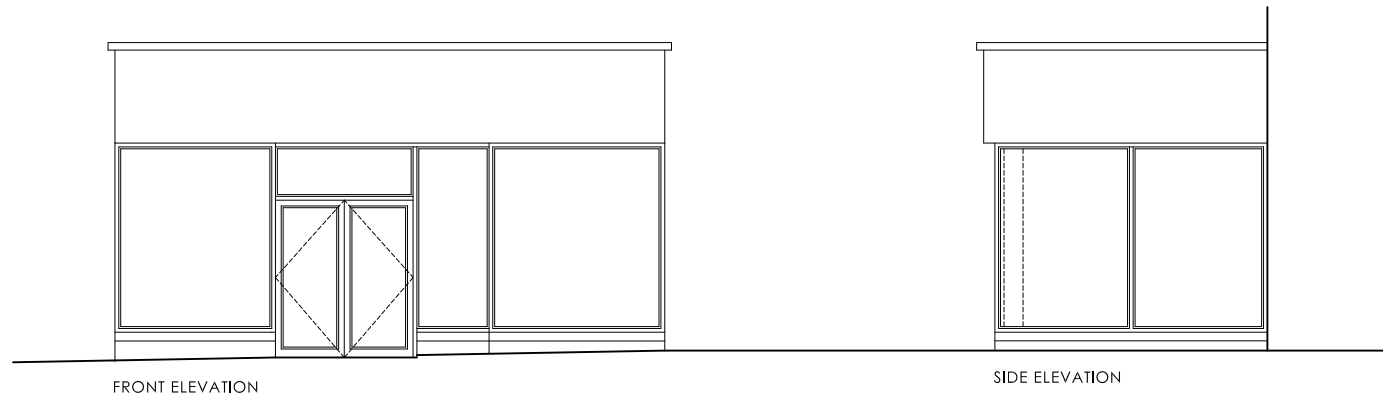

- NOTES
- Only proposed change is to use class on ground floor (as shown)
 - No change to elevations other than replacement signage
 - Only changes to be internal partition walls
 - No change to first floor layout or use



No.48 HIGH STREET

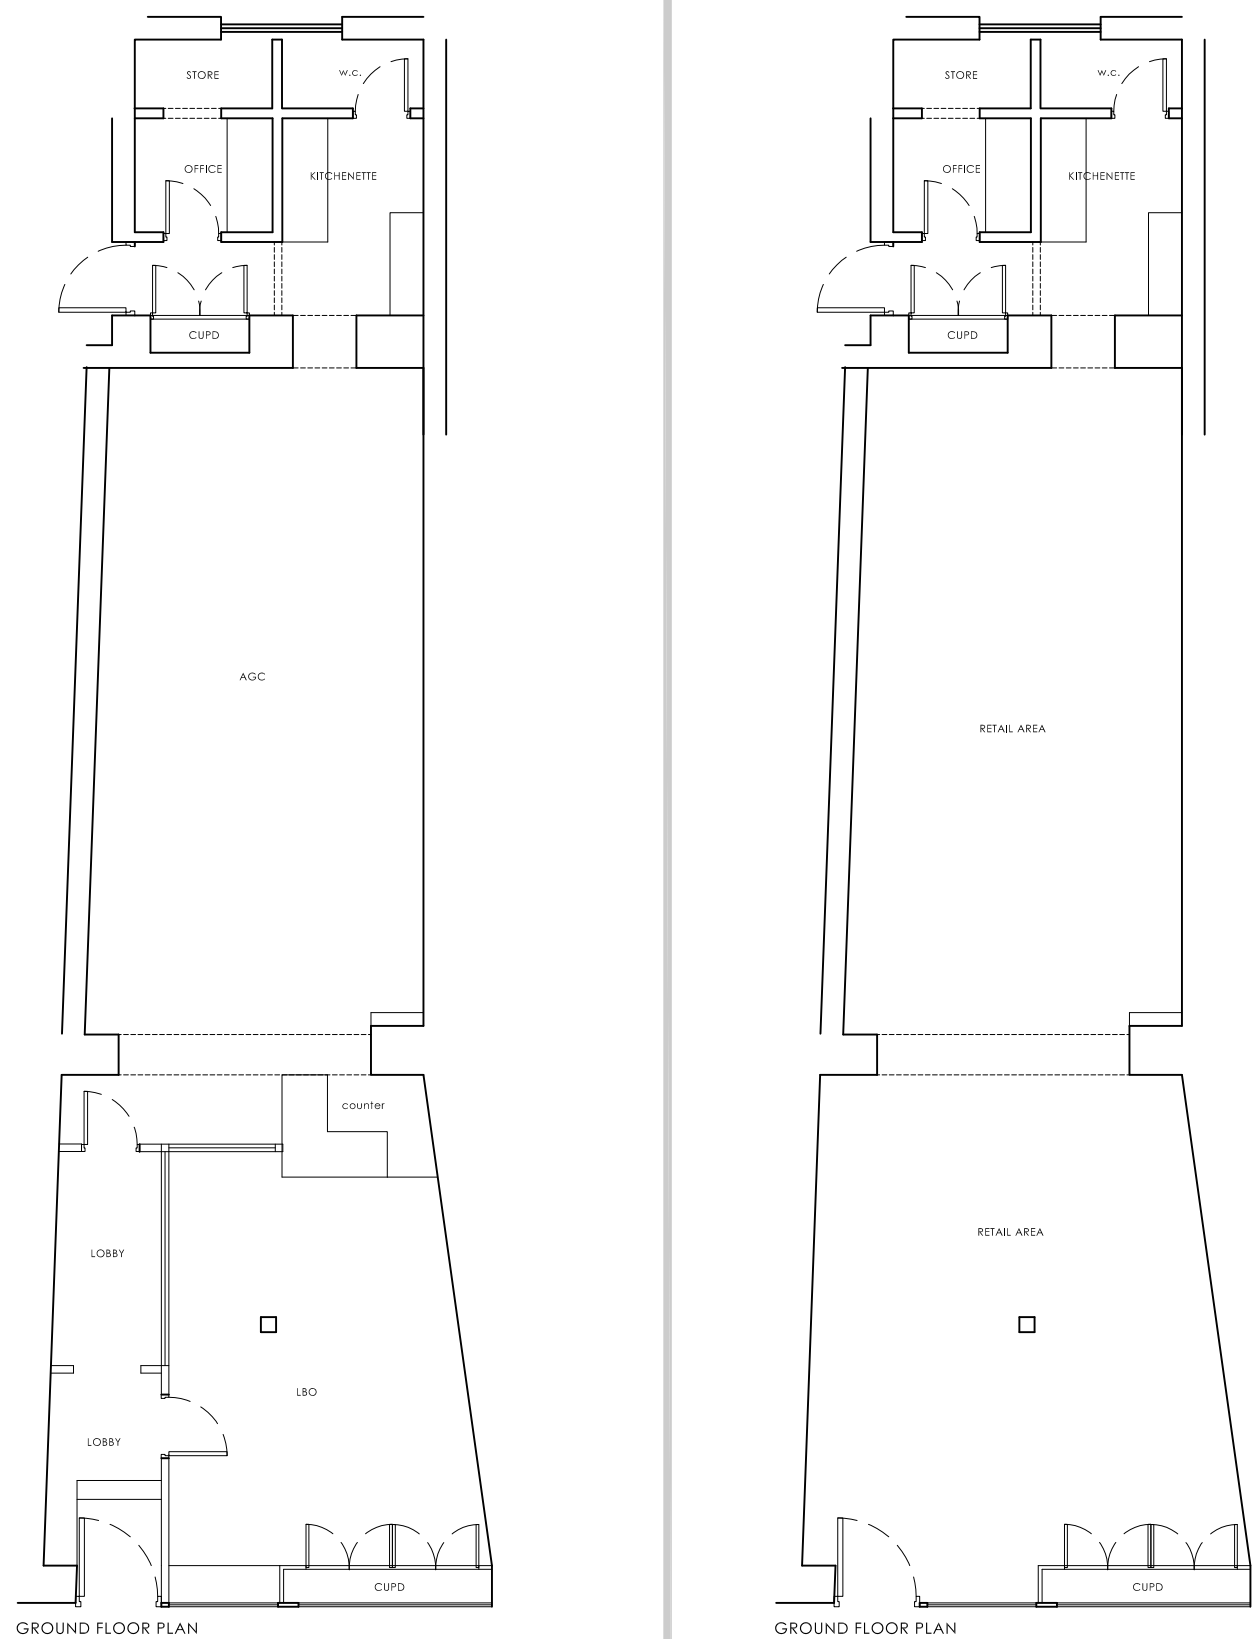

No.48 PROPOSED GROUND FLOOR PLAN | 1:100

No.48 EXISTING FLOOR PLANS & SHOP FRONT | 1:100

- NOTES
- Only proposed change is to use class on ground floor (as shown)
 - No change to elevations other than replacement signage
 - Only changes to be internal partition walls
 - No change to first floor layout or use
 - Shop window reinstated with no advertising for previous use



DRAWING ISSUES AND REVISIONS



12 Vickers Lane | Louth | Lincolnshire | LN11 9PJ
T | 01507 411155
Com Exchange Chambers | Queen Street | Market Rasen | LN8 3EH
T | 01673 268398
www.lincsdesignconsultancy.co.uk
admin@lincsdesignconsultancy.co.uk

PROJECT | Transfer of Use Classes
No.48 & No.50 High Street
Littlehampton

DATE | July 2019

TITLE | Existing & Proposed

SCALE | As shown

ORIGINAL SIZE | A1

DRAWING NUMBER | LDC2656-PL-01

This drawing is the copyright of LDC Design Consultancy and must not be reproduced without written consent. The contractor is responsible for taking and checking all dimensions on site prior to commencement and reporting back to the architectural consultant any discrepancies. All materials specified on this drawing are to be used in strict accordance with manufacturers written instructions and current codes of practice.

All Details and Specifications on this drawing and in relation to this specific project should be referred to LDC Design Consultancy immediately as we cannot be held responsible for errors resulting from uncorrected detail and specification changes.