




NOTES
WRITTEN DIMENSIONS TO BE TAKEN IN PREFERENCE TO SCALE, AND ARE TO BE CHECKED ON SITE PRIOR TO COMMENCING WORK.
THIS DRAWING IS TO BE READ IN CONJUNCTION WITH ALL OTHER DOCUMENTS RELATING TO THIS PROJECT.
ANY DISCREPANCIES ARE TO BE REFERRED IMMEDIATELY TO THE ARCHITECT.
THIS DRAWING IS THE PROPERTY OF SLOANE & BROWN ARCHITECTURAL SERVICES AND SHOULD NOT BE USED OR REPRODUCED WITHOUT PERMISSION.
IT IS THE CONTRACTOR'S RESPONSIBILITY TO ENSURE COMPLIANCE WITH THE BUILDING REGULATIONS.

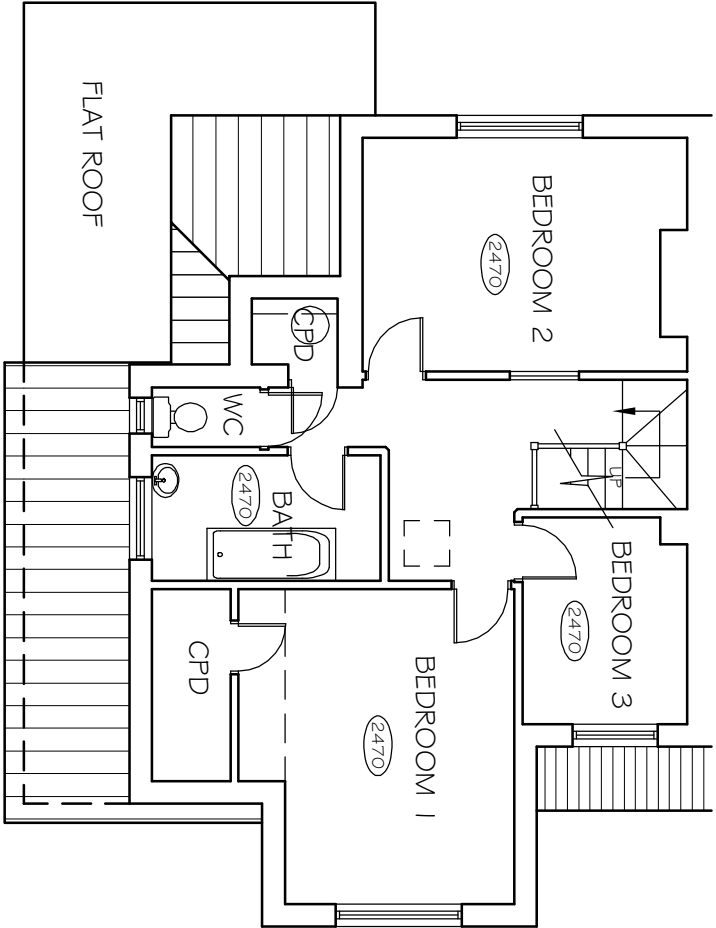

EXISTING FIRST FLOOR PLAN

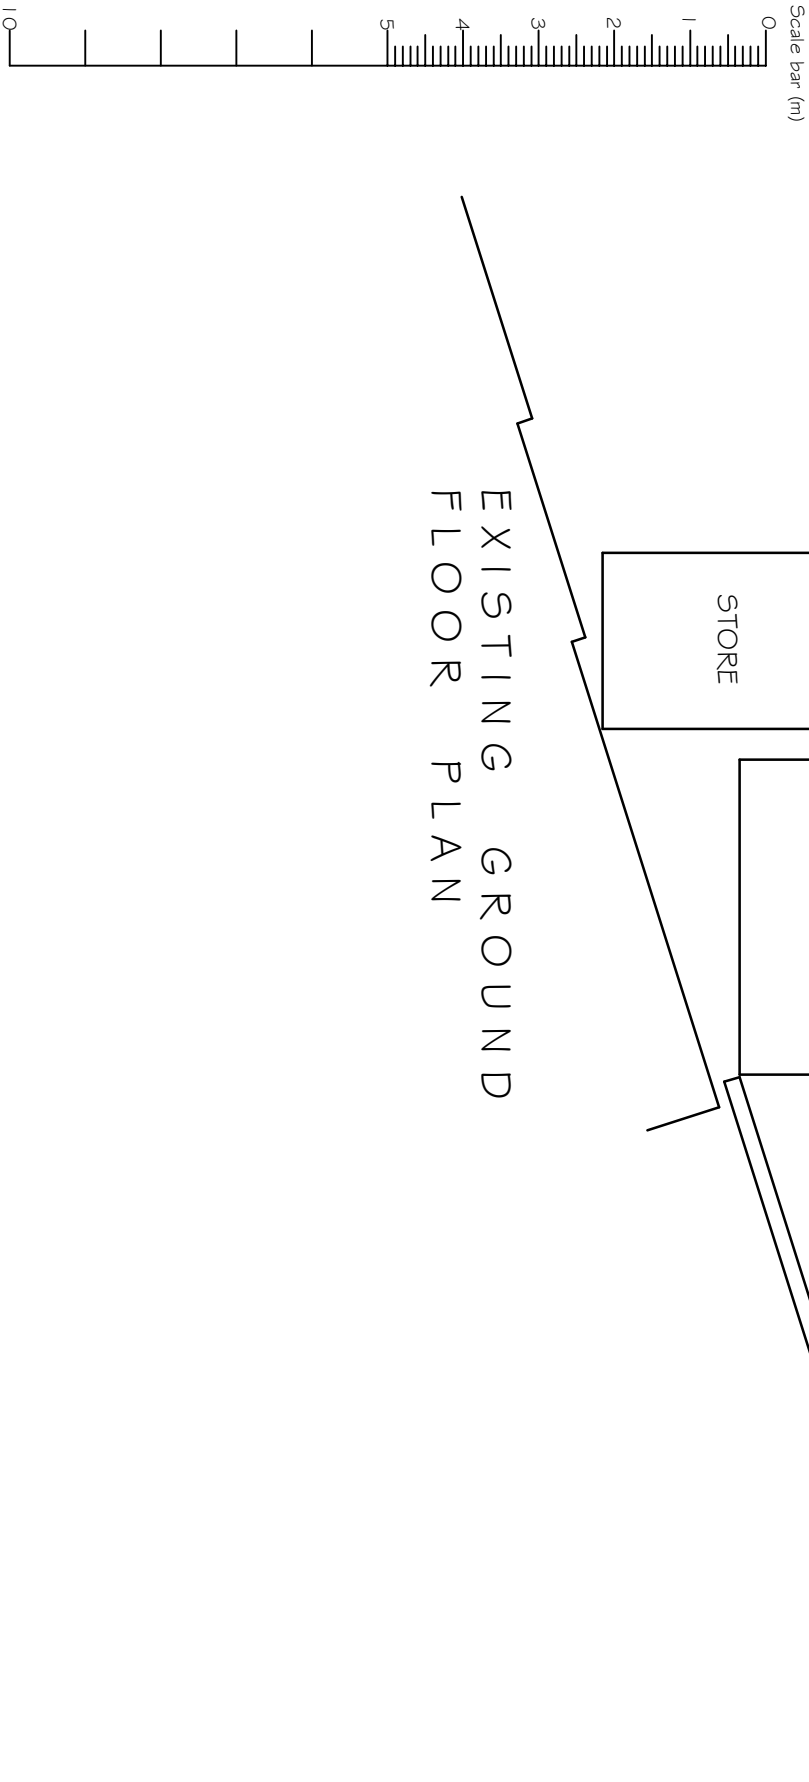

EXISTING GROUND FLOOR PLAN

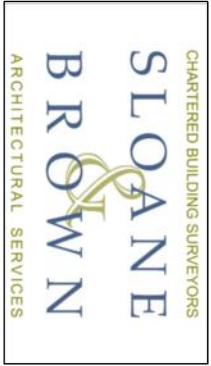

Unit 3b Woodhorn Business Centre
Woodhorn Lane
Oving Chichester
West Sussex PO20 2BX
Tel 01 243 774764
www.sloaneandbrown.co.uk

REV DESCRIPTION DATE

PROJECT
40 PARKSIDE AVENUE
LITTLEHAMPTON
WEST SUSSEX

DRAWING TITLE
EXISTING FLOOR PLANS

CLIENT
MR & MRS BAYLIS

SCALE 1:100 @A3
DRAWN BY PLB
DATE DEC 15

DWG NO 527/01
REV.