
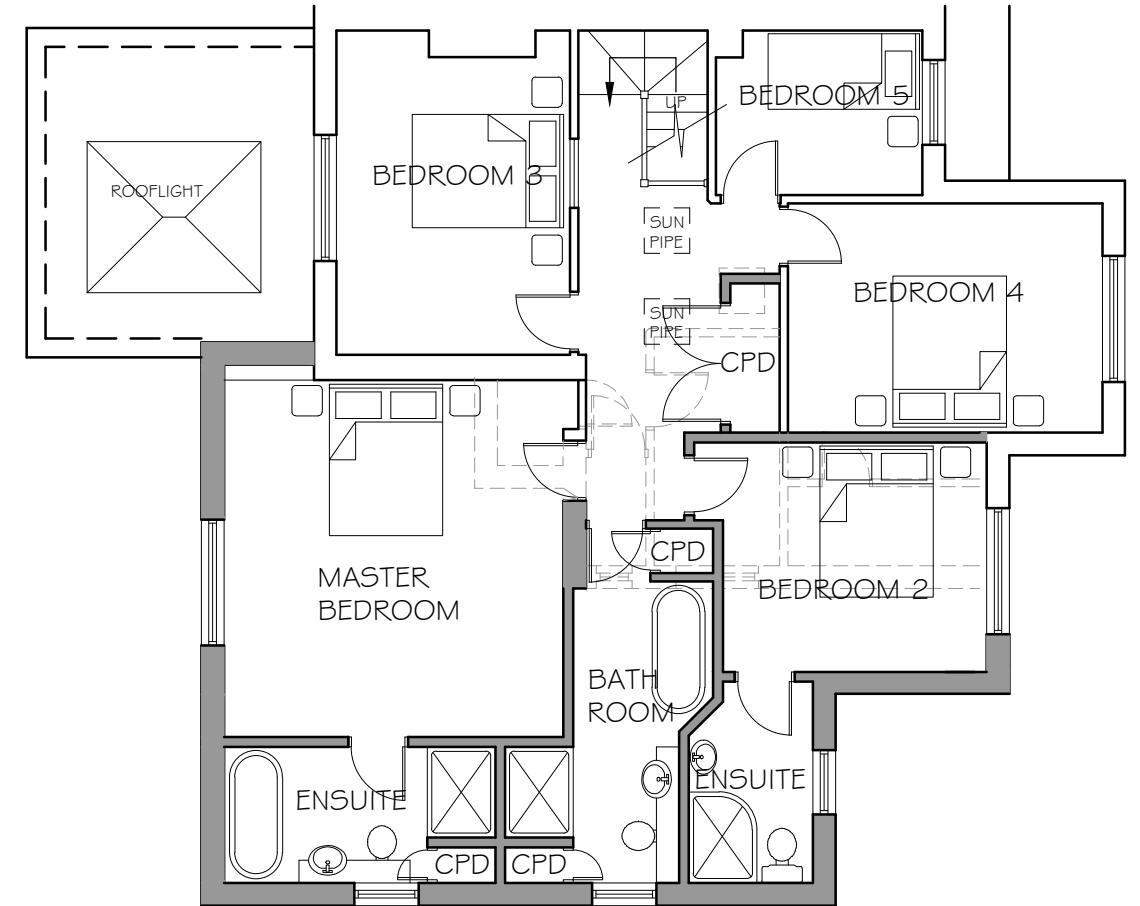


NOTES
WRITTEN DIMENSIONS TO BE TAKEN IN PREFERENCE TO SCALE, AND
ARE TO BE CHECKED ON SITE PRIOR TO COMMENCING WORK.
THIS DRAWING IS TO BE READ IN CONJUNCTION WITH ALL OTHER
DOCUMENTS RELATING TO THIS PROJECT.
ANY DISCREPANCIES ARE TO BE REFERRED IMMEDIATELY TO THE
PROJECT DESIGNER.
THIS DRAWING IS COPYRIGHT, AND SHOULD NOT BE USED OR
REPRODUCED WITHOUT PERMISSION.
IT IS THE CONTRACTOR'S RESPONSIBILITY TO ENSURE COMPLIANCE
WITH THE BUILDING REGULATIONS.

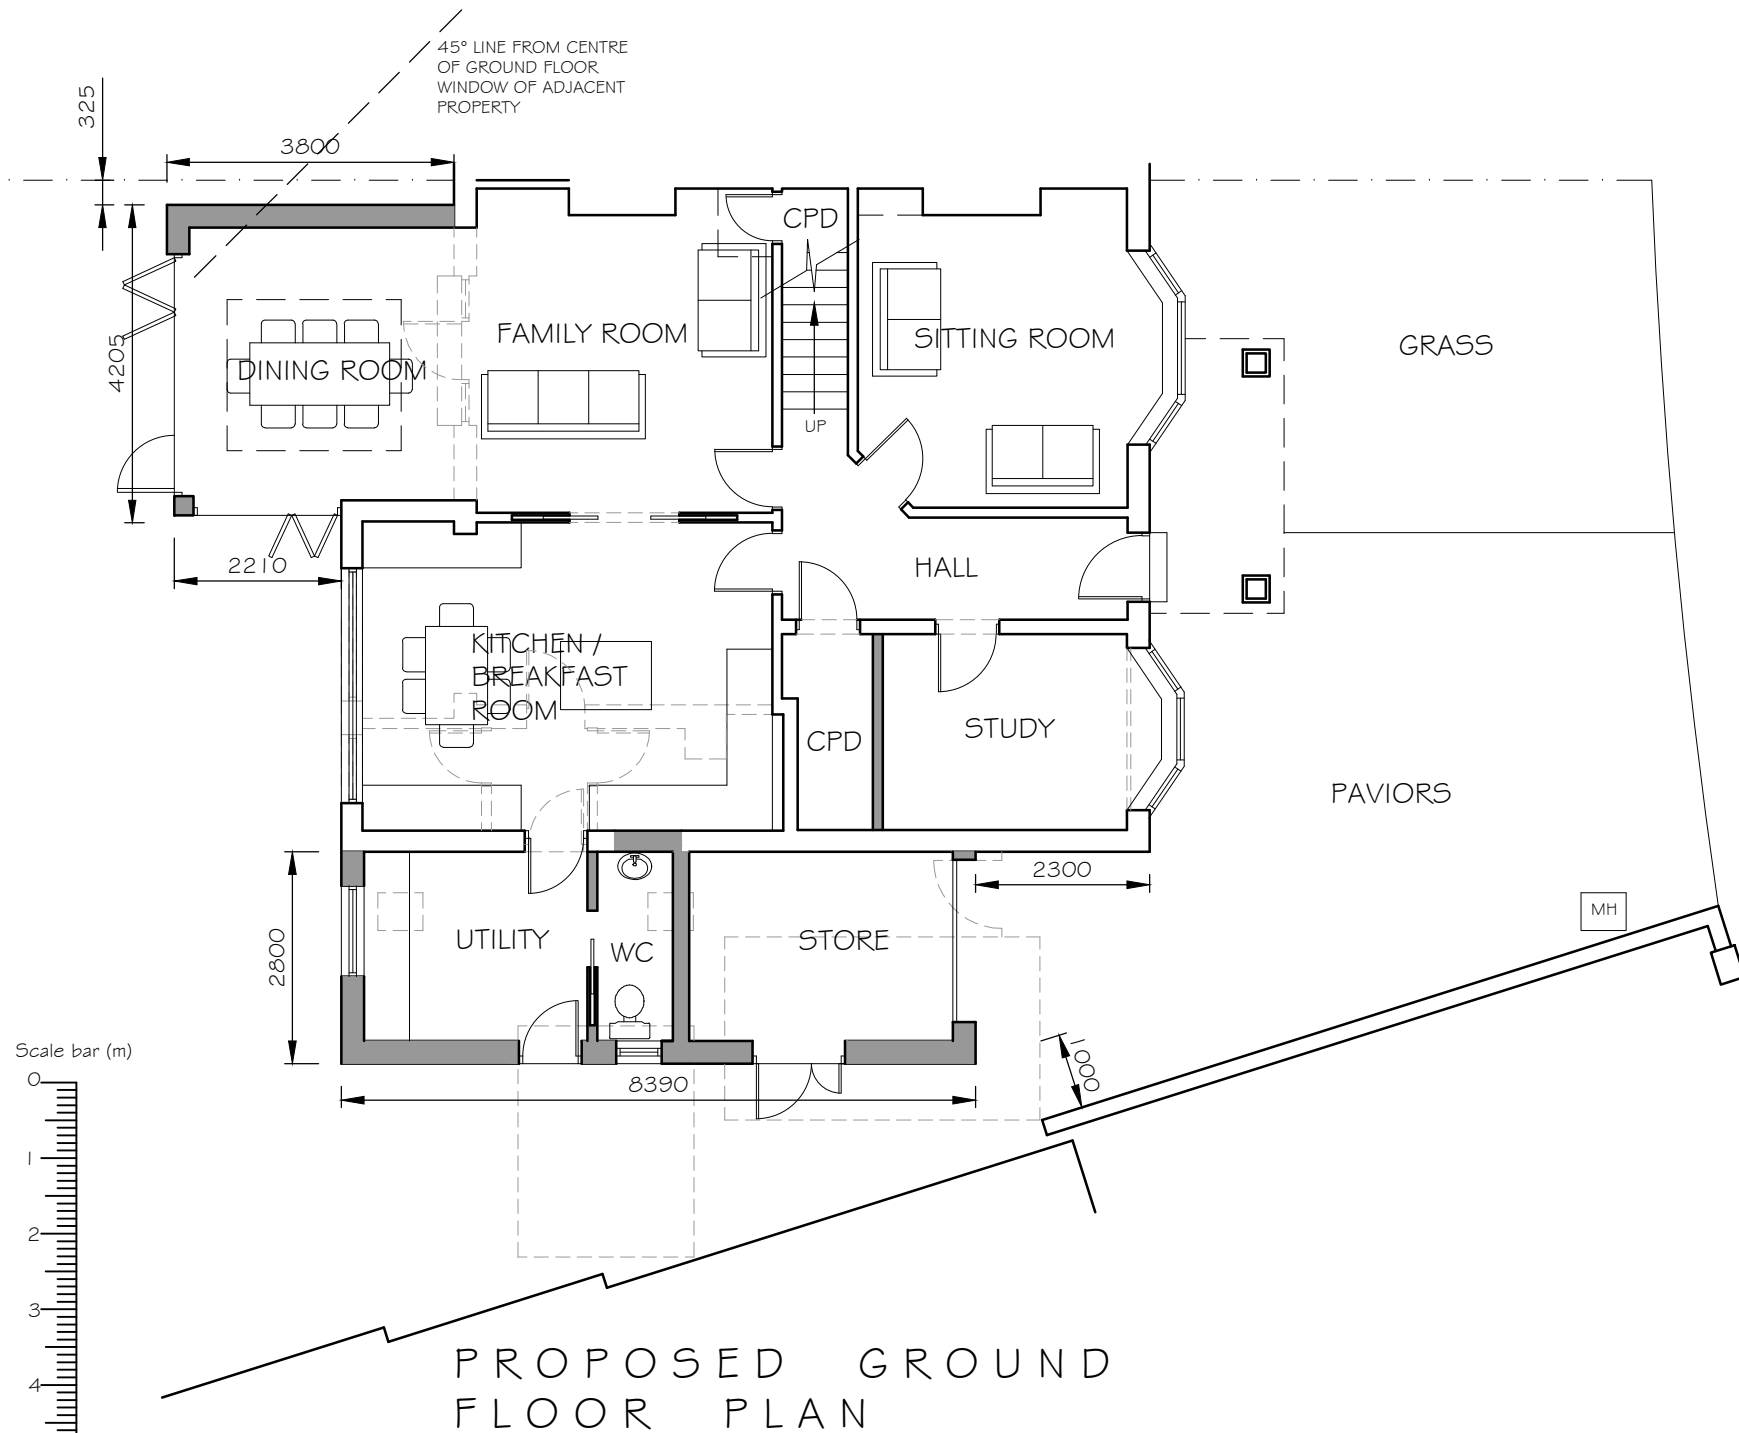

PROPOSED FIRST
FLOOR PLAN

C	PROPOSALS AMENDED	09.09.16
B	MINOR AMENDMENTS	22.03.16
A	PROPOSALS AMENDED	18.02.16
REV	DESCRIPTION	DATE

PROJECT
40 PARKSIDE AVENUE
LITTLEHAMPTON
WEST SUSSEX

DRAWING TITLE
PROPOSED FLOOR PLANS / PART
SITE LAYOUT

CLIENT
MR & MRS BAYLIS

SCALE 1:100 @A3
DRAWN BY PLB
DATE DEC 15

DWG NO 527/03
REV. C



Unit 3b Woodhorn Business Centre
Woodhorn Lane
Oving Chichester
West Sussex PO20 2BX
Tel 01243 774764
www.sloaneandbrown.co.uk