




NOTES
WRITTEN DIMENSIONS TO BE TAKEN IN PREFERENCE TO SCALE. AND
ARE TO BE CHECKED ON SITE PRIOR TO COMMENCING WORK.
THIS DRAWING IS TO BE READ IN CONJUNCTION WITH ALL OTHER
DOCUMENTS RELATING TO THIS PROJECT.
ANY DISCREPANCIES ARE TO BE REFERRED IMMEDIATELY TO THE
ARCHITECTURAL SERVICES AND APPROVED PRIOR TO PROCEEDING.
THIS DRAWING IS COPYRIGHT, AND SHOULD NOT BE USED OR
REPRODUCED WITHOUT PERMISSION.
IT IS THE CONTRACTOR'S RESPONSIBILITY TO ENSURE COMPLIANCE
WITH THE BUILDING REGULATIONS.

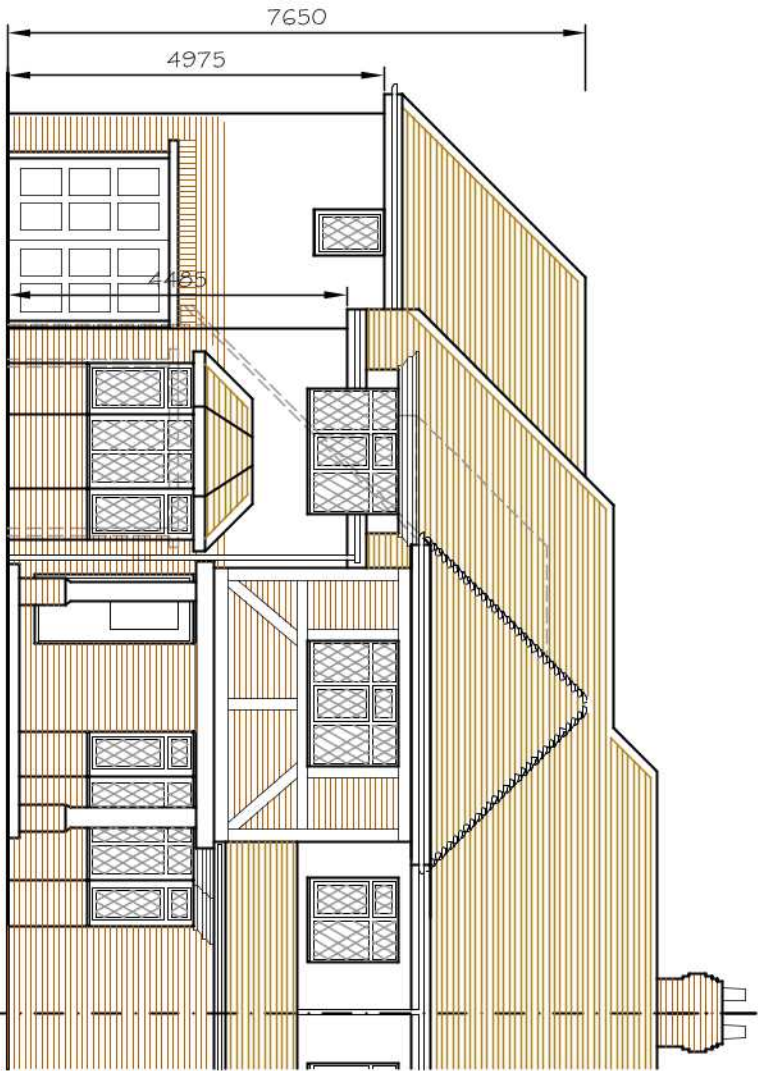


PROPOSED FRONT ELEVATION

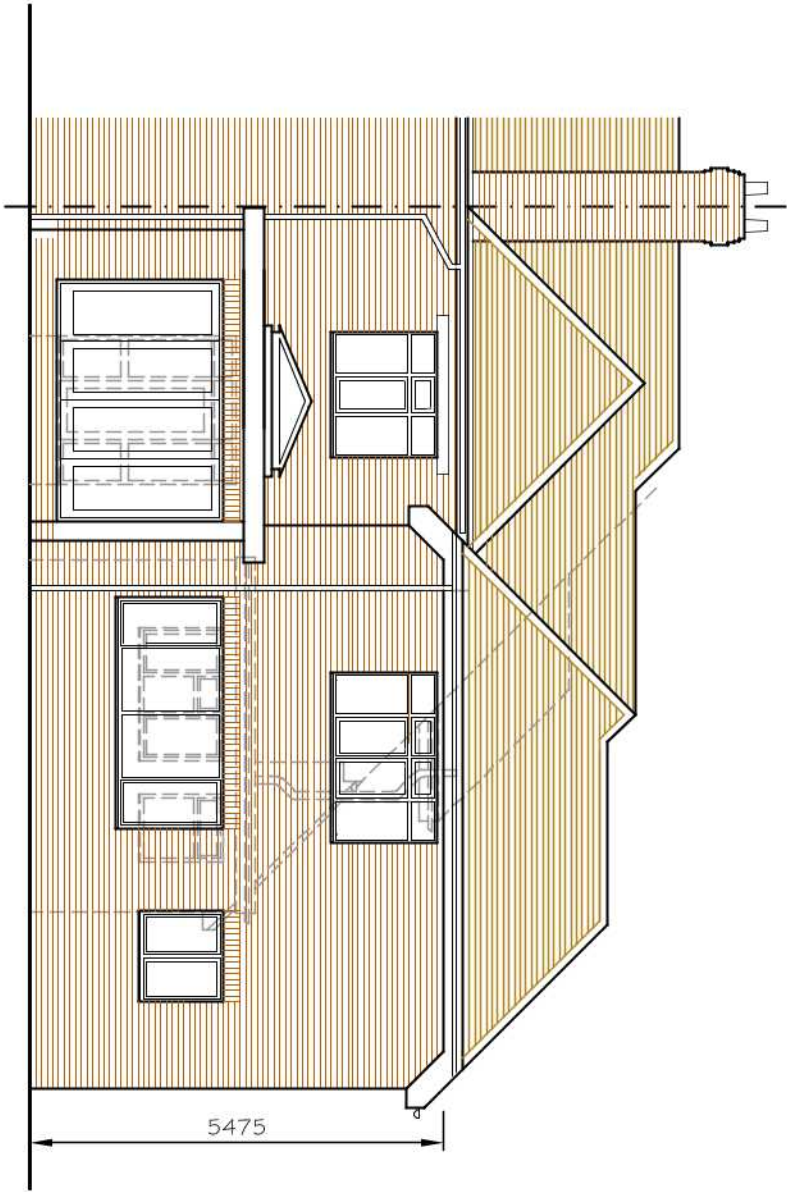

PROPOSED REAR ELEVATION

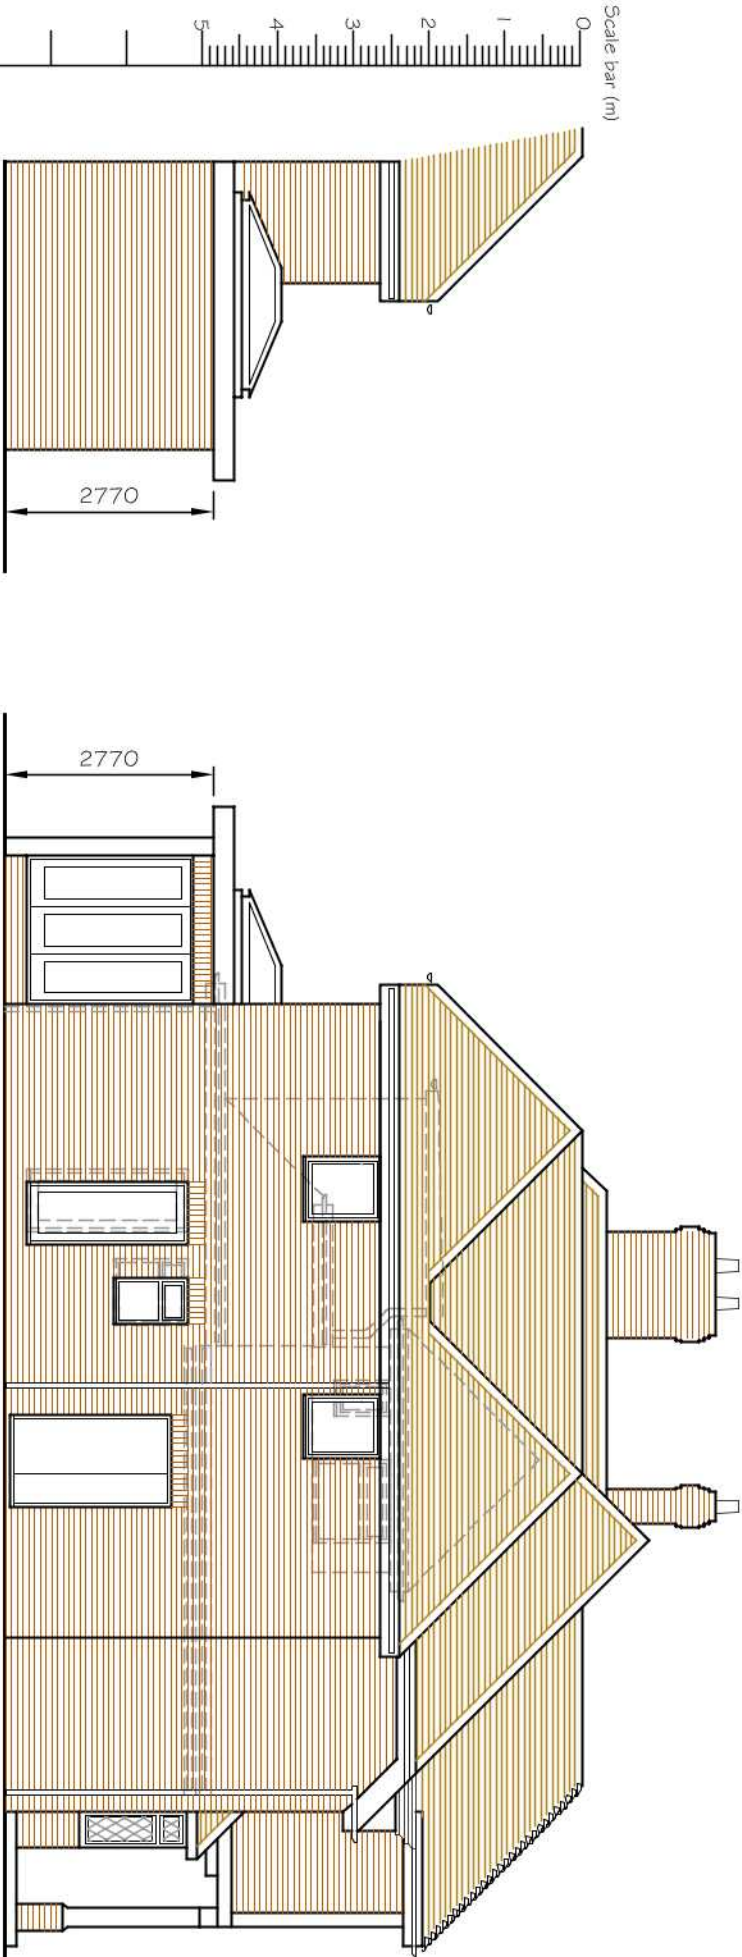

PROPOSED SIDE
(NORTH) ELEVATION

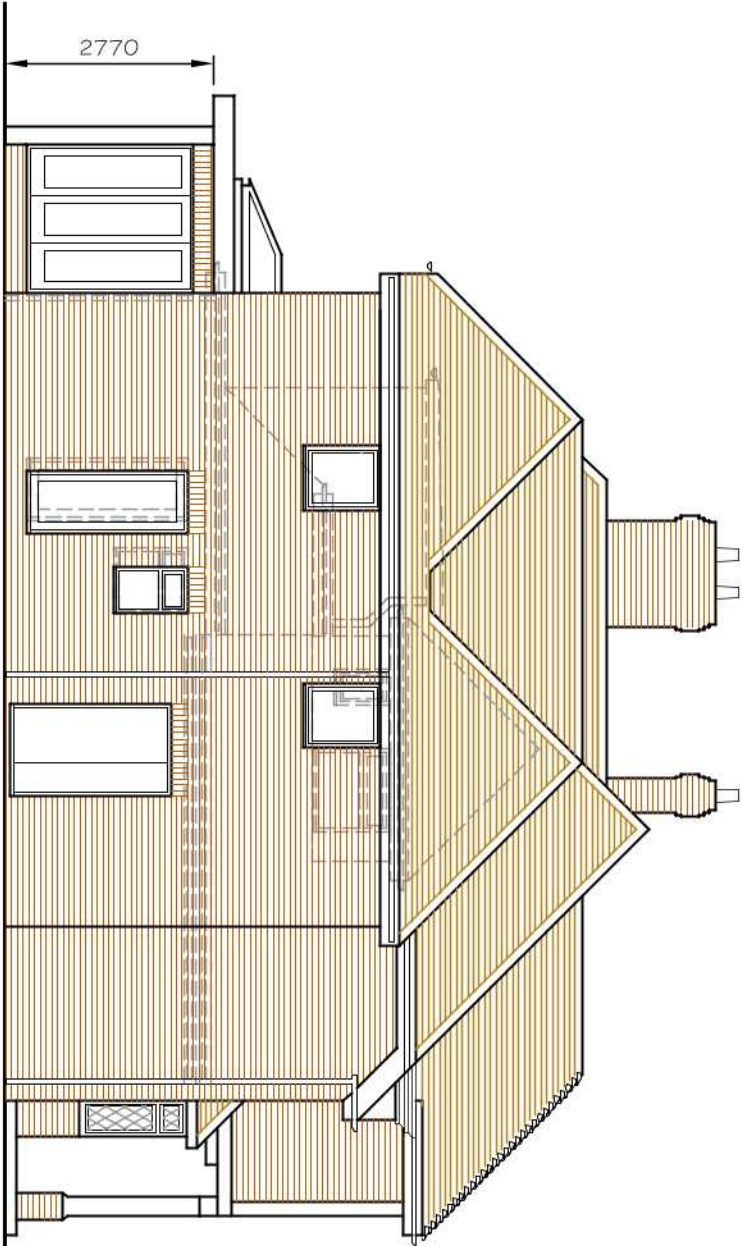

PROPOSED SIDE (SOUTH)
ELEVATION



Unit 3b Woodhorn Business Centre
Woodhorn Lane
Oving Chichester
West Sussex PO20 2BX
Tel 01 243 774764
www.sloaneandbrown.co.uk

D	SOUTH ELEVATION ADDED	08.08.19
C	PROPOSALS AMENDED	09.09.16
B	MINOR AMENDMENTS	22.03.16
A	PROPOSALS AMENDED	18.02.16
REV	DESCRIPTION	DATE

PROJECT
40 PARKSIDE AVENUE
LITTLEHAMPTON
WEST SUSSEX

DRAWING TITLE
PROPOSED ELEVATIONS

CLIENT

MR & MRS BAYLIS

SCALE

1:100 @A3

DRAWN BY

FLB

DATE

DEC 15

DWG NO

527/04

REV. D