


Notes:
To scale for planning purposes only. Do not scale for construction.
All dimensions to be confirmed on site. This drawing is to be read in conjunction with other drawings in this series and all relevant consultants drawings and documentation where applicable.
This drawing has been produced for the specific client and project identified below and is not intended for use by any other person or for any other purpose other than indicated on this drawing.
Please report any discrepancy on this drawing to SHW for clarification.



Proposed Ground Floor Plan scale 1:100 @A1

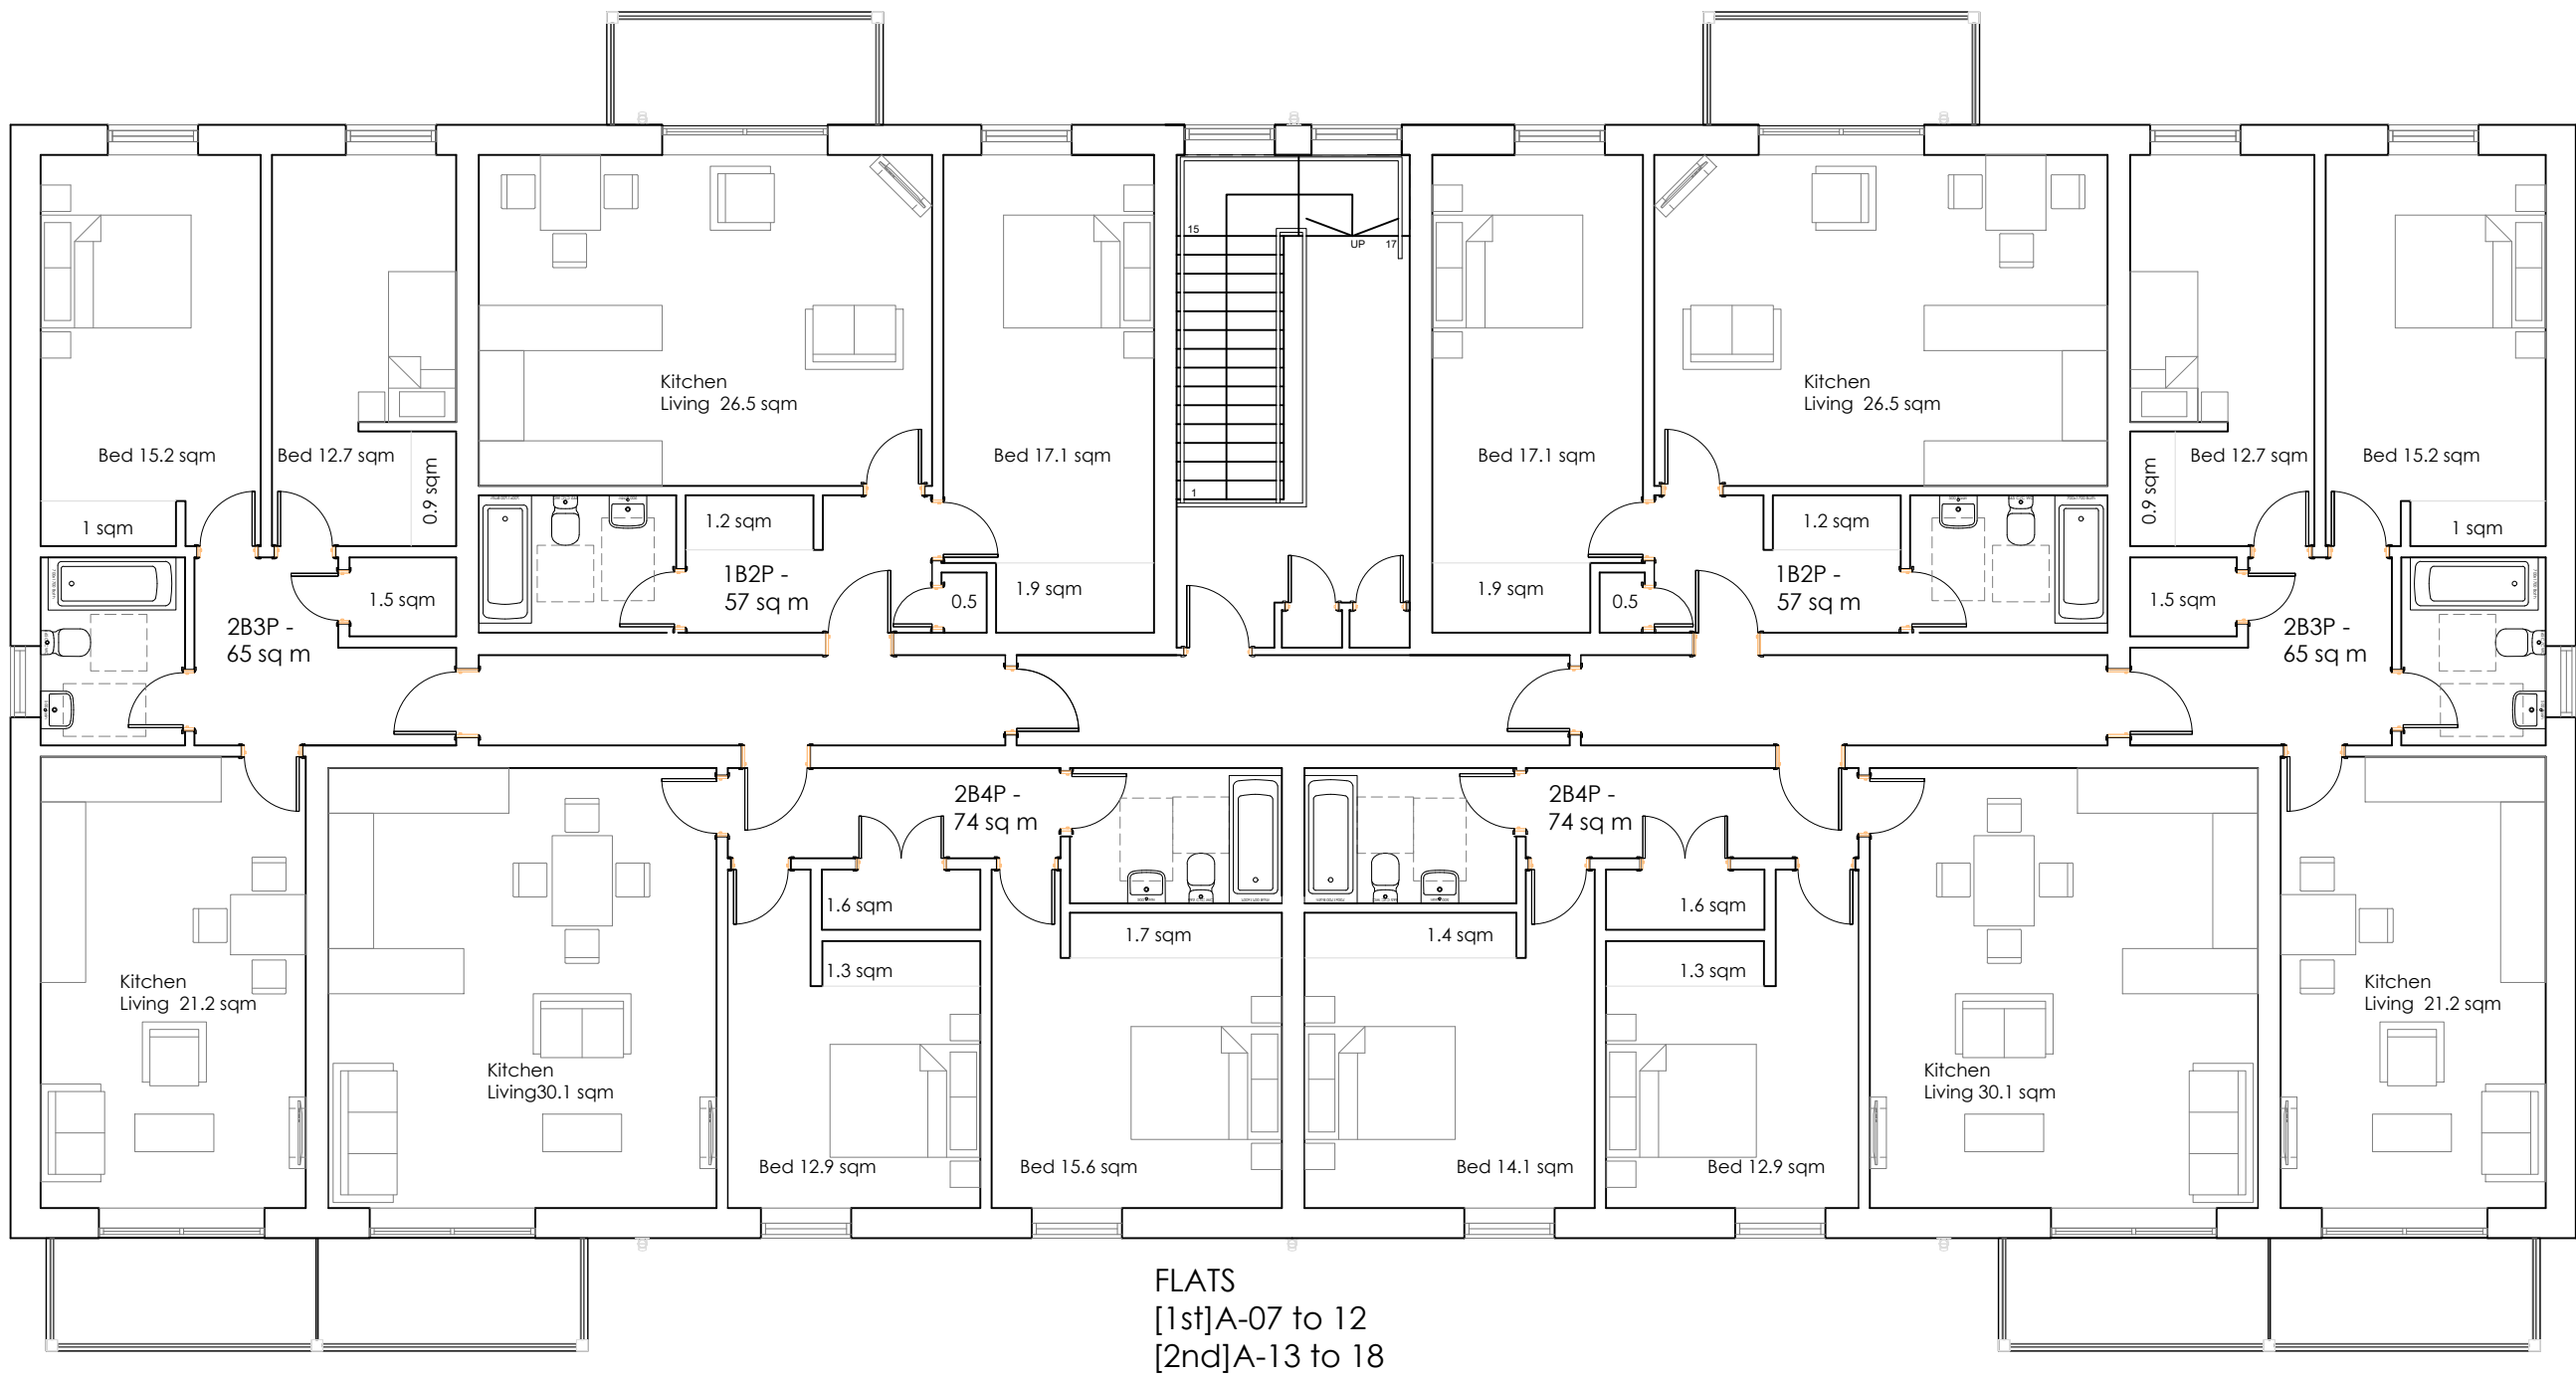

Proposed First and Second Floor Plans scale 1:100 @A1

ACCOMMODATION SCHEDULE

BLOCK A

Ground Floor

Units A01 to 06

1 Bed 2 Person = 2

2 Bed 3 Person = 4

First Floor

Units A07 to 12

1 Bed 2 Person = 2

2 Bed 3 Person = 2

2 Bed 4 Person = 2

Second Floor

Units A13 to 18

1 Bed 2 Person = 2

2 Bed 3 Person = 2

2 Bed 4 Person = 2

Total Residential Units [18]

1 Bed 2 Person Flats = 6

2 Bed 3 Person Flats = 6

2 Bed 4 Person Flats = 6

NDSS Standards - met

Built in storage min 2.0 sq m for each flat (see plans)

Flat gross floor areas shown on plans

Each Flat has a min 3 sq m balcony or amenity space

A	08/06/2026	Rear door added & stair altered	AS	ST
Rev	Date	Description	Drm	Chk

Revision History:

Site Address: Local Centre
Hampton Park
Littlehampton

Project Name: Hampton Park Local Centre

Drawing Title: BLOCK A Proposed Plans

Client: Persimmon Homes [Thames Valley]

Status:	PLANNING	Rev.	A
Scale:	1-100 @ A1 1-200 @ A3	Project No.	011042
Date:	19.11.2025	Drawn By.	ST
		Chk.	AS