



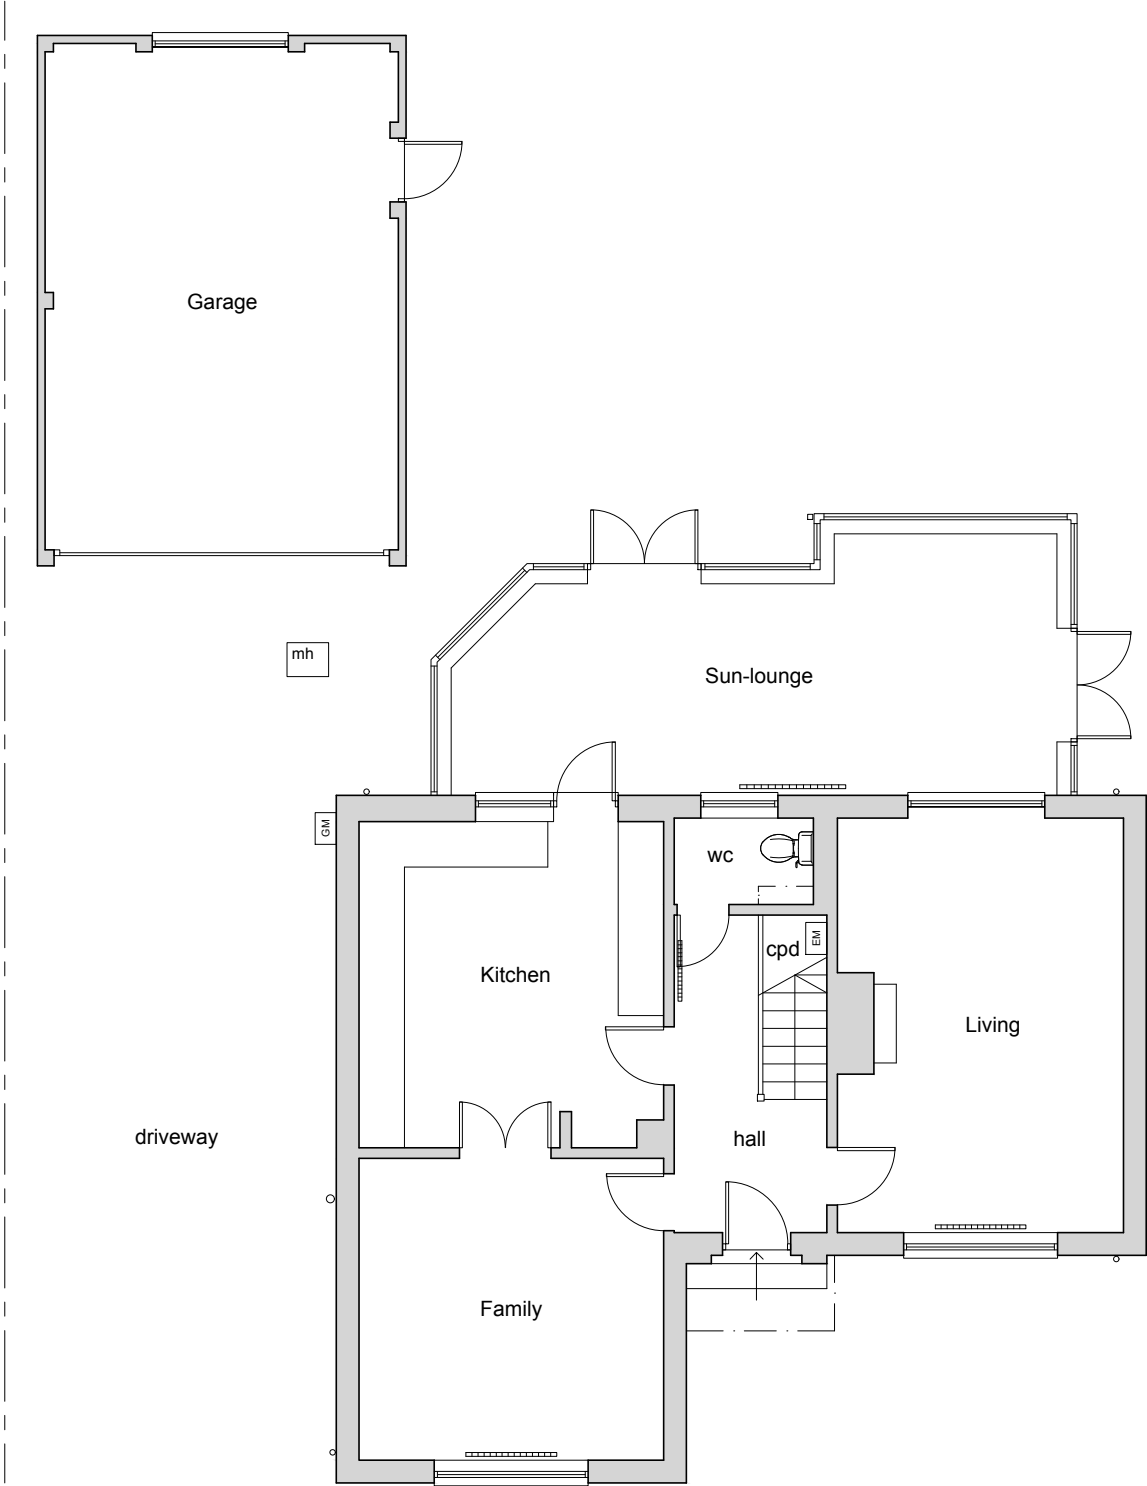

Ex. Ground floor plan
1:100 @ A3

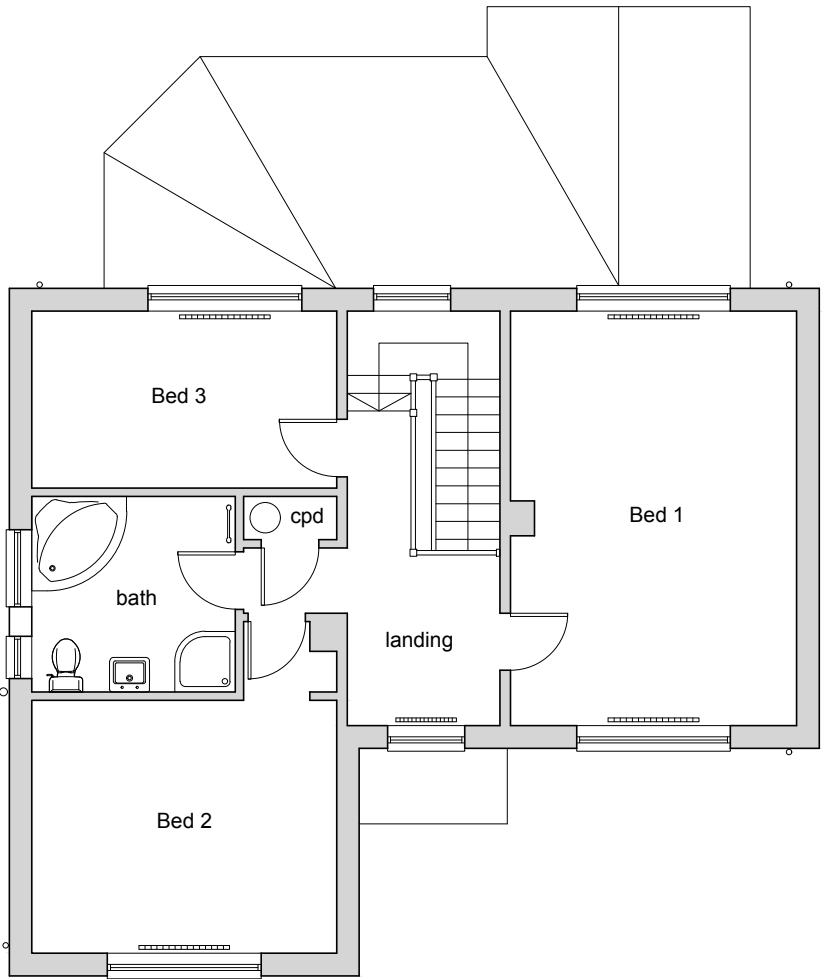

Ex. First floor plan
1:100 @ A3

client	project	drawing	date	drawn	drawing no	revision
Stephen Hill	Extension at 13 Peregrine Road Littlehampton, BN17 6DT	Existing plans	Feb 19	pd	0270 / 100	-
			scale	CAD file name:		
			1:100 @ A3			

No dimensions to be scaled from drawing. The contractor should check all dimensions on site.

Peter Davey Ltd
construction consultants
49 Park Drive
Rustington
West Sussex BN16 3DY
Tel: 01903 773105
Mob: 07941 402217
Email: peterdavey67@btinternet.com