





Proposed South Elevation (front)
1:100 @ A3

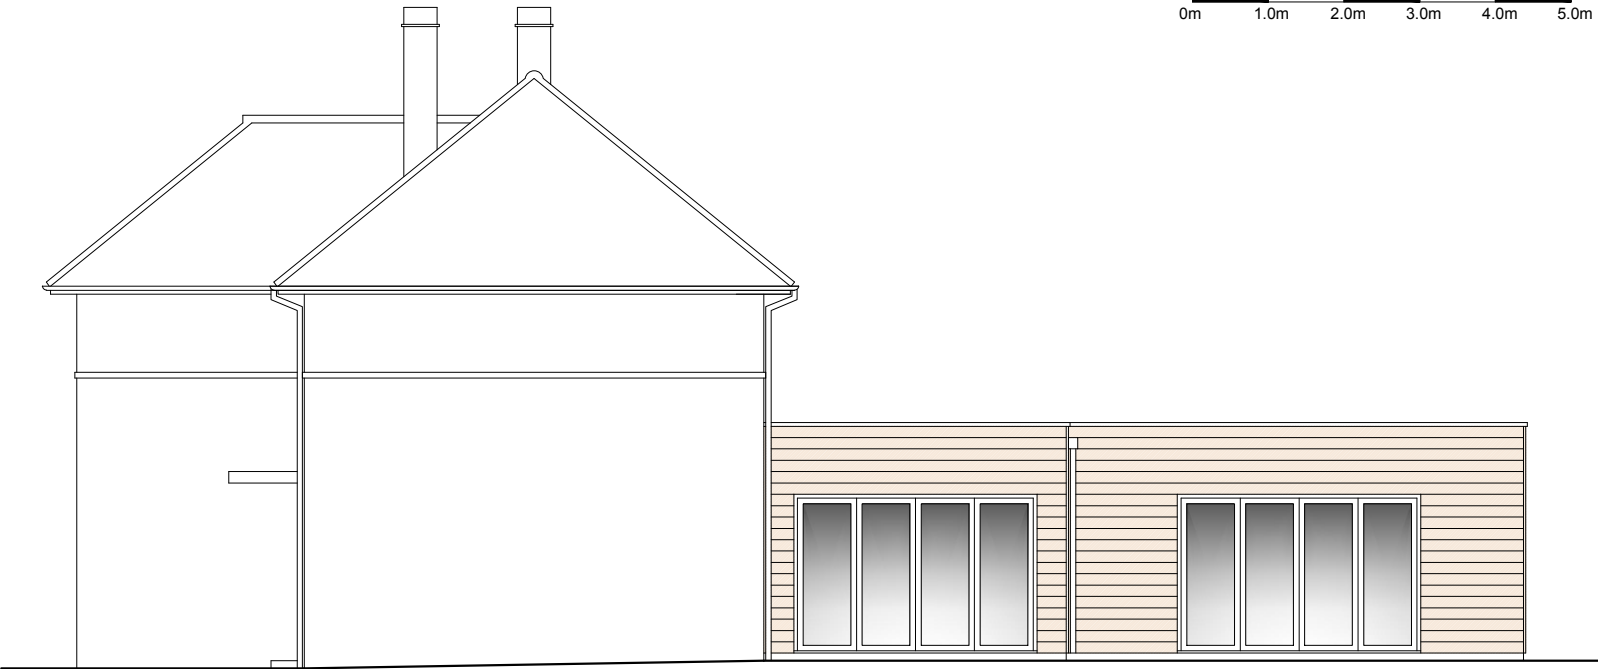


Proposed East Elevation (side)
1:100 @ A3

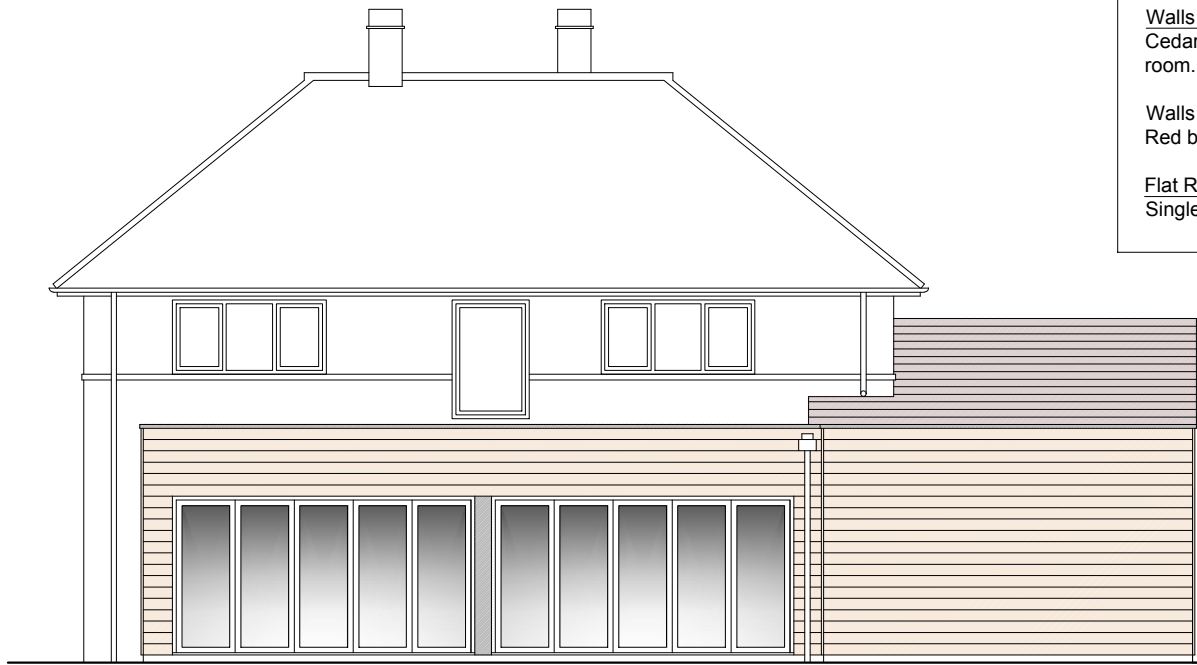

Proposed North Elevation (rear)
1:100 @ A3

Material Schedule:	
Walls - Extension / Play Room: Cedar cladding to match garden room.	Pitched Roof - Garage: Sandtoft 20/20 interlocking plain tile colour to match main roof.
Walls - Garage: Red brick to match existing.	New Doors/Windows: Grey aluminium folding screens. Flat roof lanterns.
Flat Roofs Extension / Play Room: Single ply membrane.	

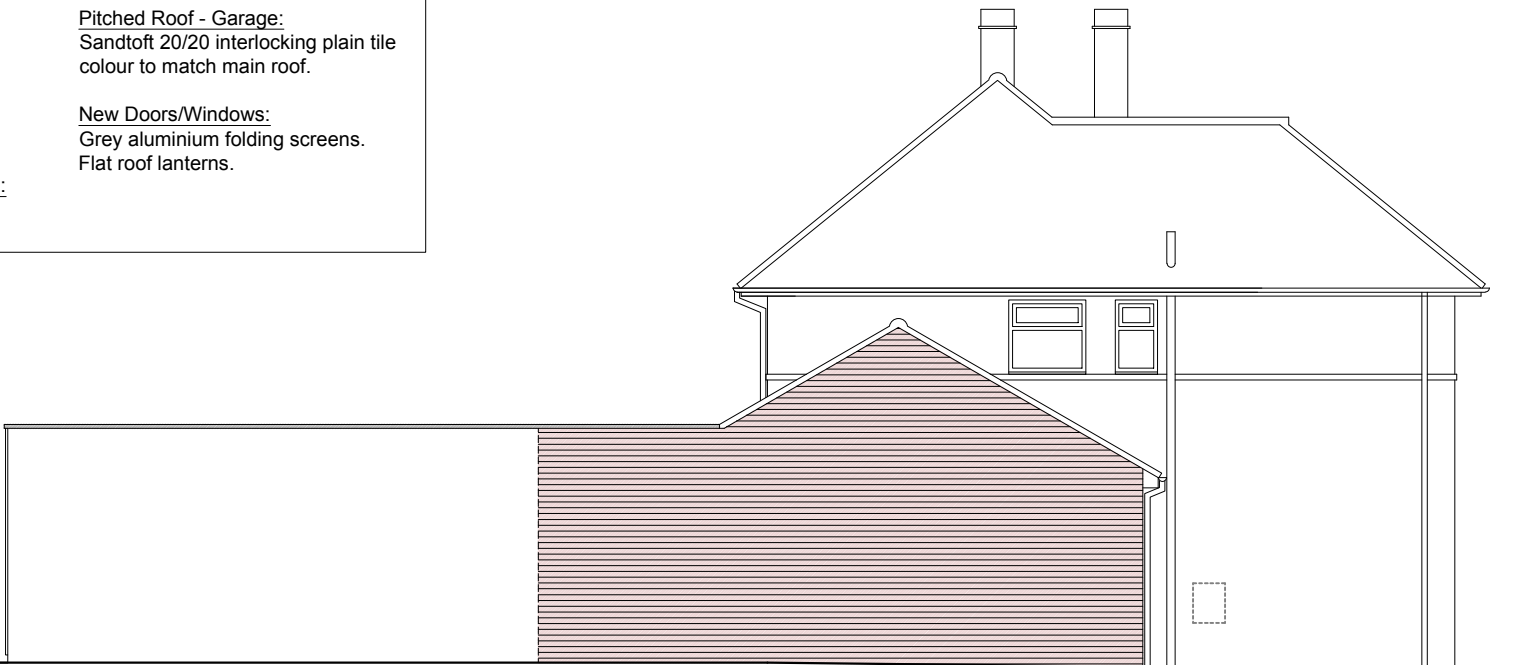

Proposed West Elevation (side)
1:100 @ A3

Rev B. 23.05.19 Minor amendments.
Rev A. 04.04.19 Minor amendments.

client	project	drawing	date	drawn	drawing no	revision
Stephen Hill	Extension at 13 Peregrine Road Littlehampton, BN17 6DT	Proposed elevations	Mar 19	pd	0270 / 103	B
			scale 1:100 @ A3	CAD file name:		

No dimensions to be scaled from drawing. The contractor should check all dimensions on site.

Peter Davey Ltd
construction consultants

49 Park Drive
Rustington
West Sussex BN16 3DY
Tel: 01903 773105
Mob: 07941 402217
Email: peterdavey67@btinternet.com