



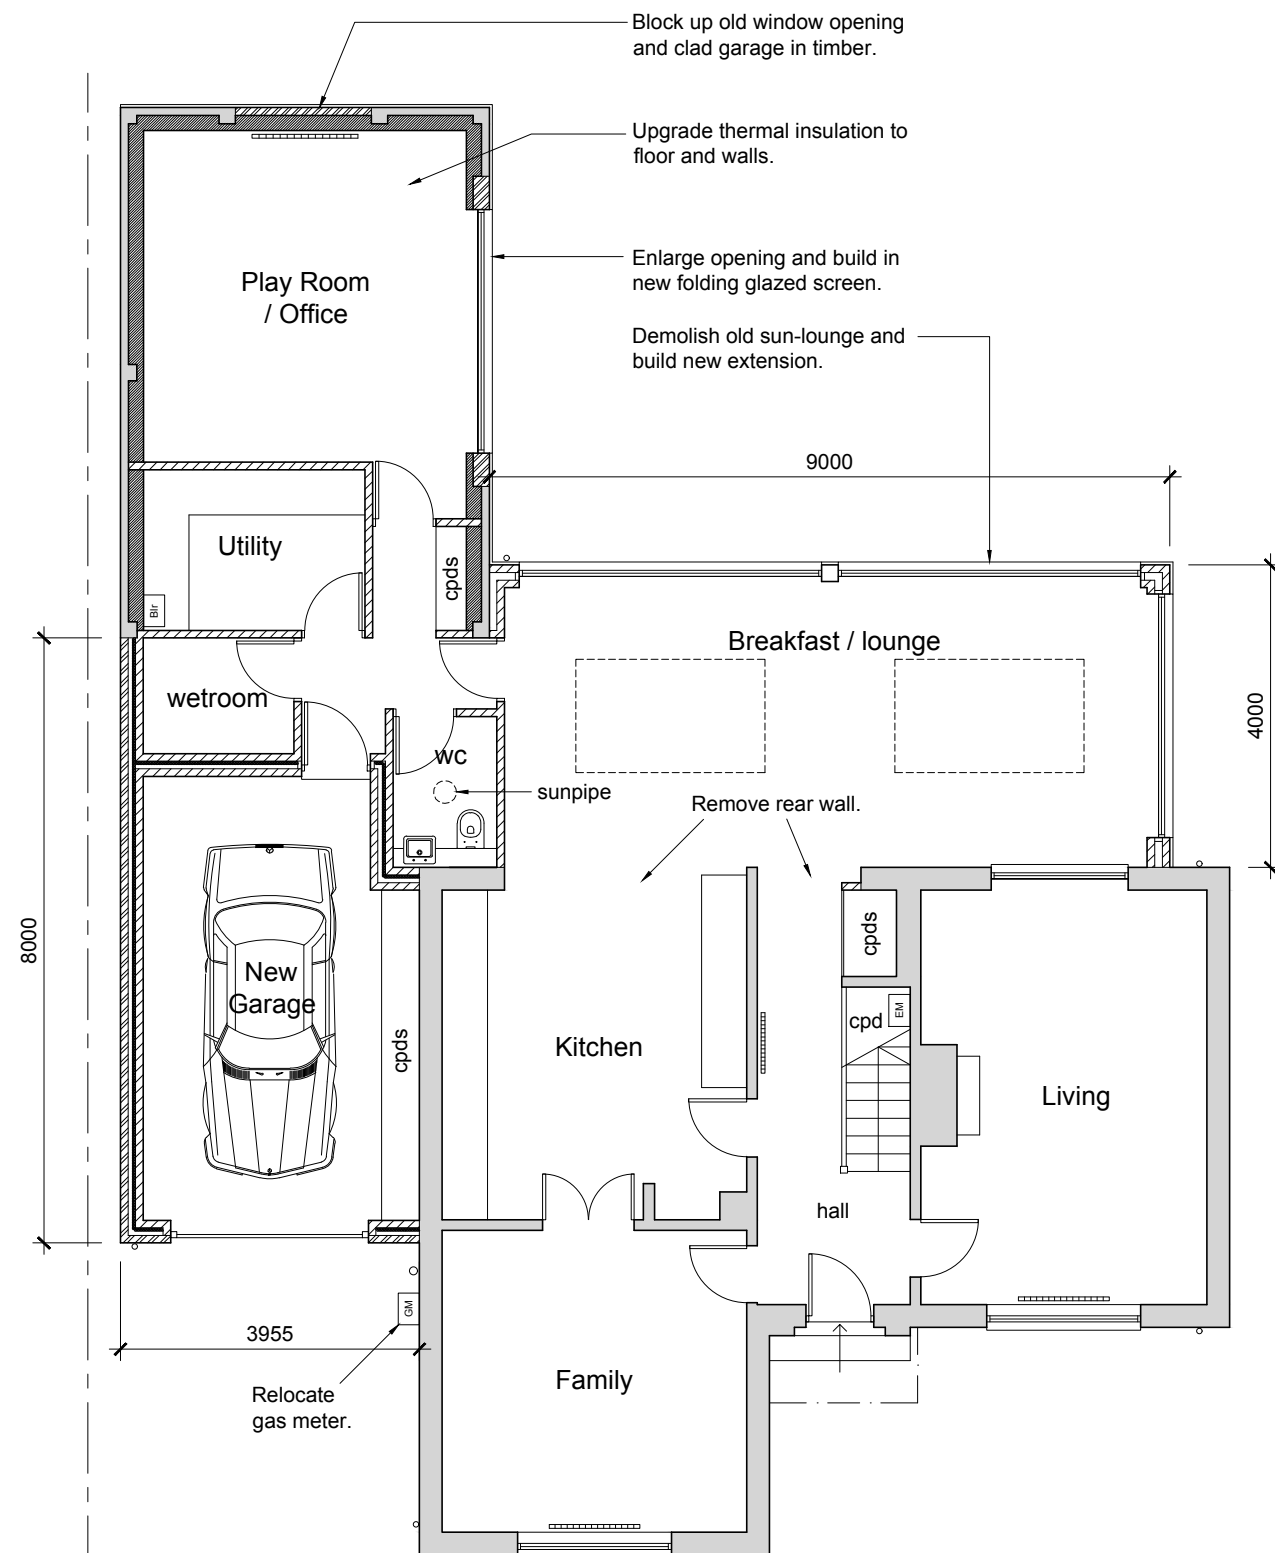

Proposed Ground floor plan
1:100 @ A3

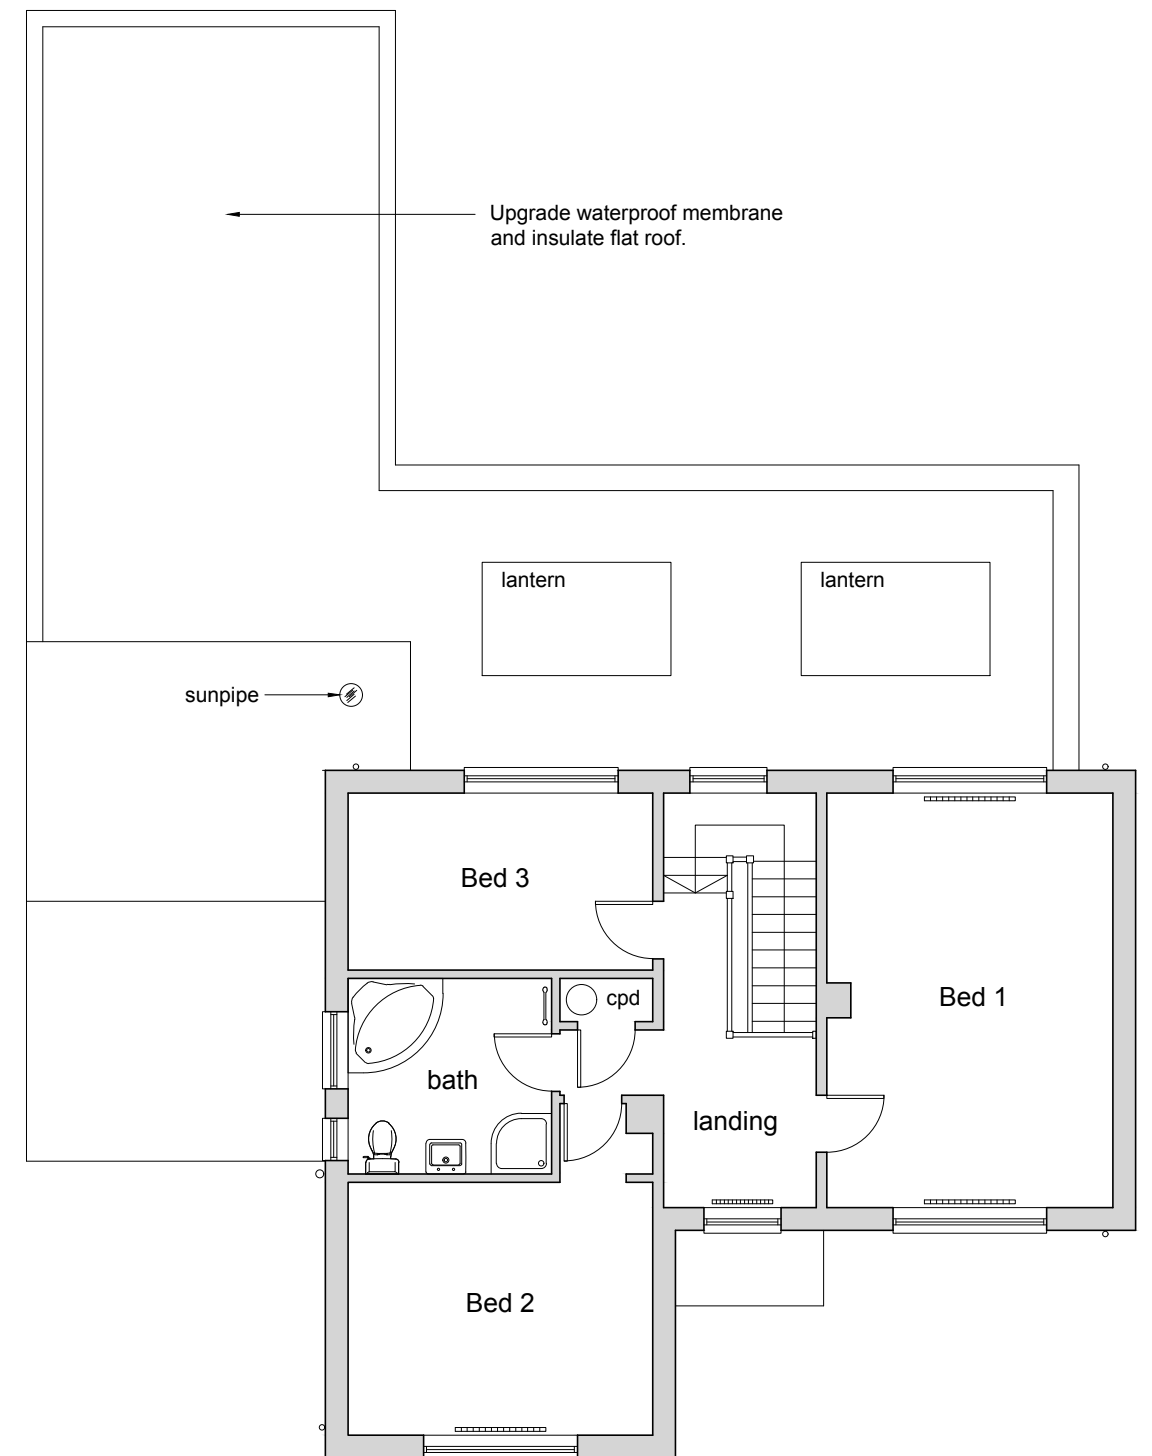

Proposed First floor plan
1:100 @ A3

Rev B. 23.05.19 Minor amendments.
Rev A. 04.04.19 Minor amendments.

client	project	drawing	date	drawn	drawing no	revision
Stephen Hill	Extension at 13 Peregrine Road Littlehampton, BN17 6DT	Proposed plans	Mar 19	pd	0270 / 102	B
			scale 1:100 @ A3			
			CAD file name:			

No dimensions to be scaled from drawing. The contractor should check all dimensions on site.

0m 1.0m 2.0m 3.0m 4.0m 5.0m

Peter Davey Ltd
construction consultants

49 Park Drive
Rustington
West Sussex BN16 3DY
Tel: 01903 773105
Mob: 07941 402217
Email: peterdavey67@btinternet.com