


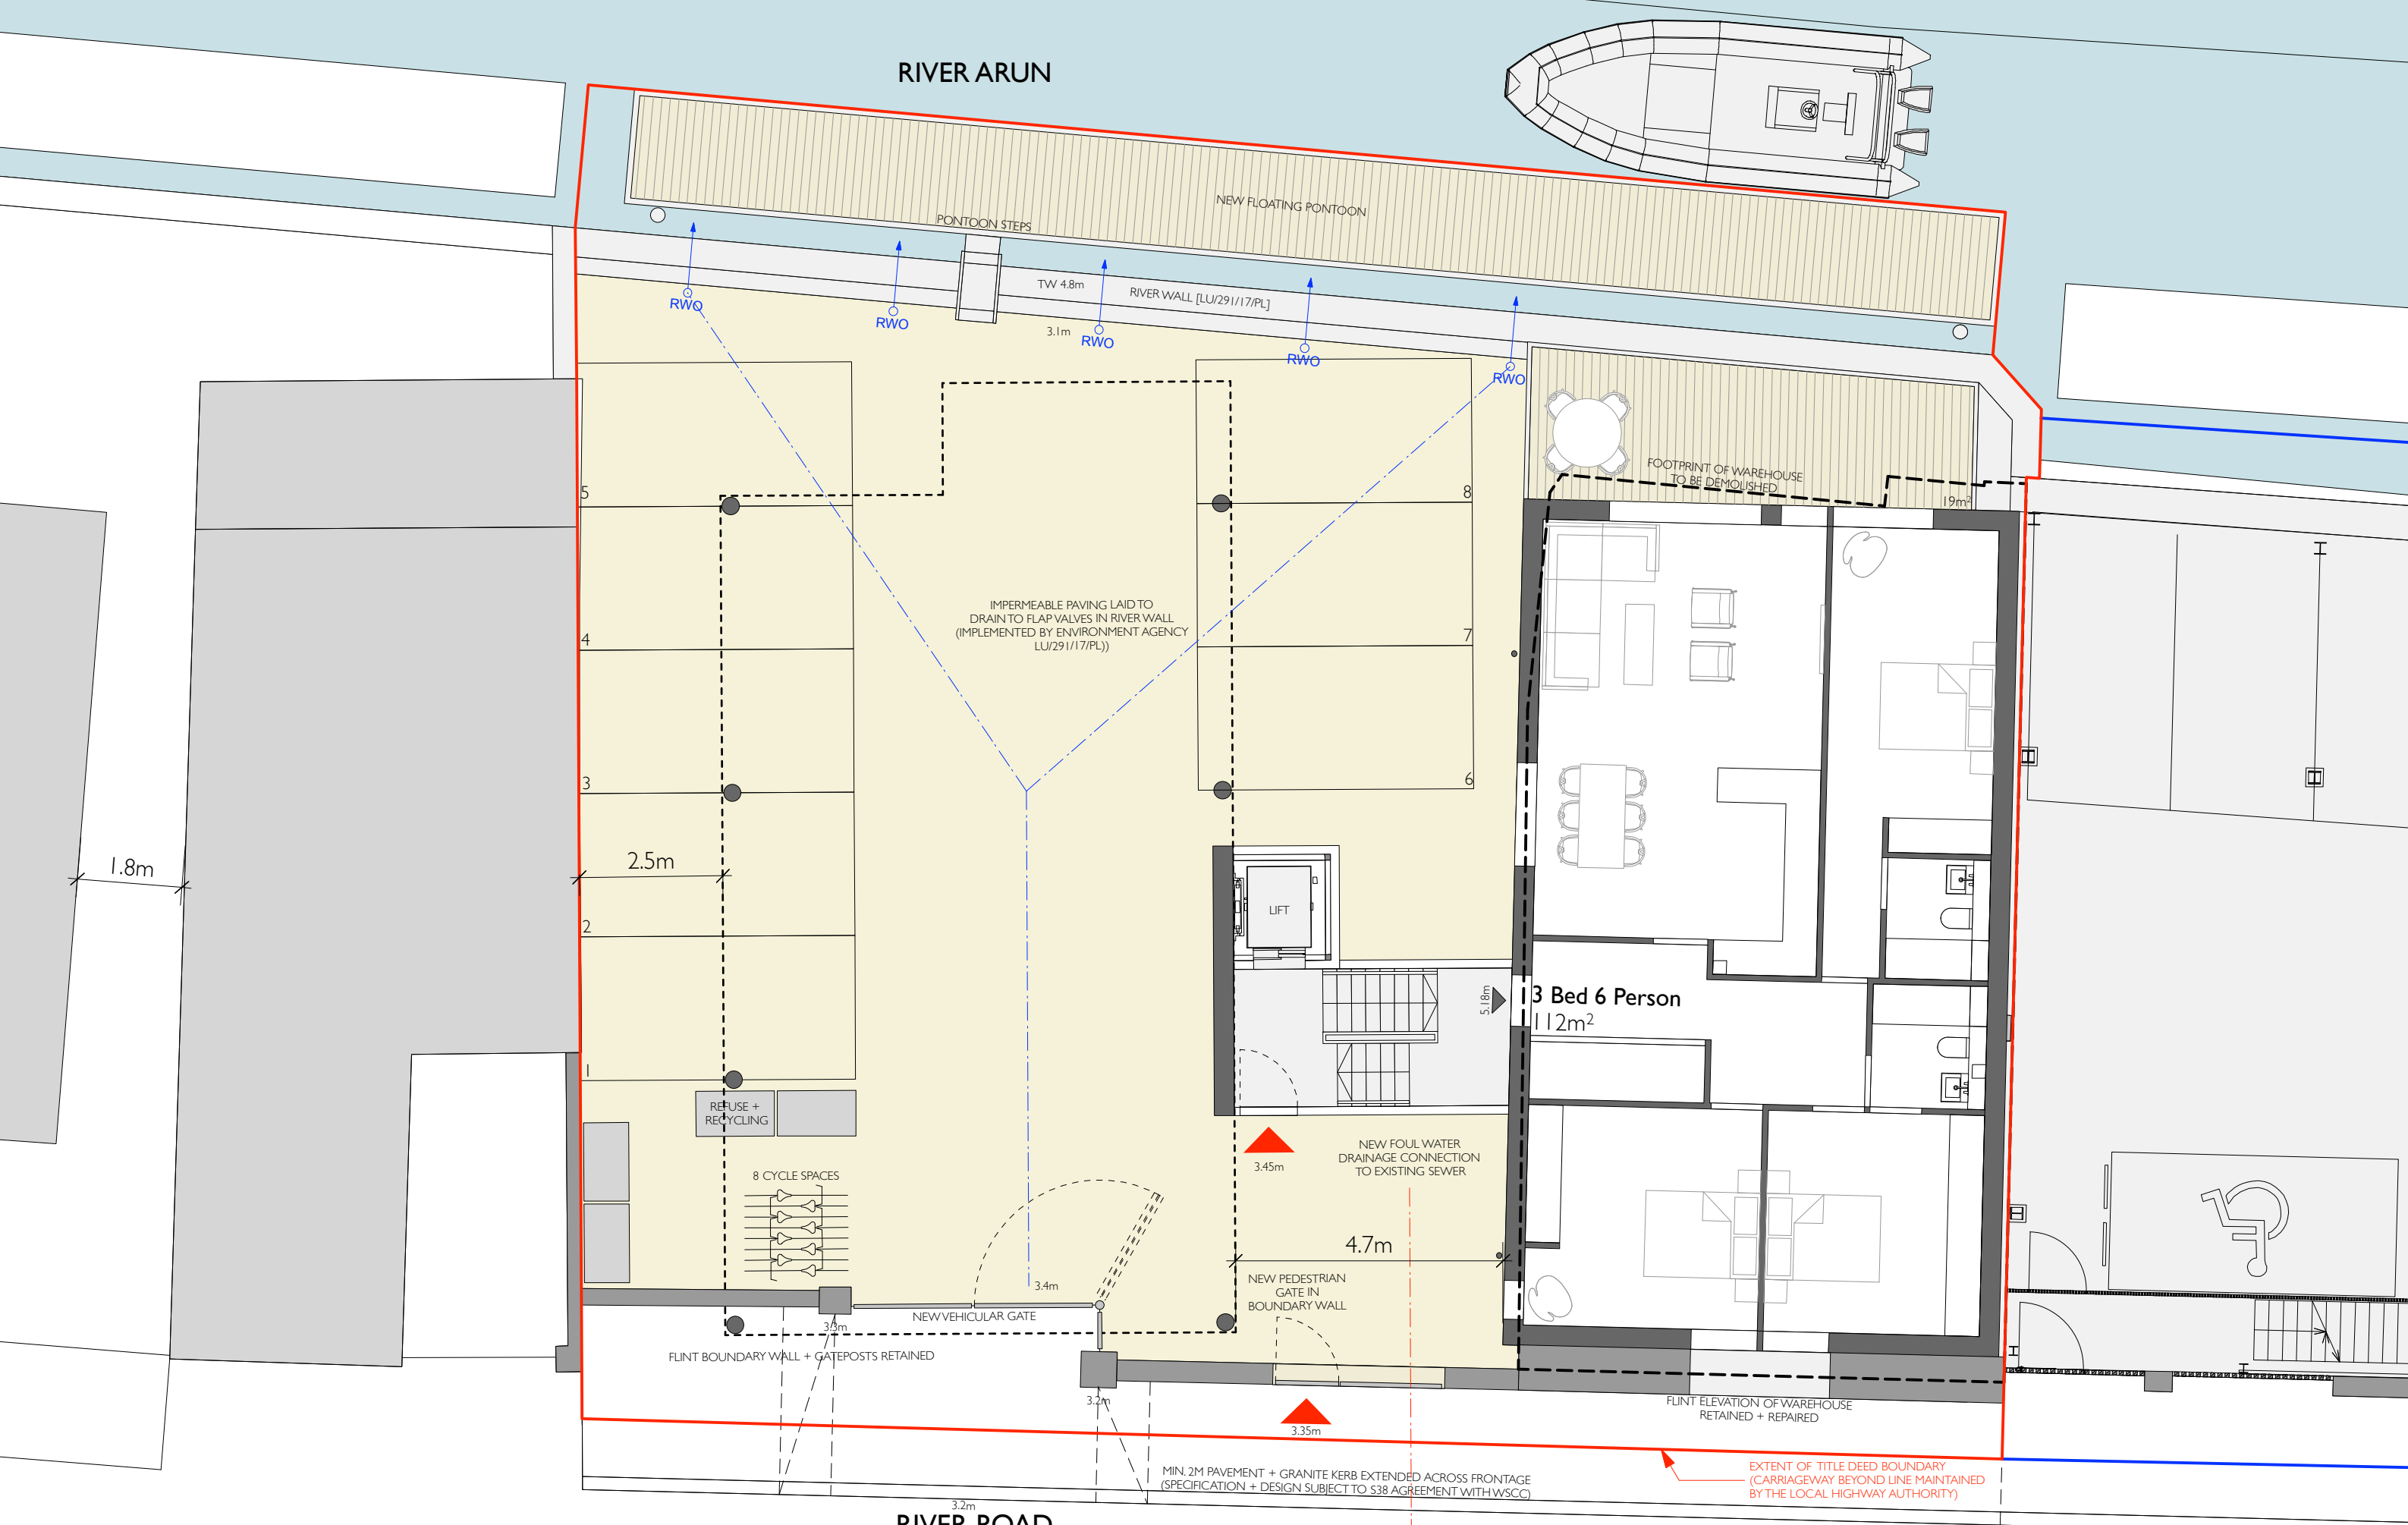

REVISION 02 MINIMUM FINISHED FLOOR LEVELS RAISED TO ABOVE 5.17M AOD TO REFLECT UPDATED FLOOD RISK DATA
REVISION 03 RED LINE CORRECTED TO INCLUDE PROPOSED FLOATING PONTOON.
REVISION 04 NEW PLANNING APPLICATION

STATUS: PLANNING

SCALE: 1:100 @ A3

DATE: SEPTEMBER 2020

DRAWING NO: 1908_P_200 **REVISION 04**

TITLE: PROPOSED GROUND FLOOR PLAN

PROJECT: **57 RIVER ROAD, LITTLEHAMPTON**

jpa

T: +44 (0) 1590 626465
www.johnpardeyarchitects.com