


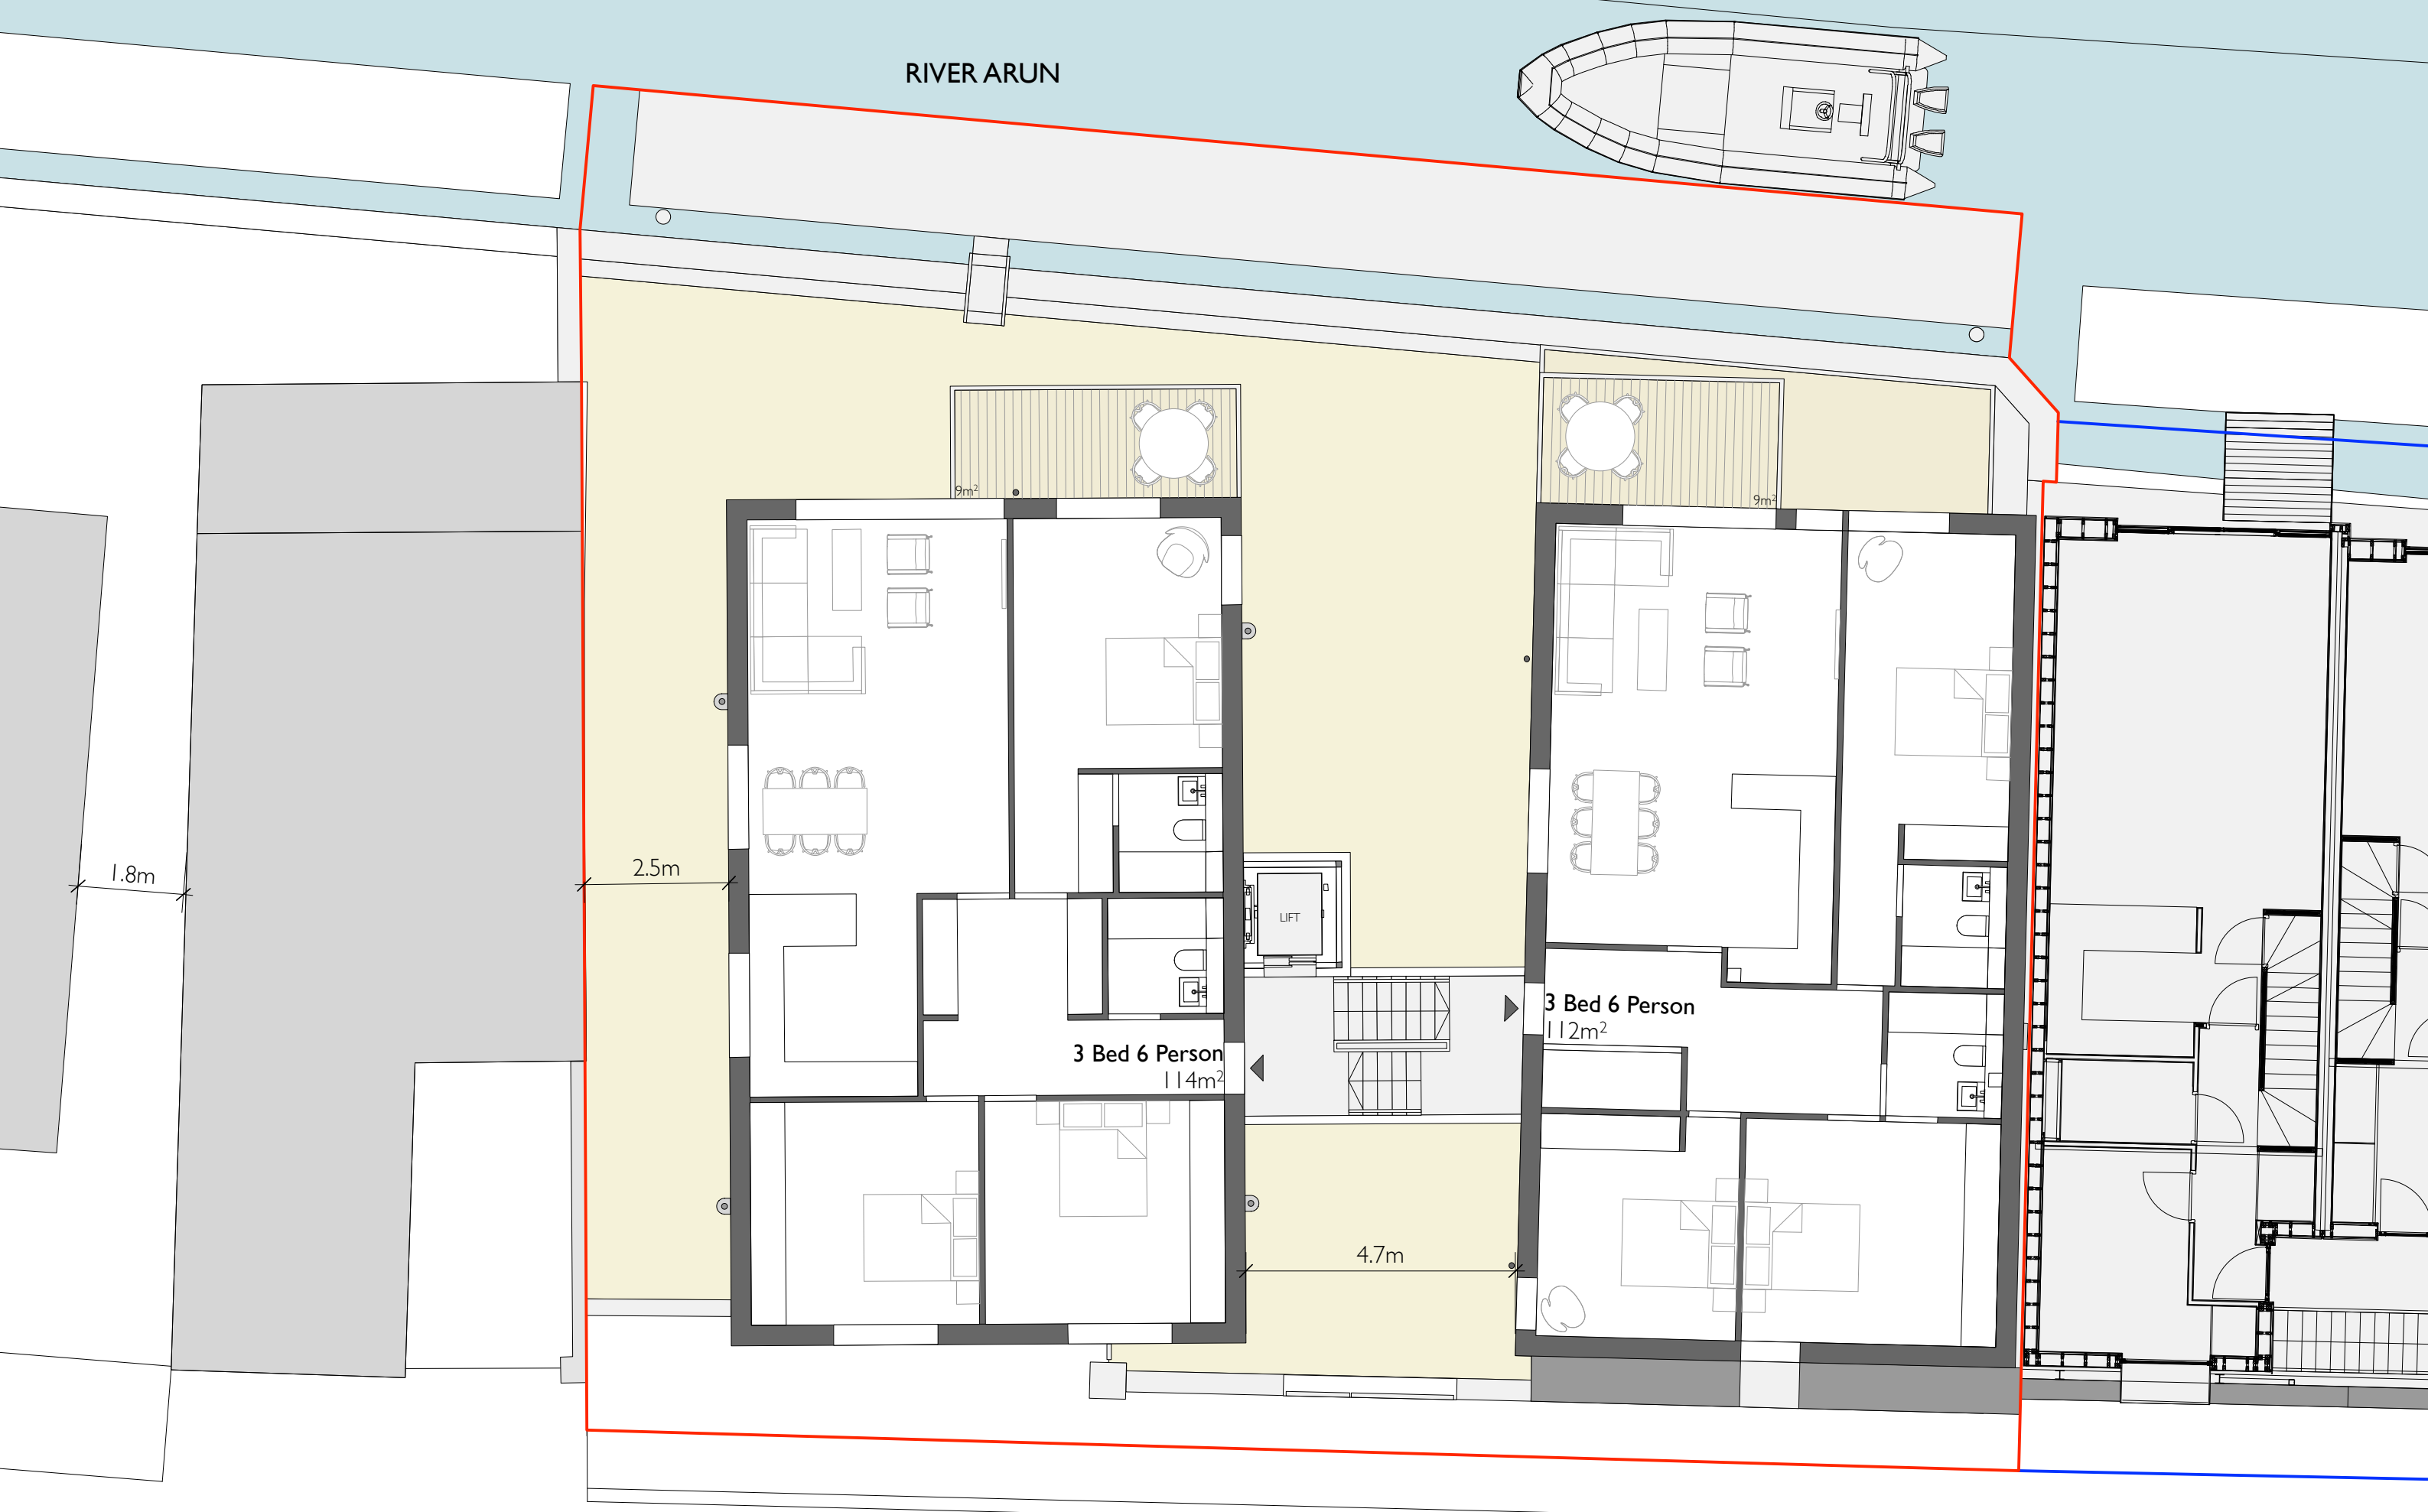

RIVER ROAD

REVISION 01 RED LINE CORRECTED TO TITLE BOUNDARY
REVISION 02 NEW PLANNING APPLICATION

STATUS: PLANNING
SCALE: 1:100 @ A3

DATE: SEPTEMBER 2020

DRAWING NO: 1908_P_201 REVISION 02
TITLE: PROPOSED FIRST FLOOR PLAN

PROJECT: 57 RIVER ROAD, LITTLEHAMPTON



0 5 10 M