


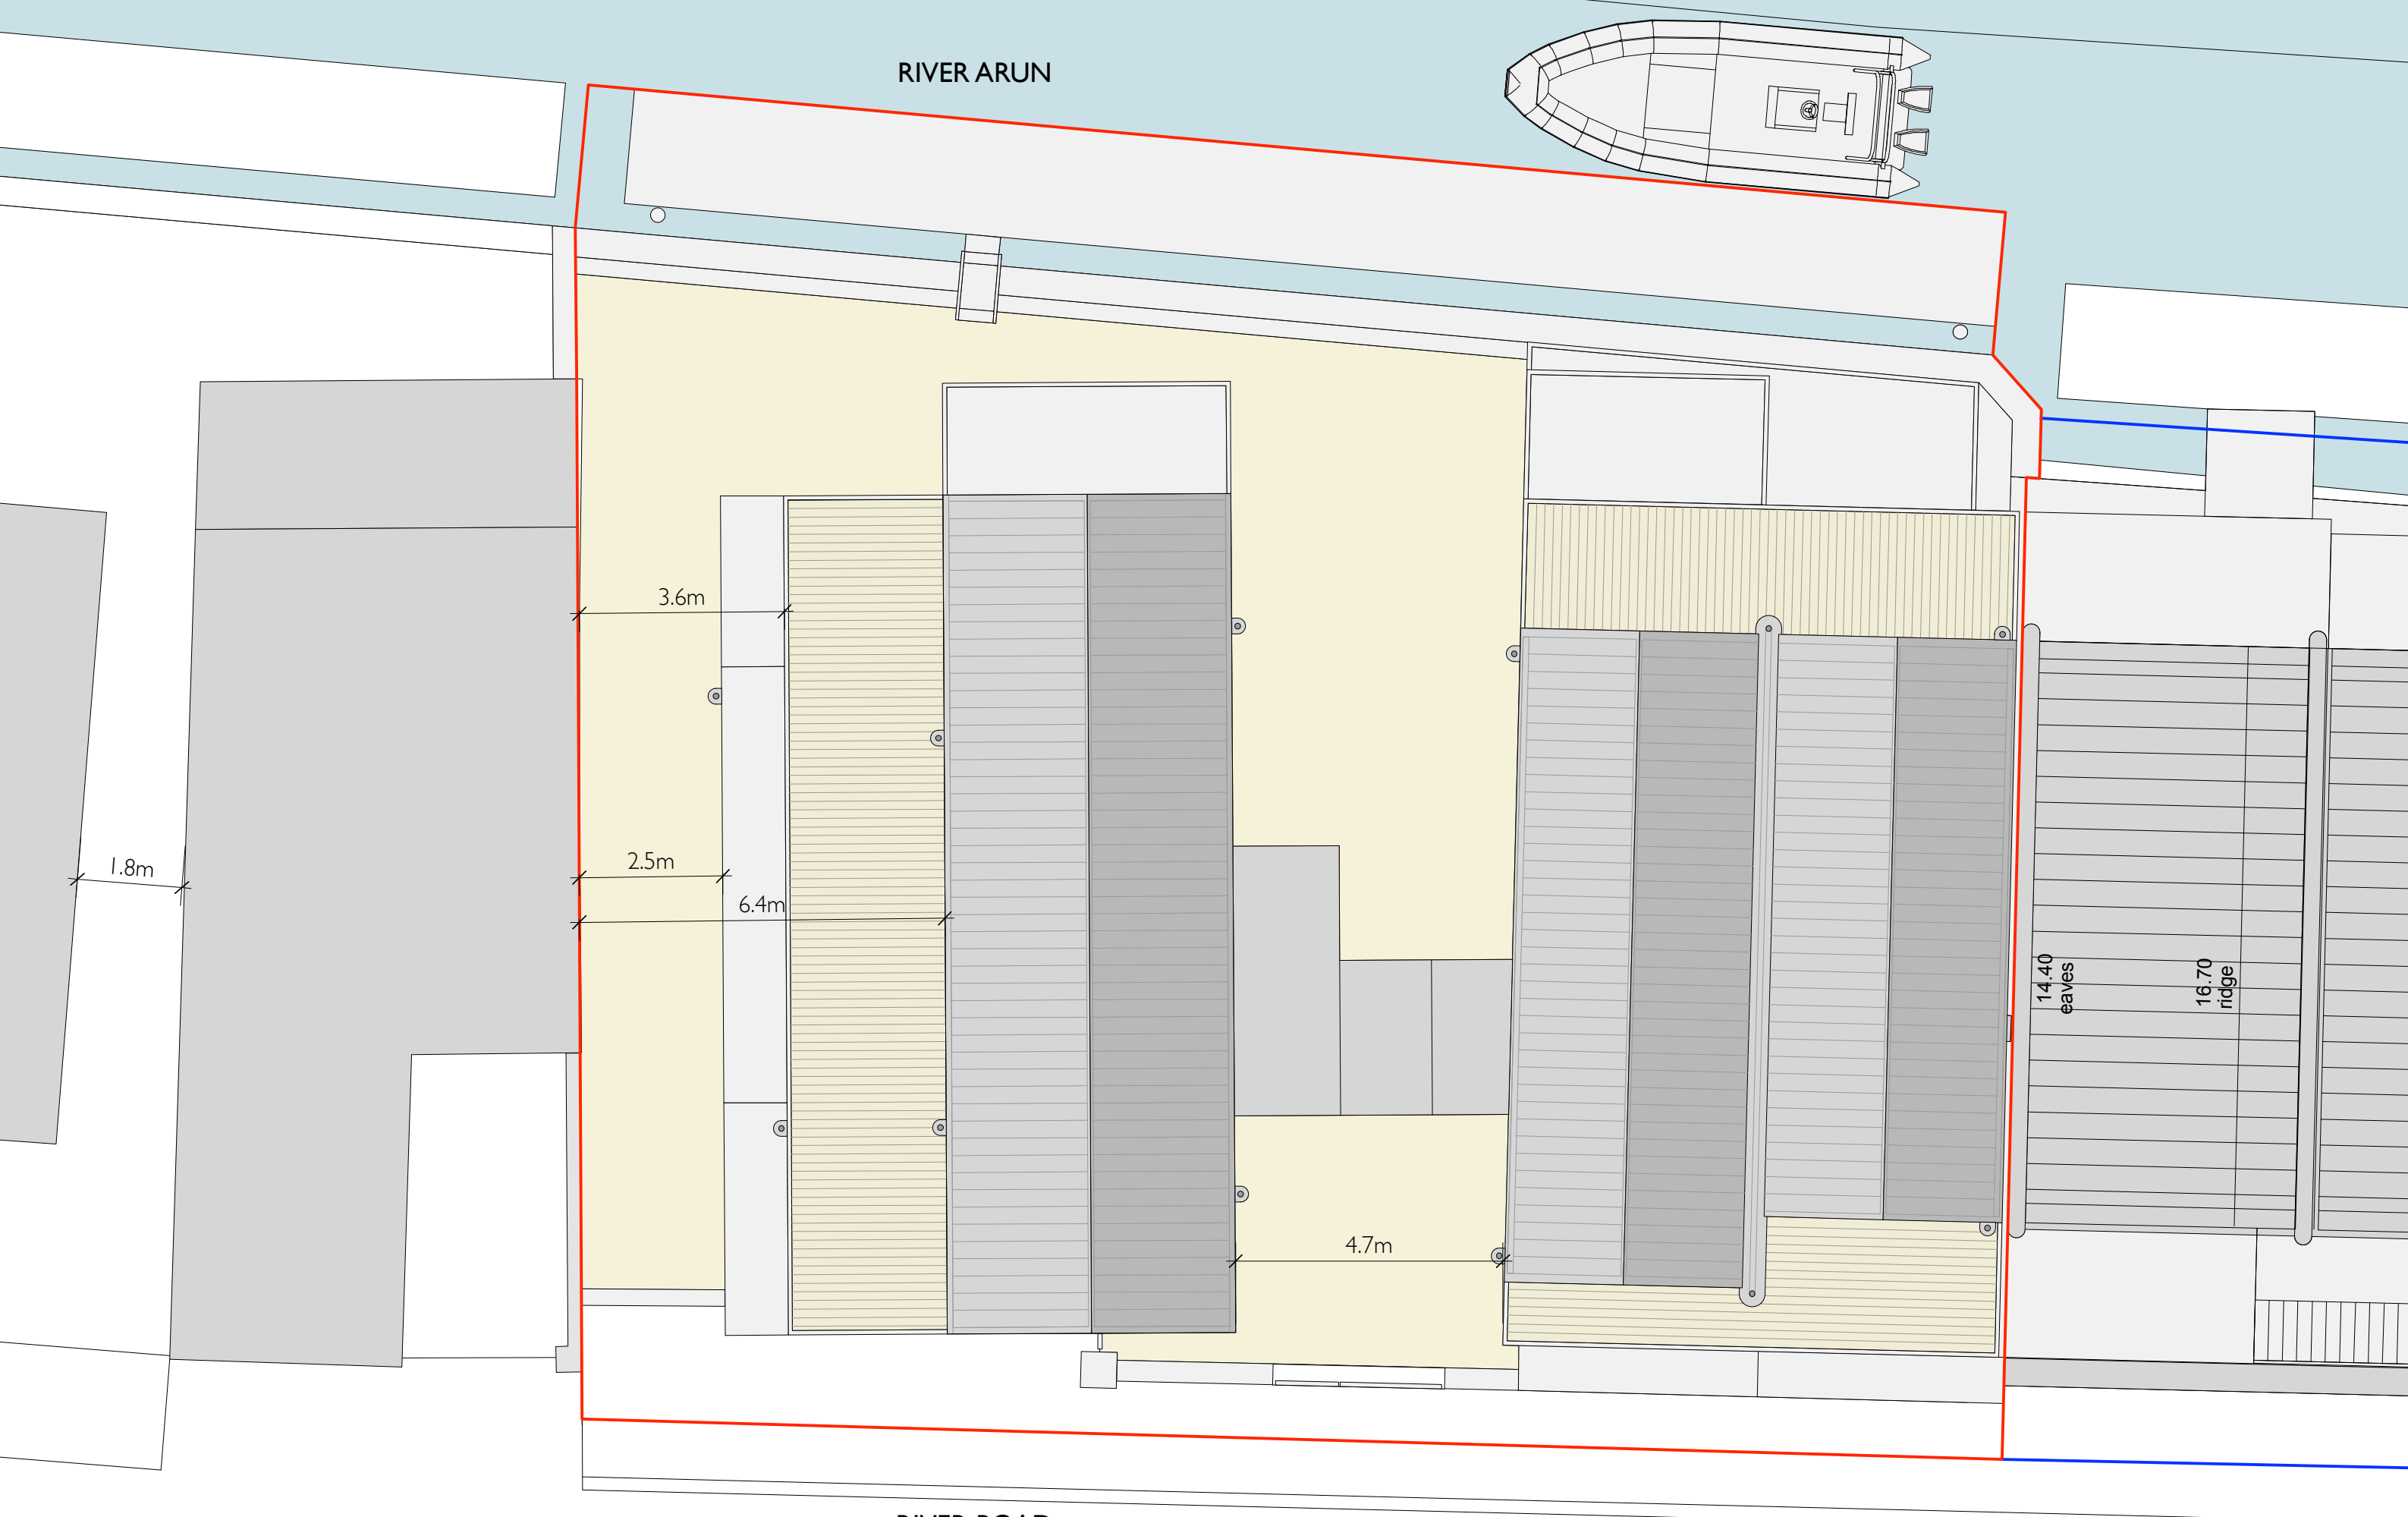

RIVER ROAD

REVISION 01 RED LINE CORRECTED TO TITLE BOUNDARY
REVISION 02 TOP FLOOR RECONFIGURED TO REDUCE MASSING ADJACENT TO 49 RIVER ROAD
REVISION 03 NEW PLANNING APPLICATION

STATUS: PLANNING
SCALE: 1:100 @ A3

DATE: SEPTEMBER 2020

DRAWING NO: 1908_P_204 **REVISION 03**
TITLE: PROPOSED ROOF FLOOR PLAN

PROJECT: **57 RIVER ROAD, LITTLEHAMPTON**

jpa
T: +44 (0) 1590 626465
www.johnpardeyarchitects.com



0 5 10 M