


- ① FLINTY GREY STOCK BRICK
- ② CAST LINTELS
- ③ ZINC GREY RAINSCREEN CLADDING + ROOFING
- ④ ZINC GREY RAINWATER GOODS
- ⑤ COMPOSITE TIMBER + ALUMINIUM WINDOWS
- ⑥ STRUCTURAL GLAZING
- ⑦ GLASS BALUSTRADES
- ⑧ RED OXIDE PAINTED METALWORK
- * WINDOWS AND BALUSTRADES WITH OBSCURED GLAZING

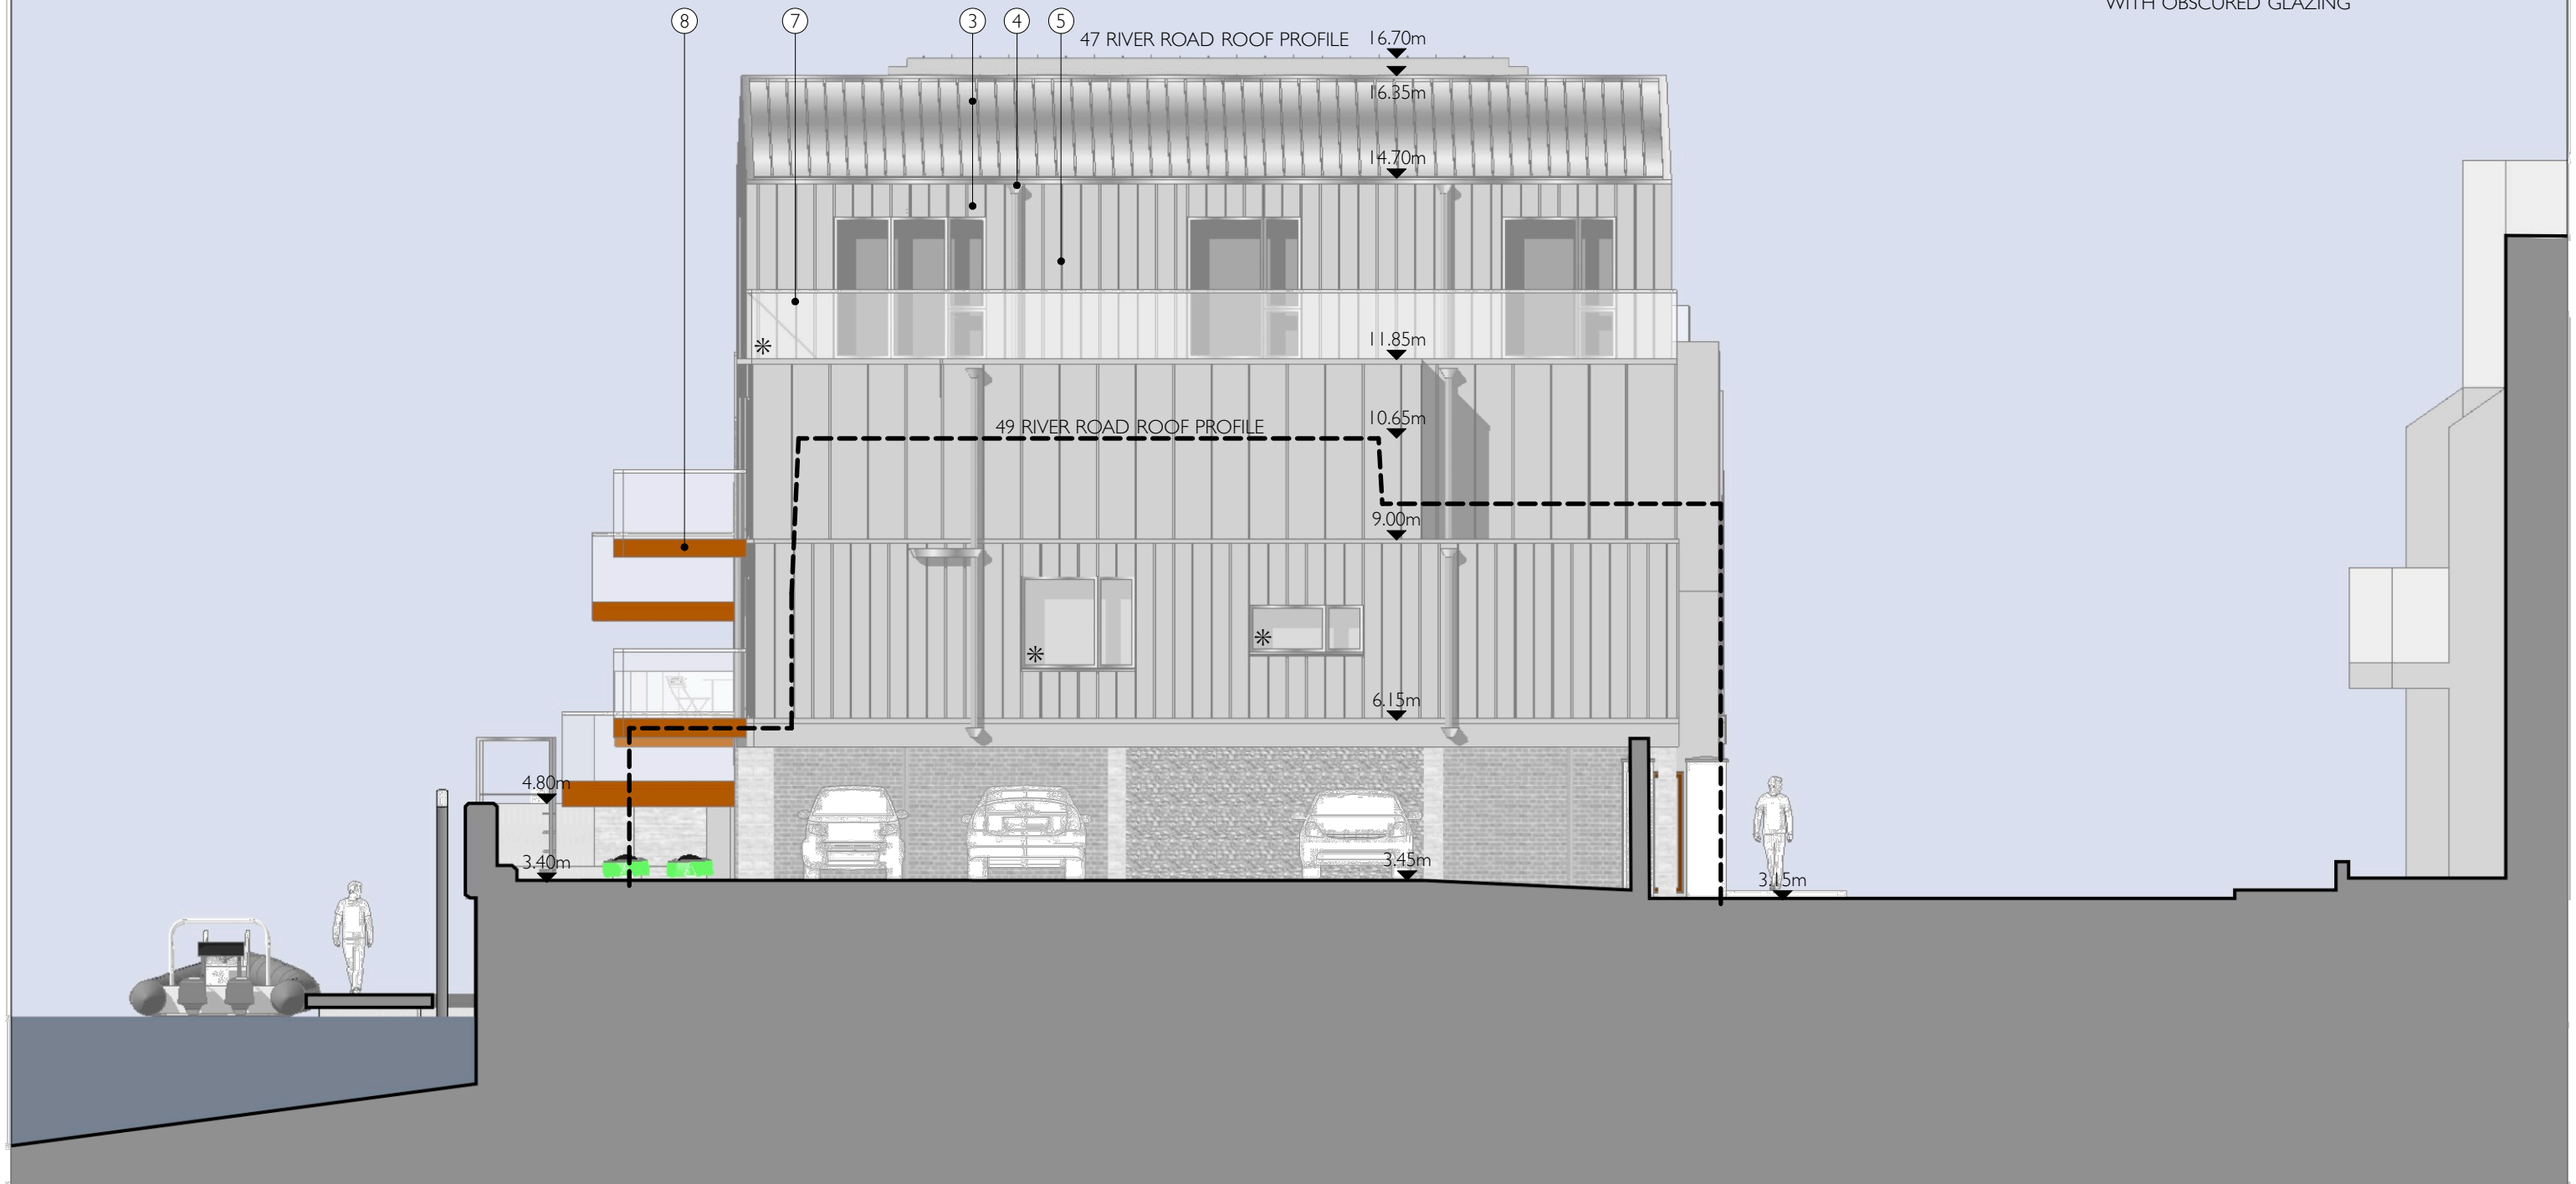

REVISION 01 MINIMUM FINISHED FLOOR LEVELS RAISED TO ABOVE 5.17M AOD TO REFLECT UPDATED FLOOD RISK DATA
REVISION 02 TOP FLOOR RECONFIGURED TO REDUCE MASSING ADJACENT TO 49 RIVER ROAD
REVISION 03 NEW PLANNING APPLICATION

STATUS: PLANNING

SCALE: 1:100 @ A3

DATE: OCTOBER 2020

DRAWING NO: 1908_P_304 **REVISION 03**

TITLE: PROPOSED SOUTH EAST ELEVATION

PROJECT: **57 RIVER ROAD, LITTLEHAMPTON**