



Elevations (1:100)




Site Location Plan (1:1250)

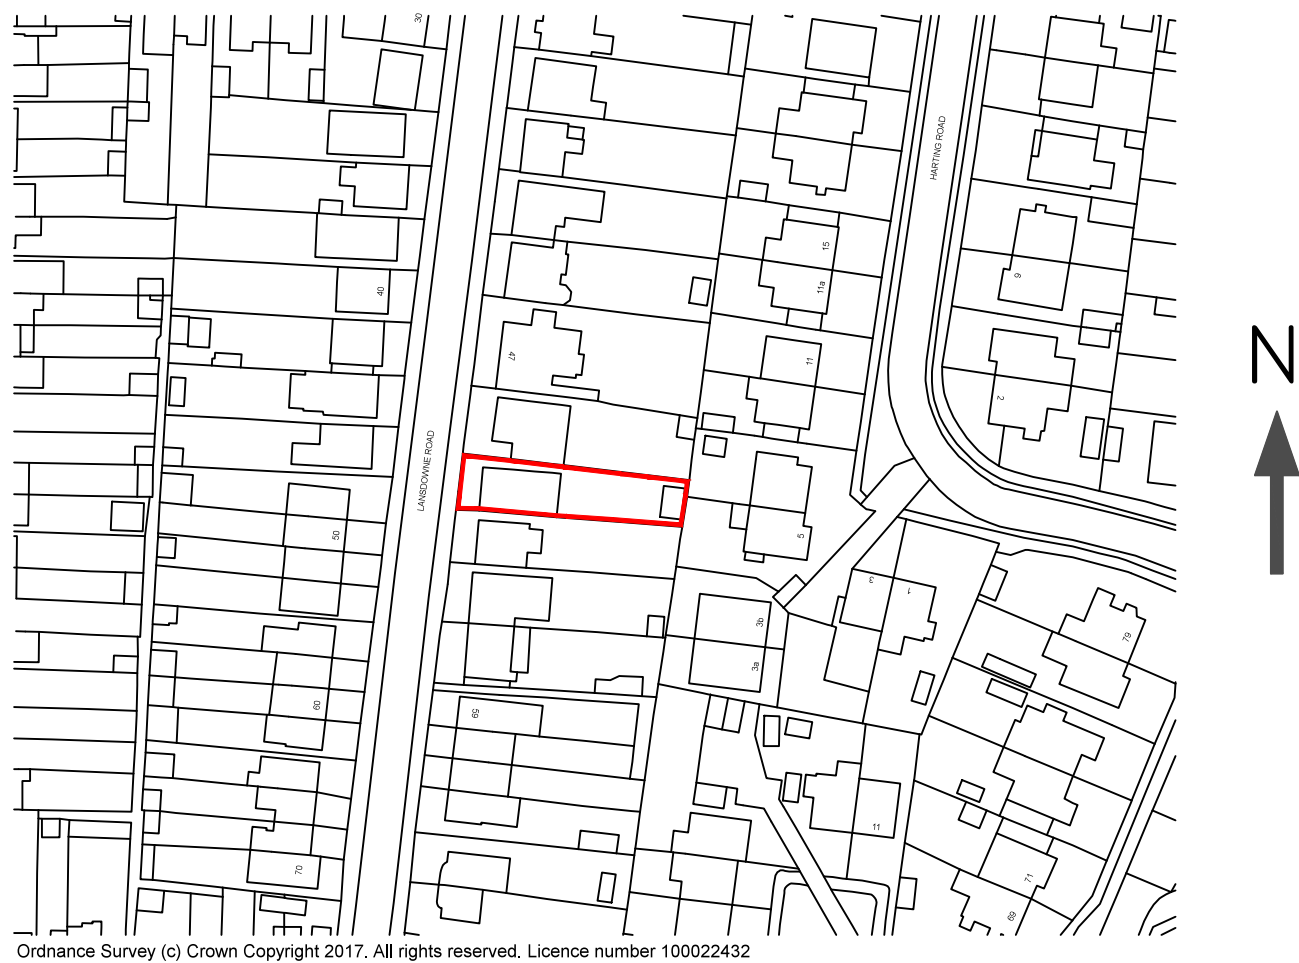

Ground Floor Plan

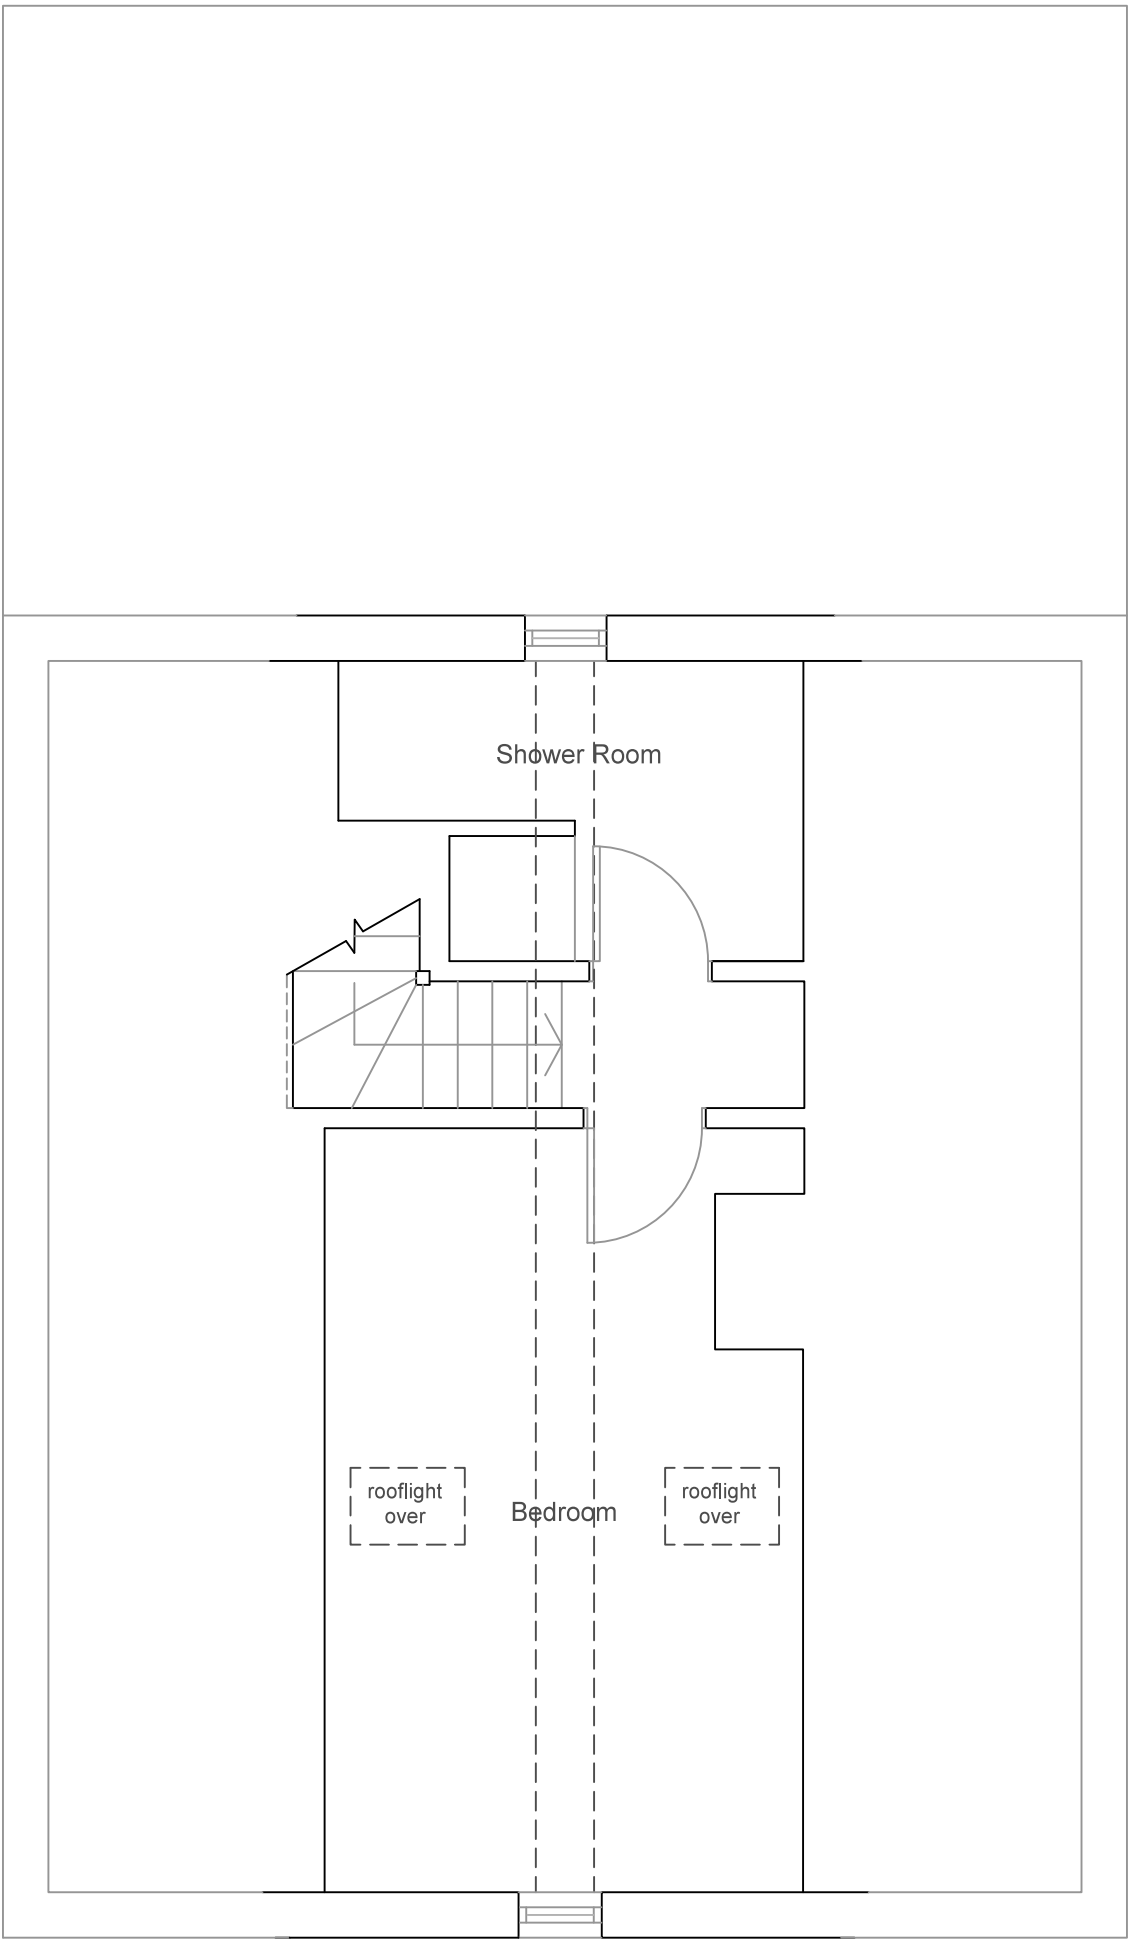

First Floor Plan

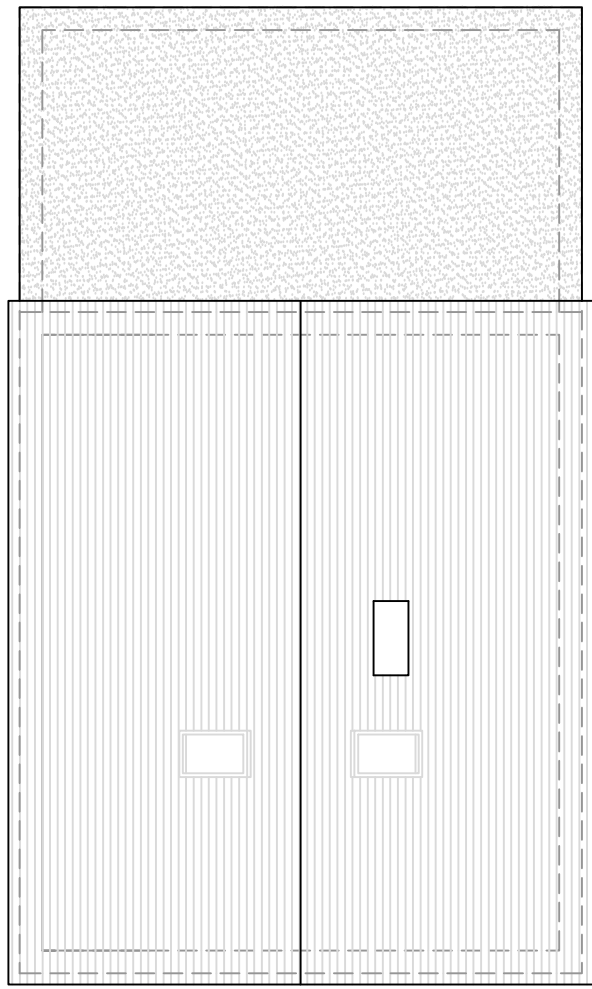

Roof Plans (1:100)

Plans (1:50)

Revisions		
Rev	Description	By
b	Amendment	LW
a	Additional Information	LW
All dimensions to be checked on site prior to commencement of work, except for planning purposes. This drawing is the copyright of Inspired Design Studio Ltd. and may not be copied, altered or reproduced in any way without written authority.		
Client: Mr & Mrs Frazier-Mills		
Project Address: 51 Lansdowne Road Littlehampton West Sussex BN17 6JG		
Drawing Title: Existing Plans and Elevations		
Drawing Number: 1112.01.b		
Scale: As stated printed @ A1		
Date: 20/07/2017		