


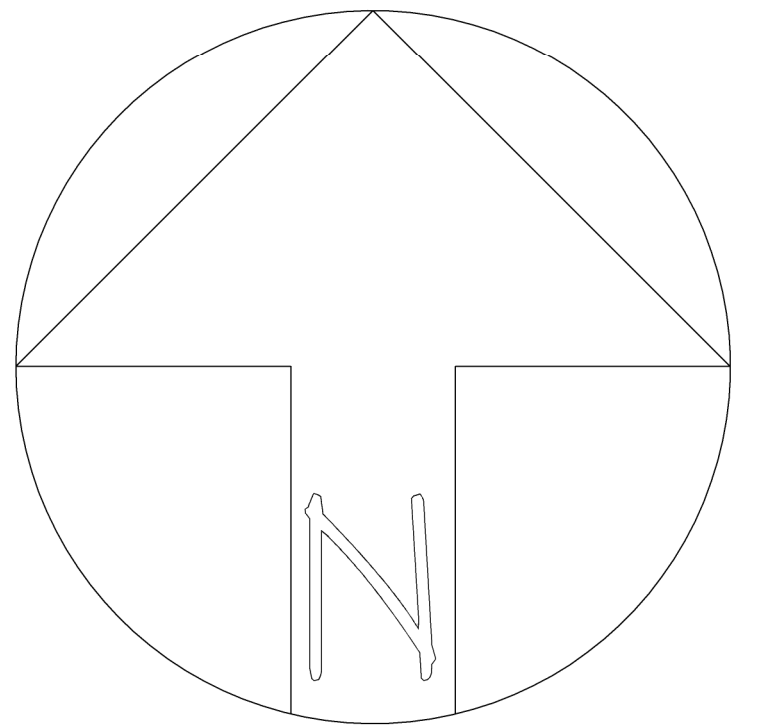

+7.00	Existing Levels
+7.54	Proposed Levels

Provide and lay 110mm carpark surfacing comprising of a 65mm base course comprising of 20mm DBM and a 45mm wearing course comprising of 10mm DBM each course to be rolled to falls and crossfalls laid on proof rolled DOT Type 1 subbase of a minimum depth of 150mm.



Display parking

Existing concrete forecourt to be fully cleaned and then to be overlaid with 45mm thick DBM wearing course on bitumen emulsion tack coat.

G.R.S. ARCHITECTS LIMITED
Equity Chambers, 249 High Street North,
Poole, Dorset BH15 1DX.
Tel : 01202 677313, Fax : 01202 677313,
E - mail : guystorey@grsarchitects.co.uk

Client
YEOMANS LIMITED

Project
YEOMANS
HORSHAM ROAD
LITTLEHAPTON
BN17 6DN

Drawing
PROPOSED SITE PLAN

Drawn by G.R.S. Date MARCH 2019 Scale 1 : 100

Drawing No. 17013 Revision