
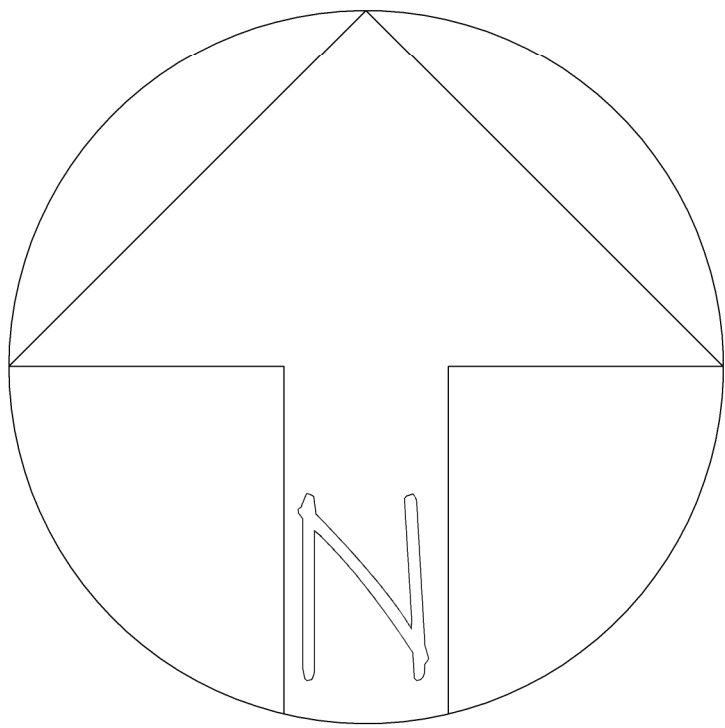
 


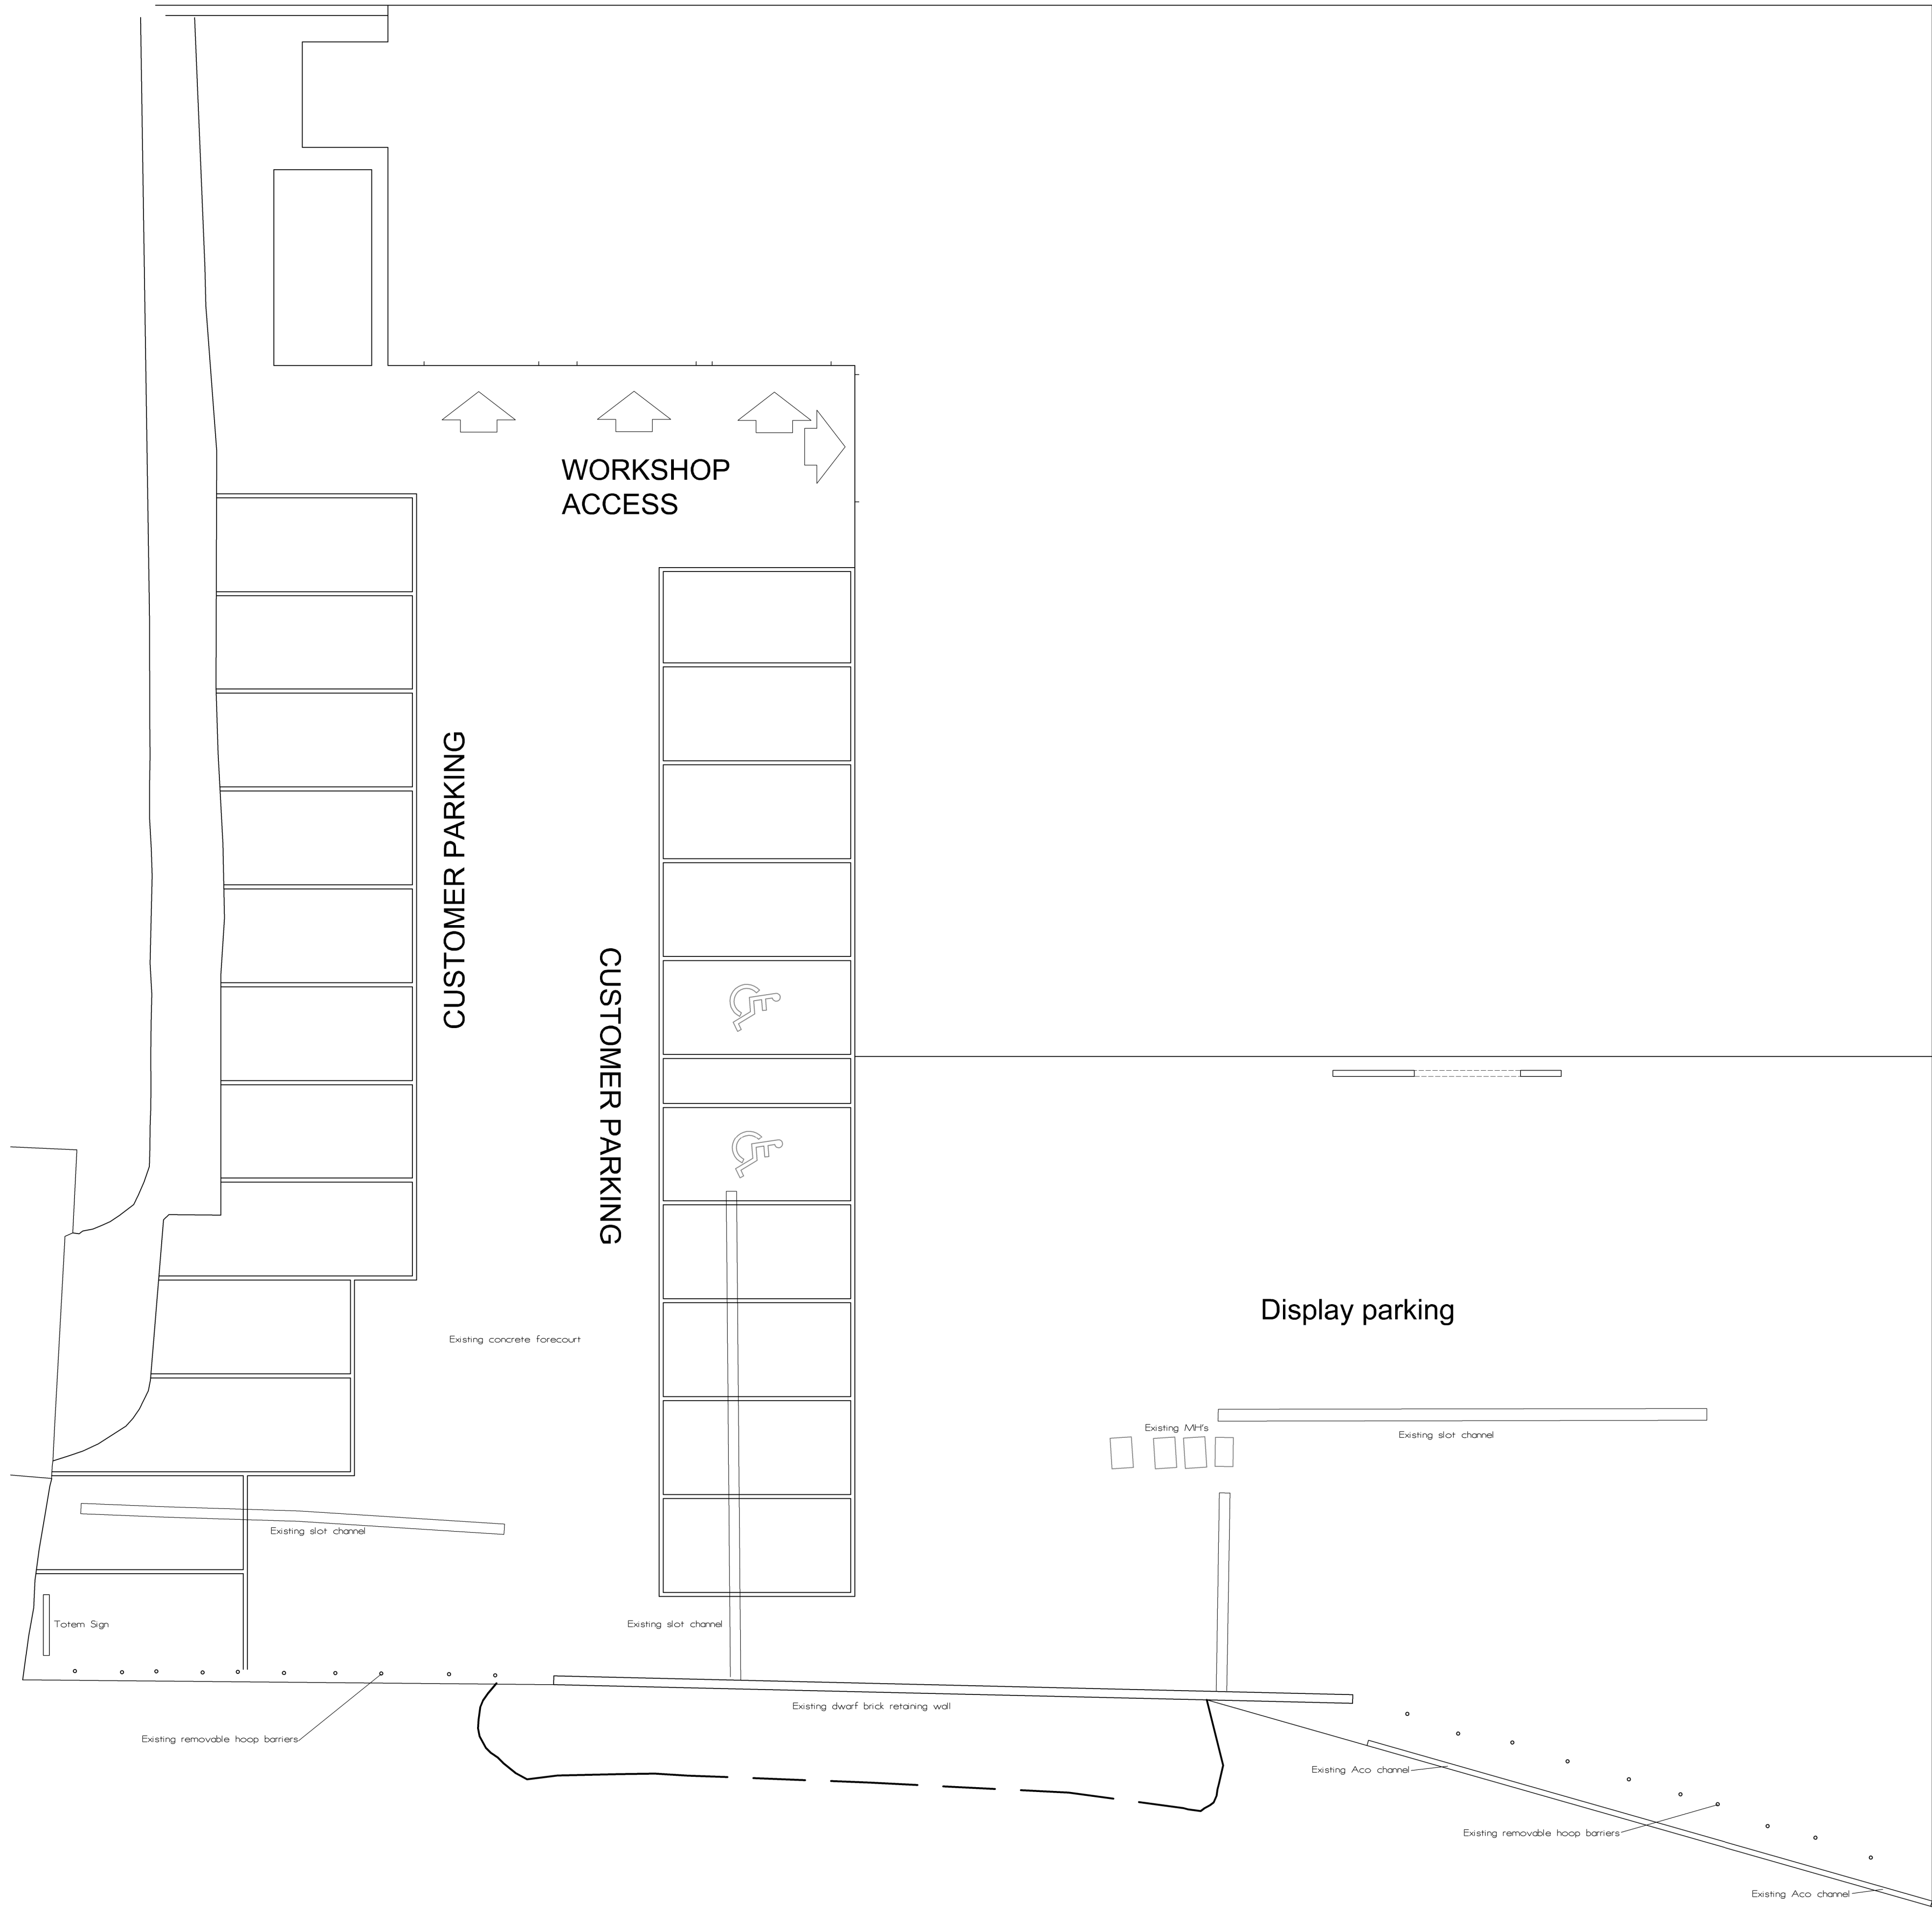

G.R.S. ARCHITECTS LIMITED
Equity Chambers,249 High Street North,
Poole,Dorset.BH15 1DX.
Tel : 01202 677313,Fax : 01202 677313,
E - mail : guystorey@grsarchitects.co.uk
Client
YEOMANS LIMITED
Project
YEOMANS
HORSHAM ROAD
LITTLEHAPTON
BN17 6DN
Drawing
EXISTING SITE PLAN
Drawn by Date Scale
G.R.S. MARCH 2019 1 : 100
Drawing No. Revision
17014