



PROPOSED REAR ELEVATION

 

Client: Mrs & Mr Hoque
Job: 33 Maxwell,
Little Hampton, BN17 7BW

Drawing Title: Proposed Rear Elevation.
Issued for information

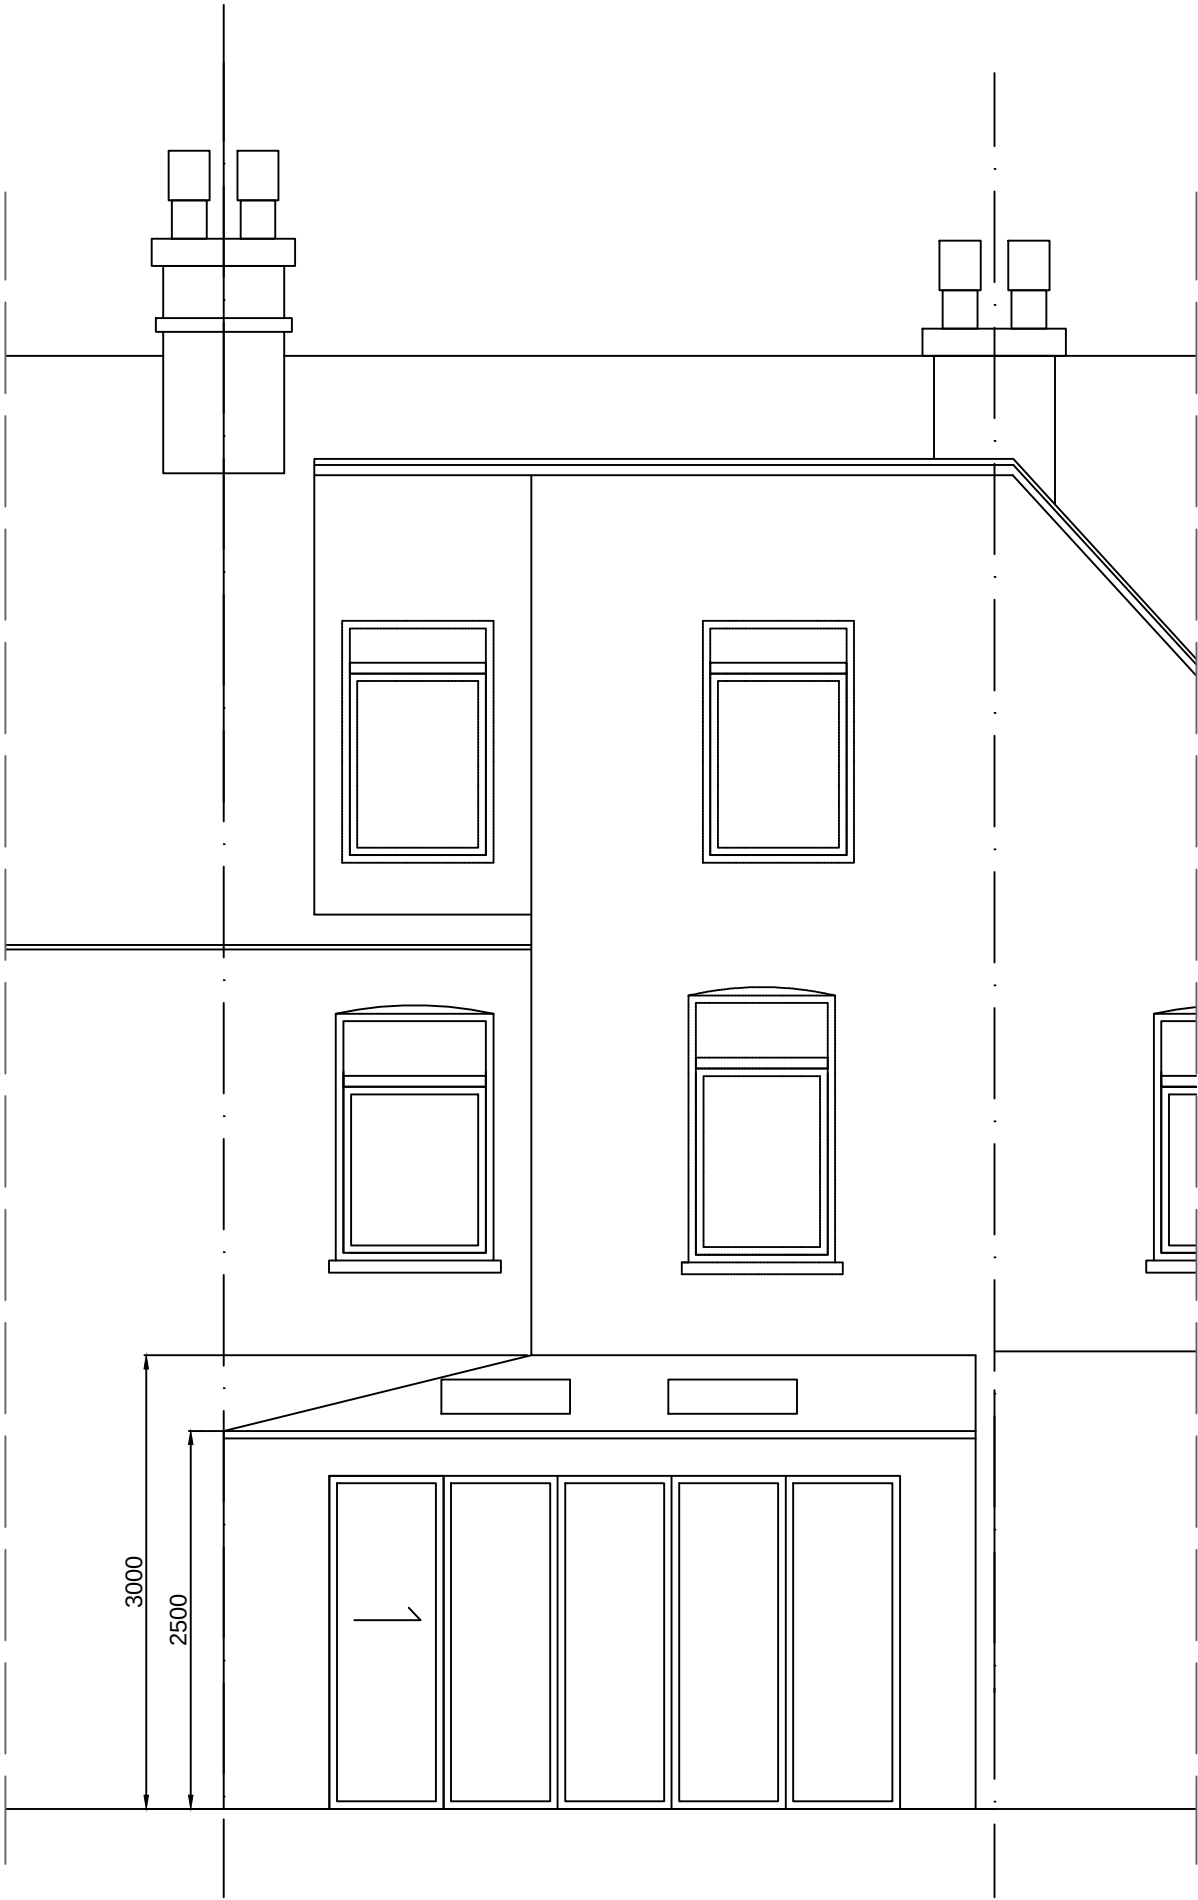

Scale: 1:50
Date: 5.08.2020
Drawn by: V. Miroyan

Drawing Number:
KVAID-033/09
Revision: 0