
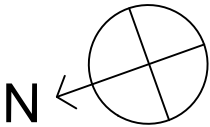


PROPOSED ROOF PLAN

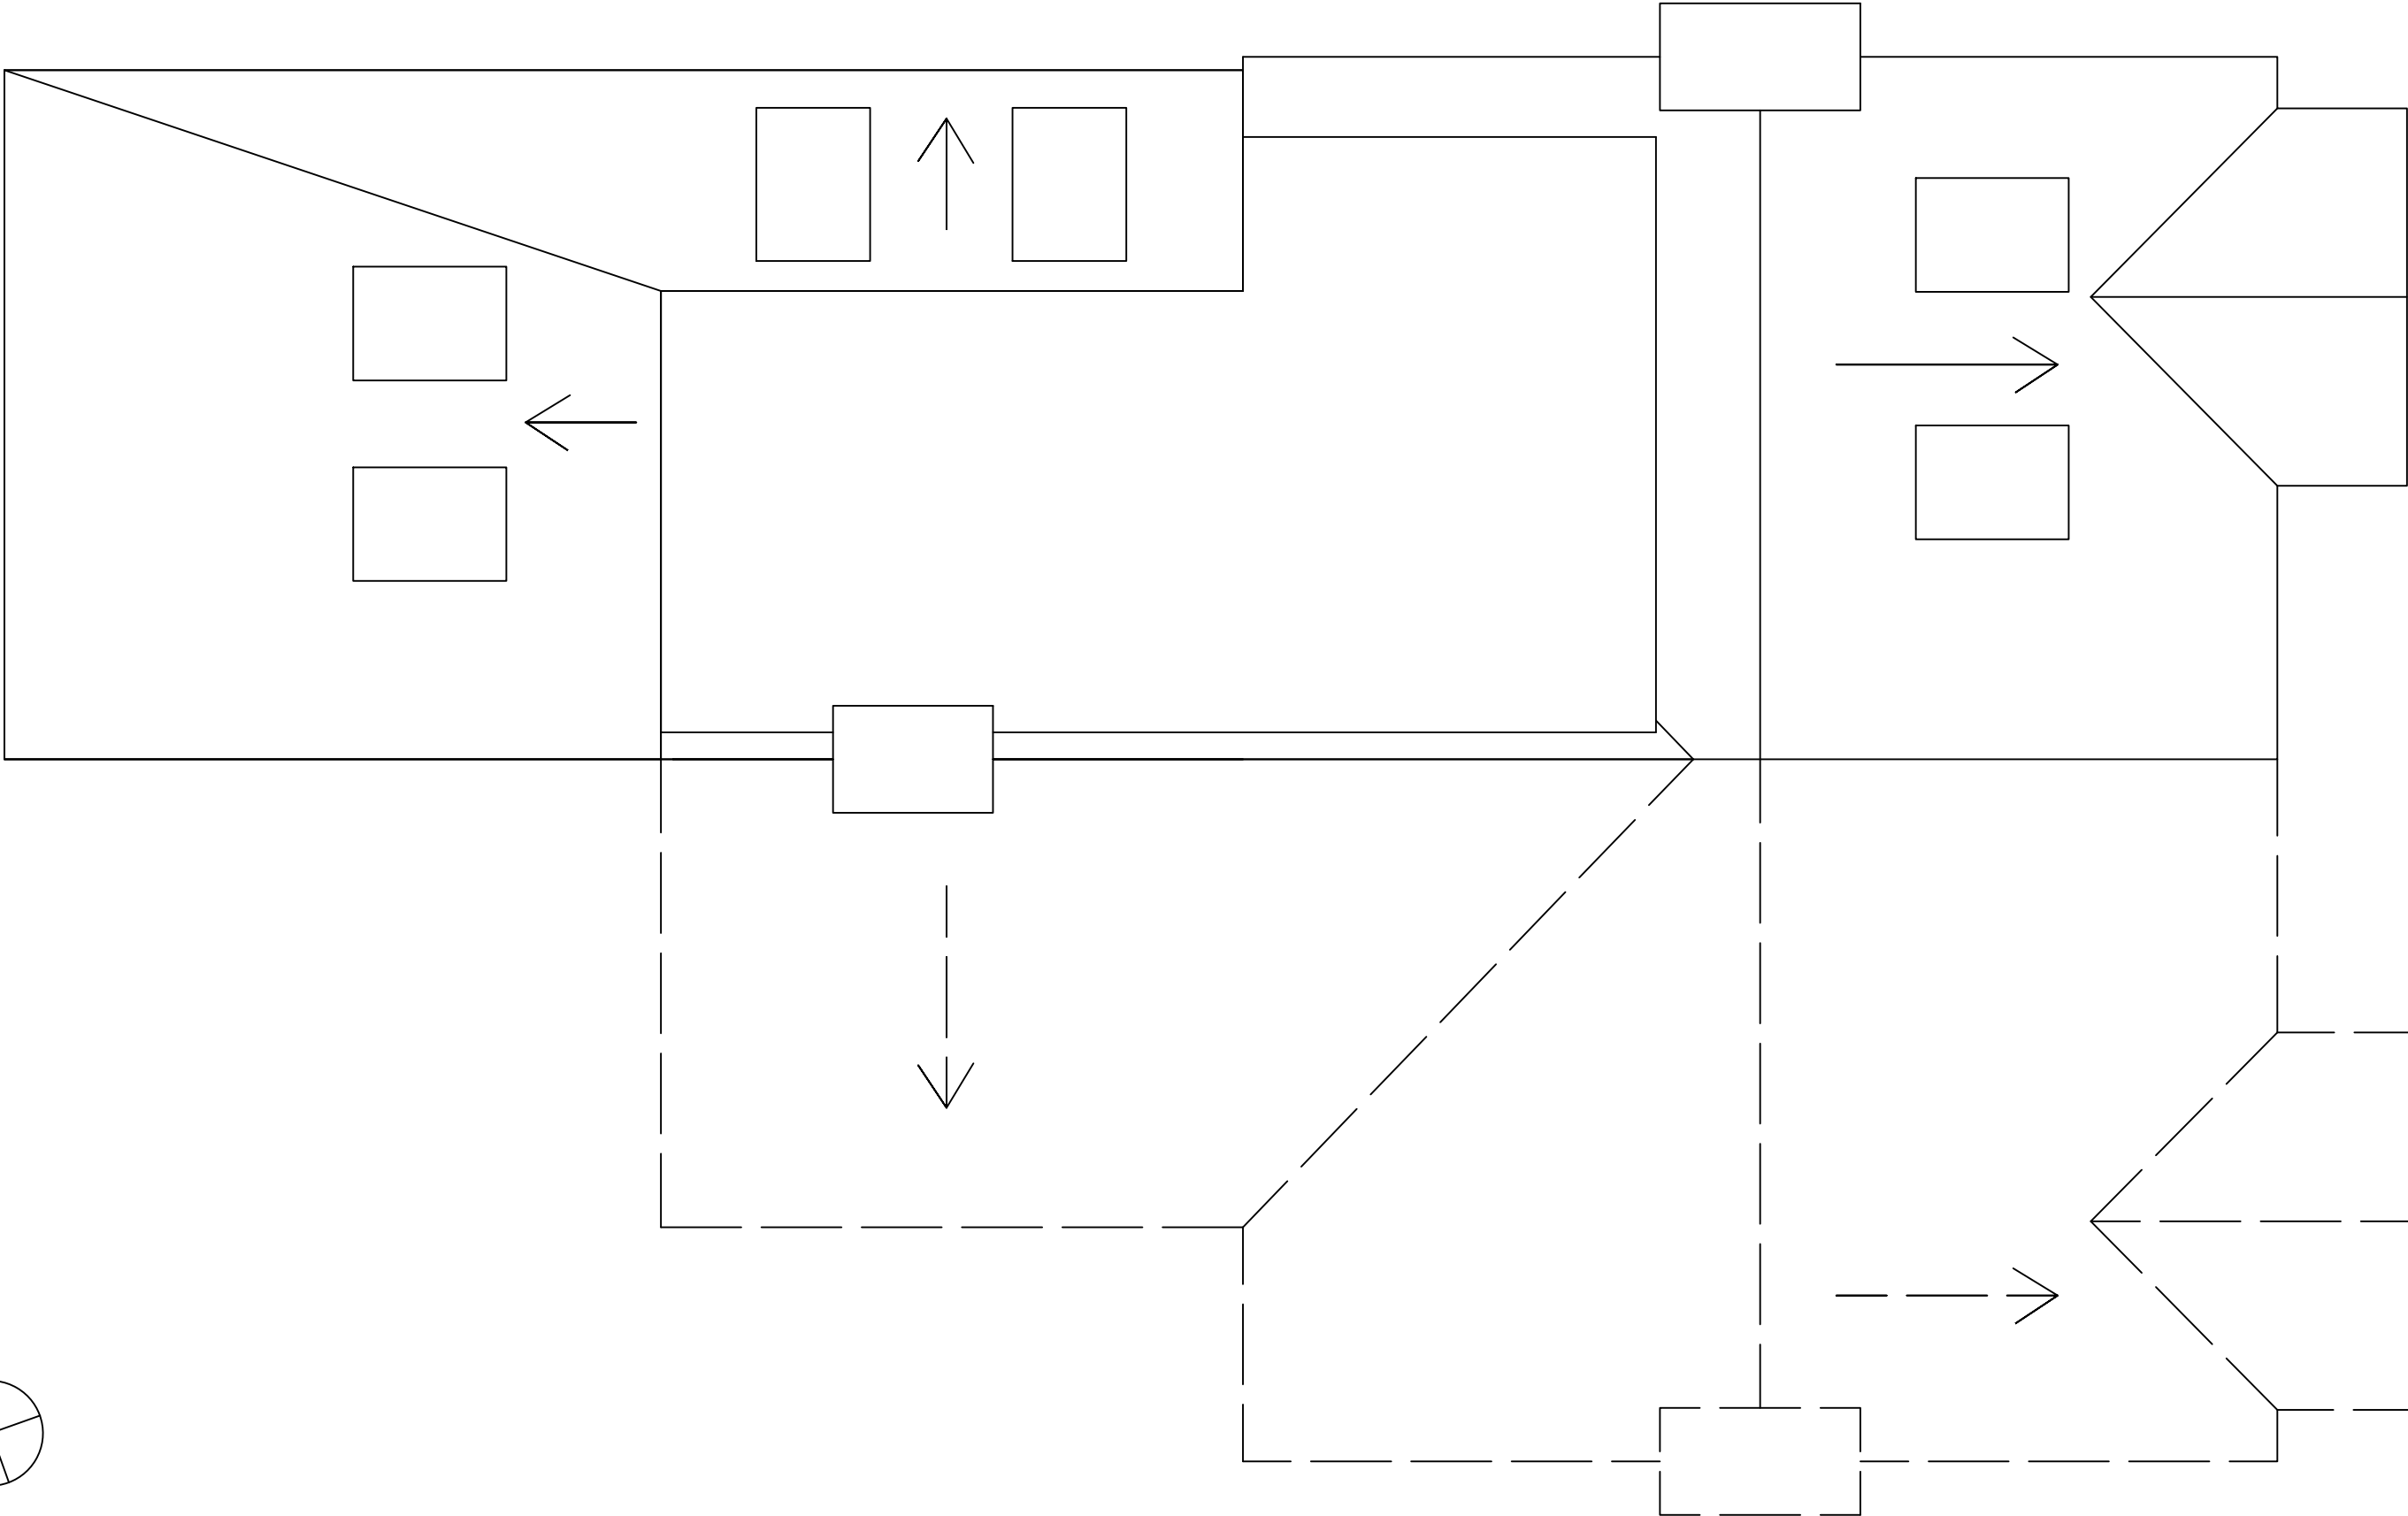

0 1m

Scale 1:50 on A3

Client: Mrs & Mr Hoque
Job: 33 Maxwell,
Little Hampton

Drawing Title: Proposed Roof Plan
Issued for information



Scale: 1:50
Date: 5.08.2020
Drawn by: V. Miroyan

Drawing Number:
kvaid-033/11
Revision: 0