


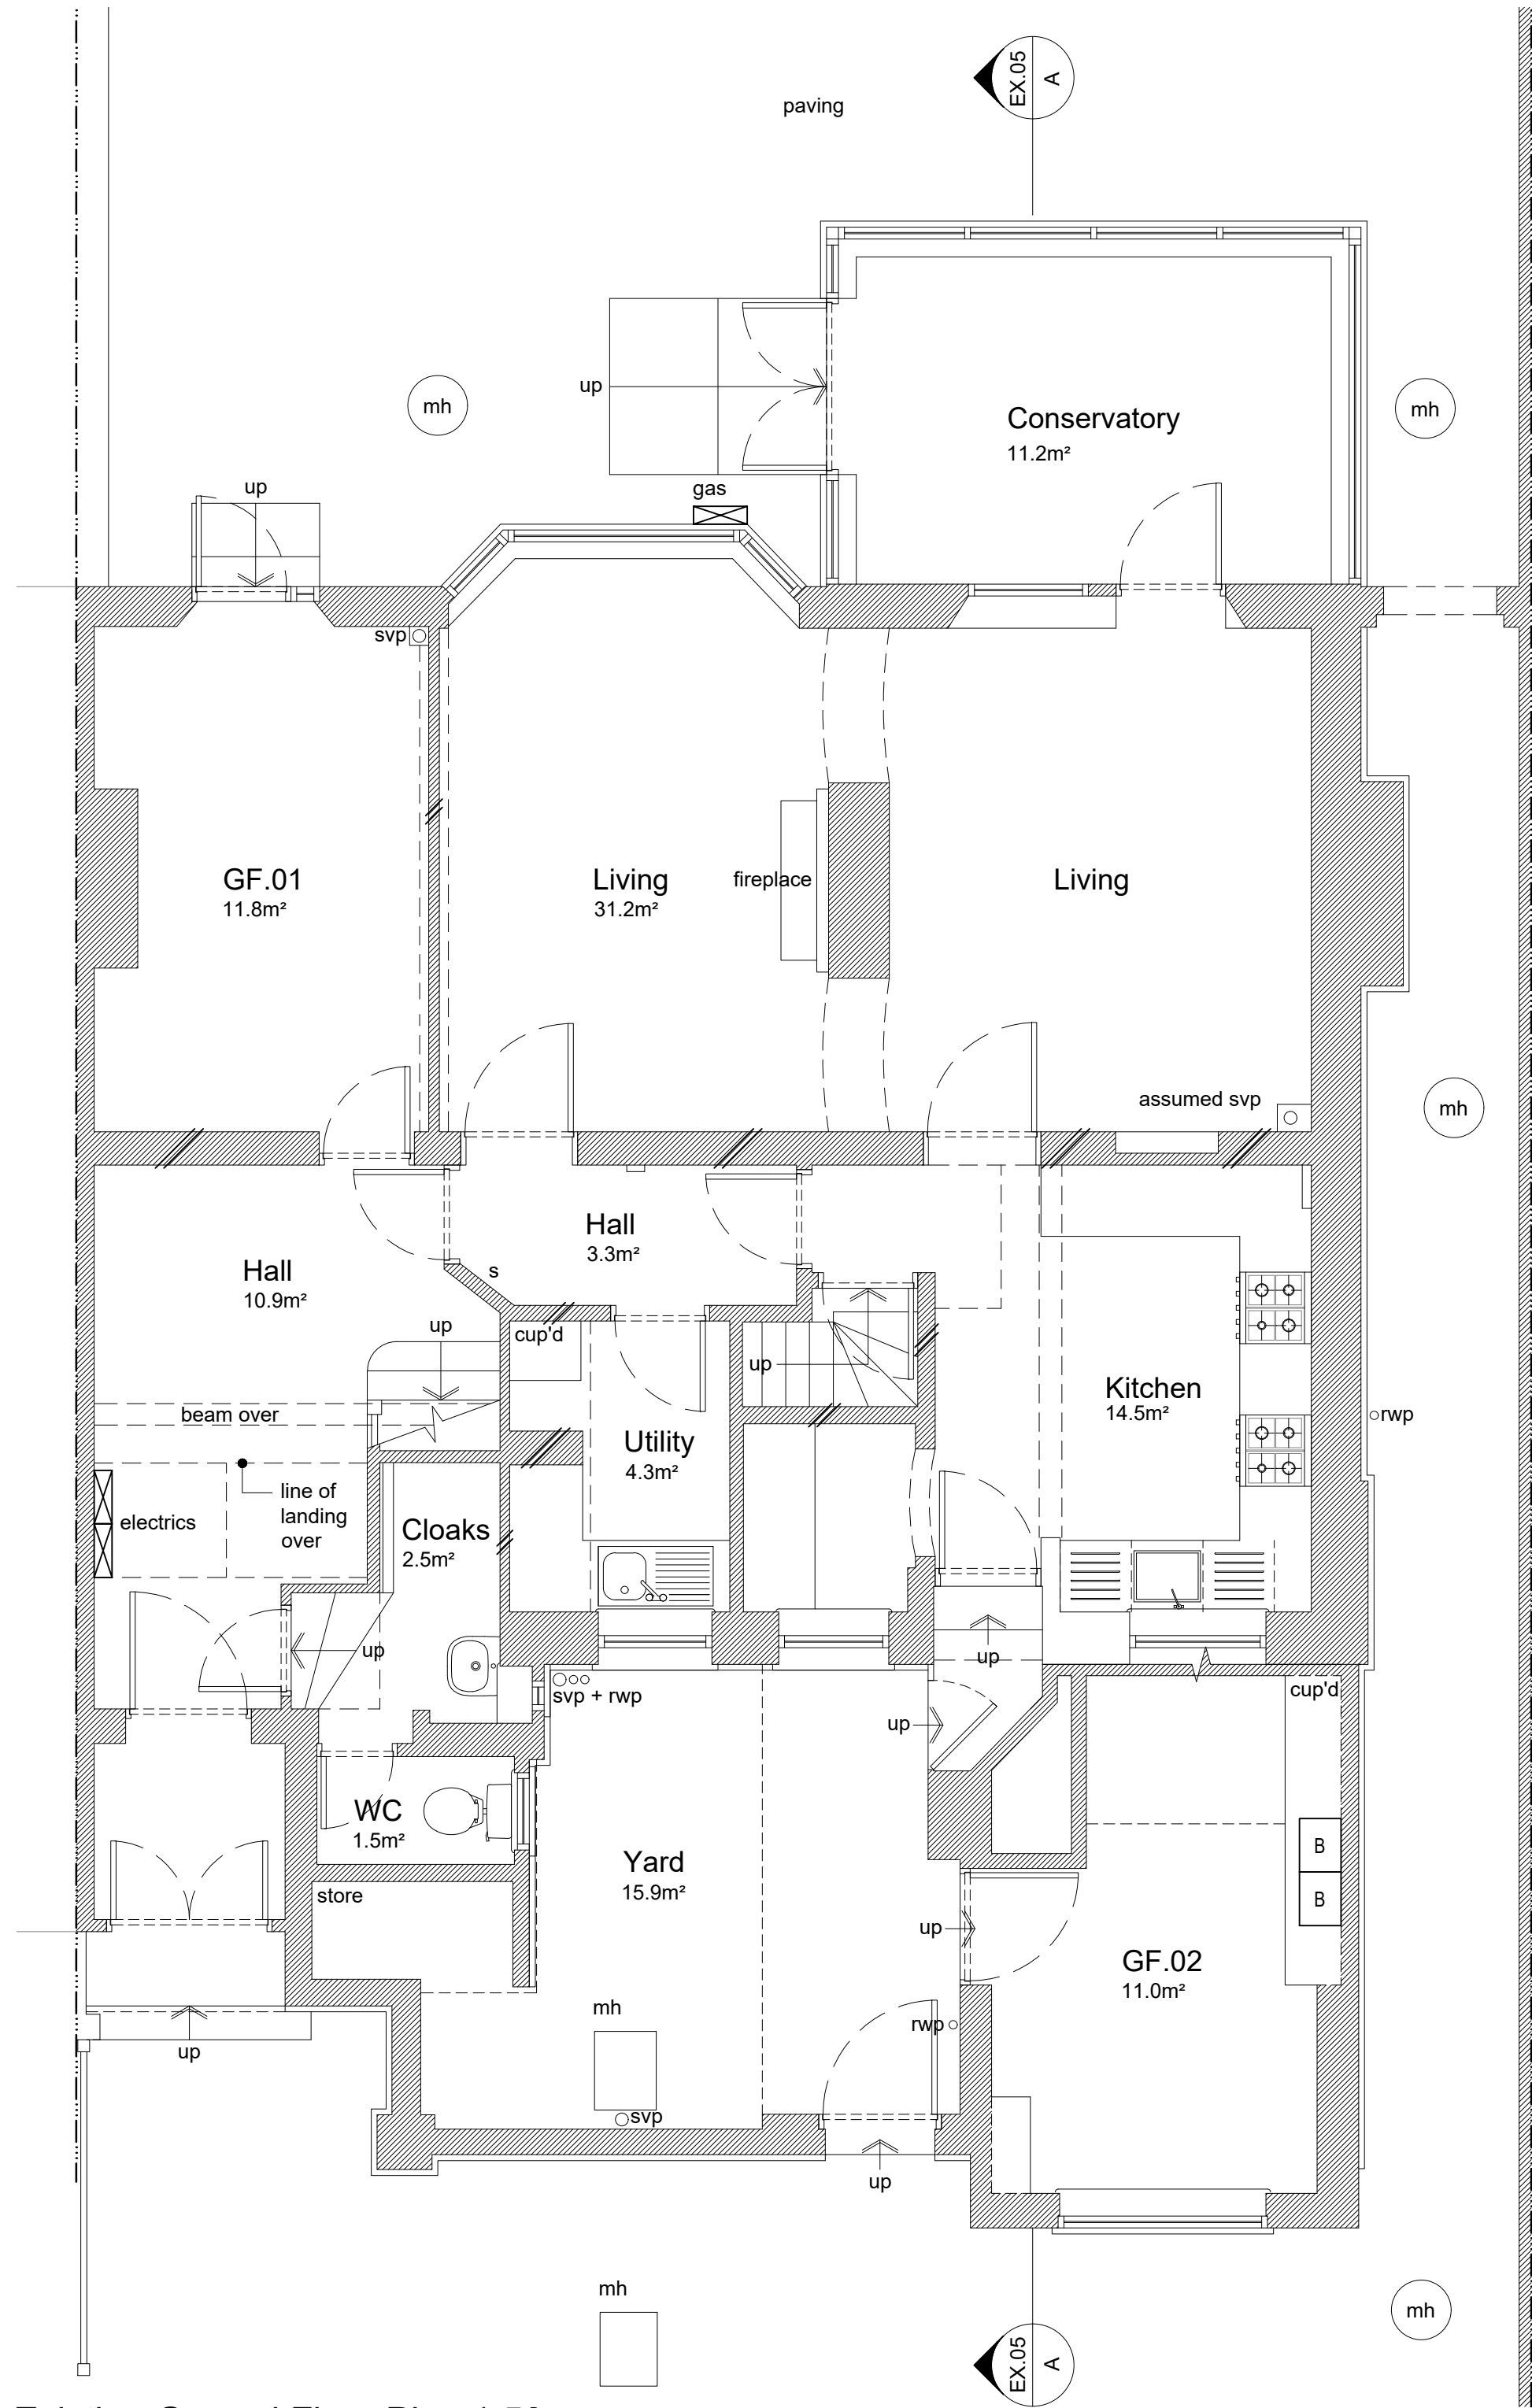


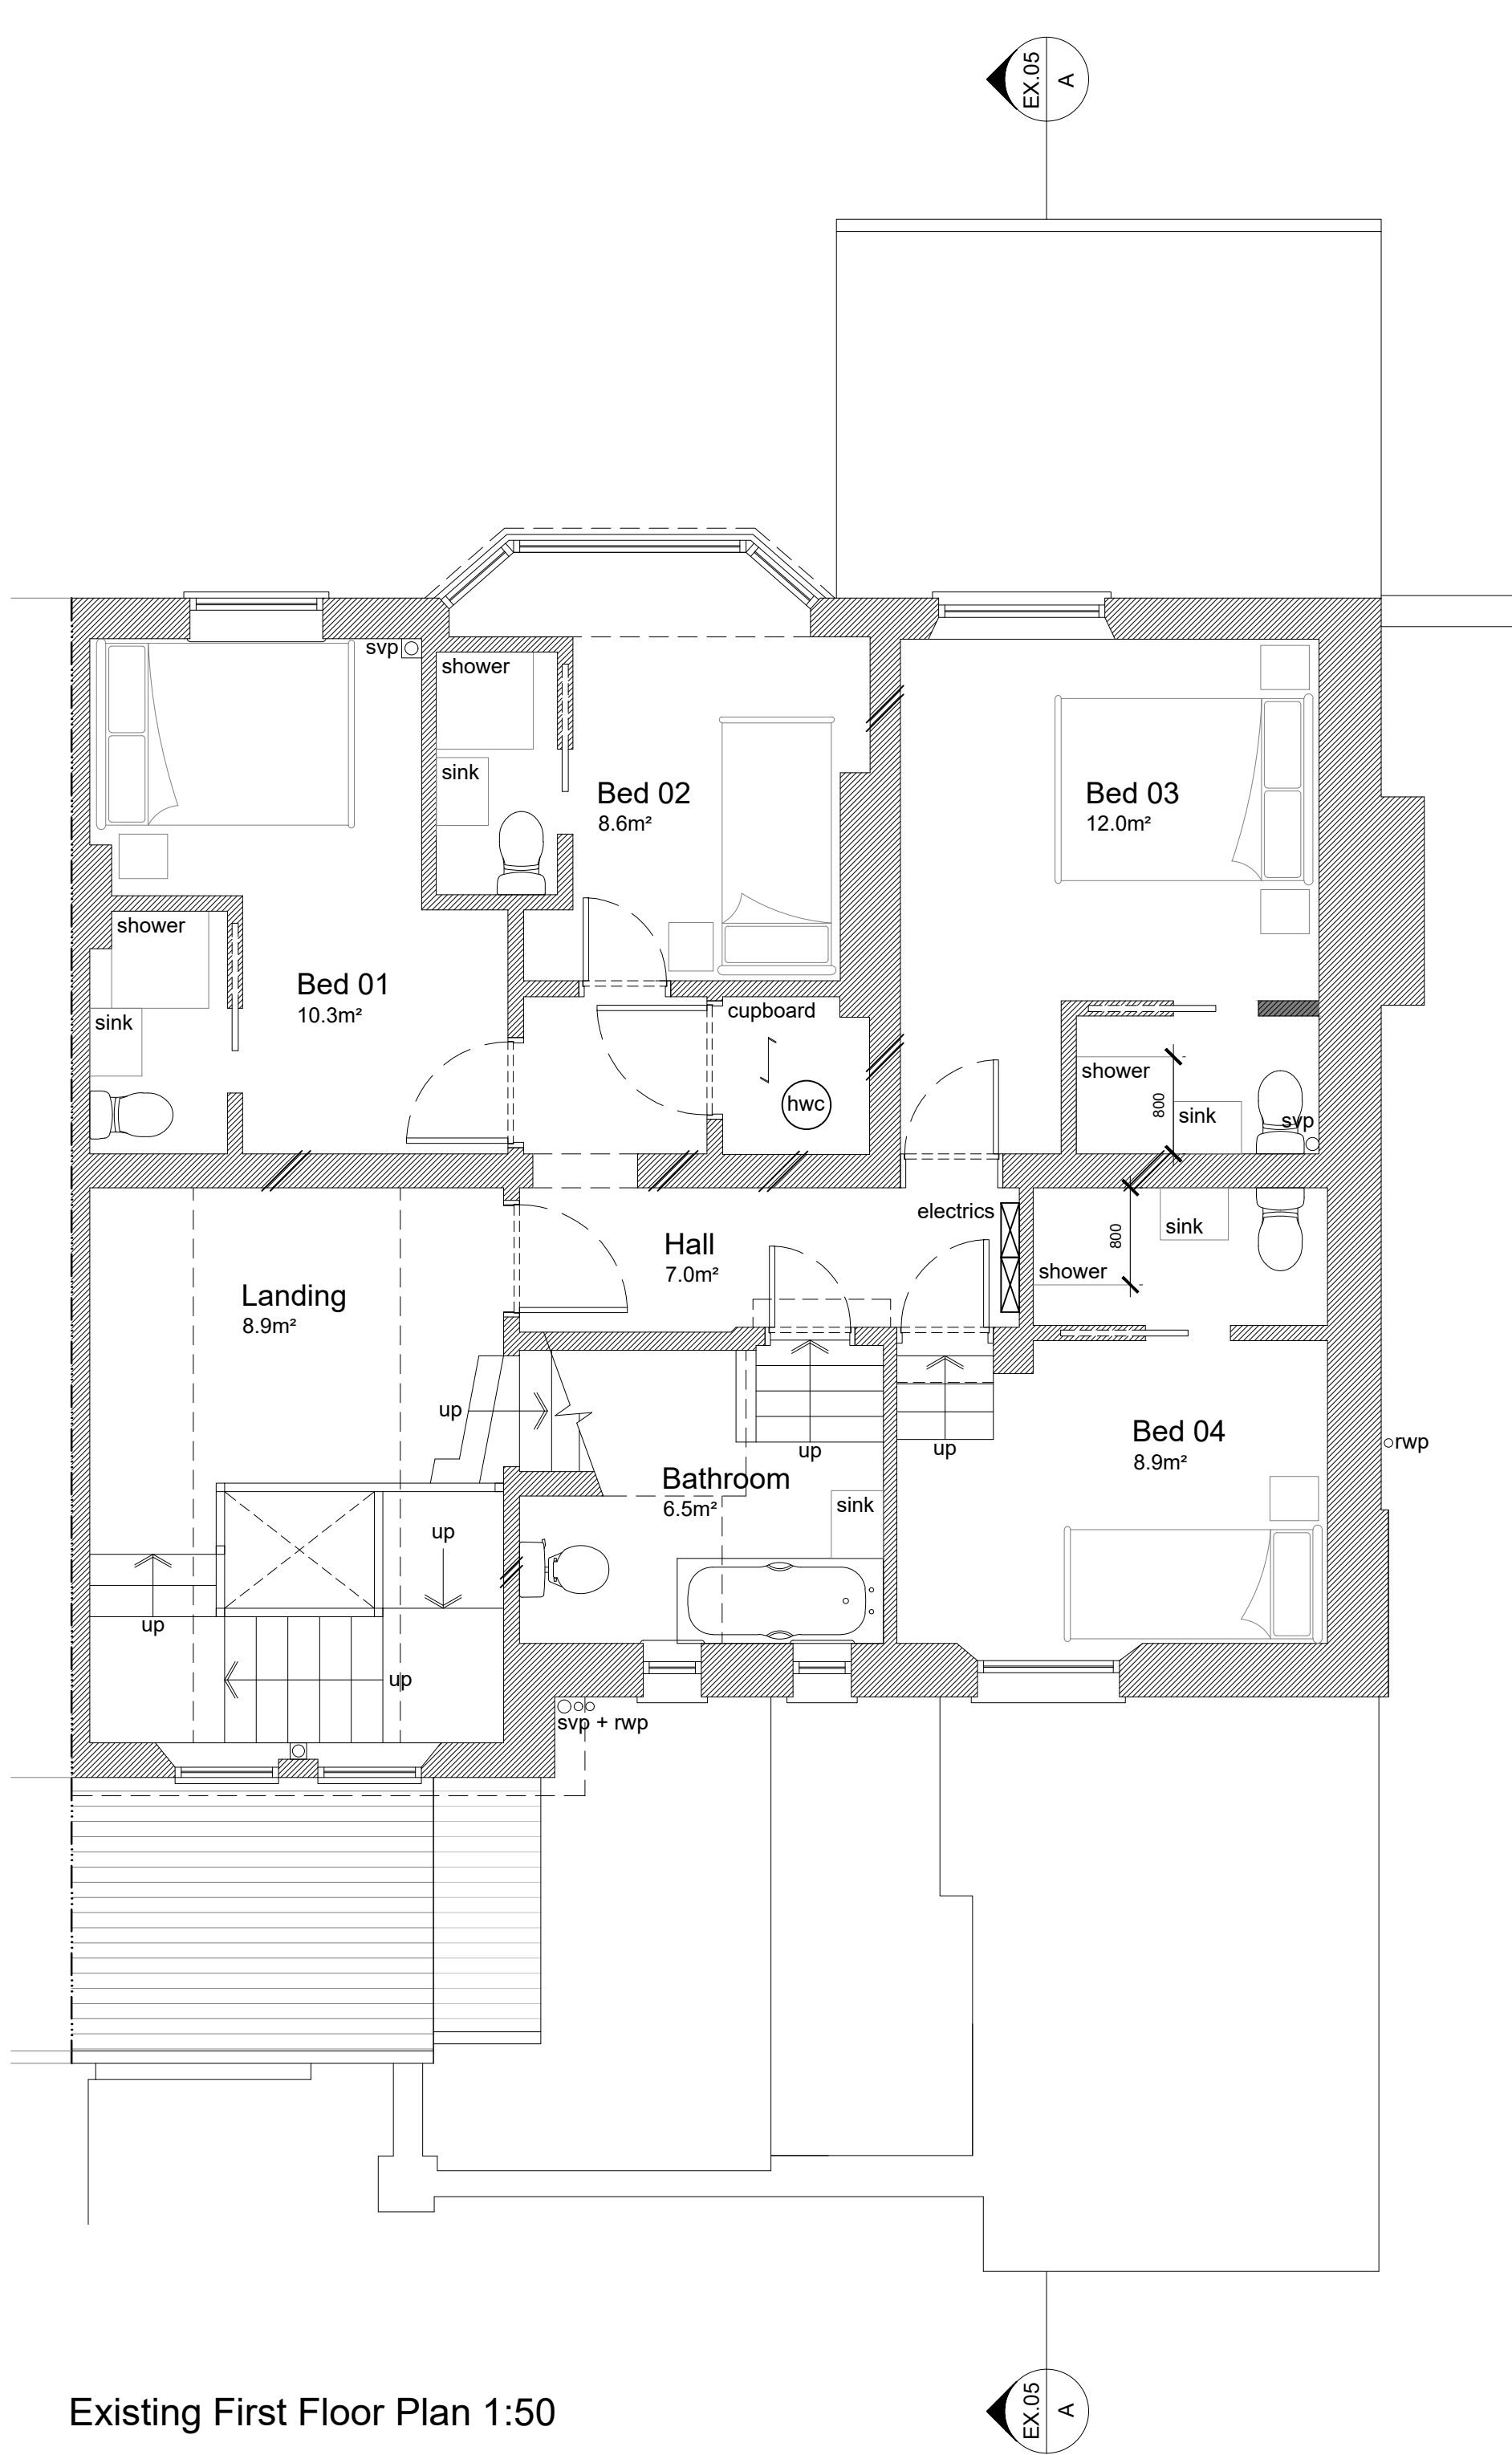


Existing Ground Floor Plan 1:50

 


Existing First Floor Plan 1:50

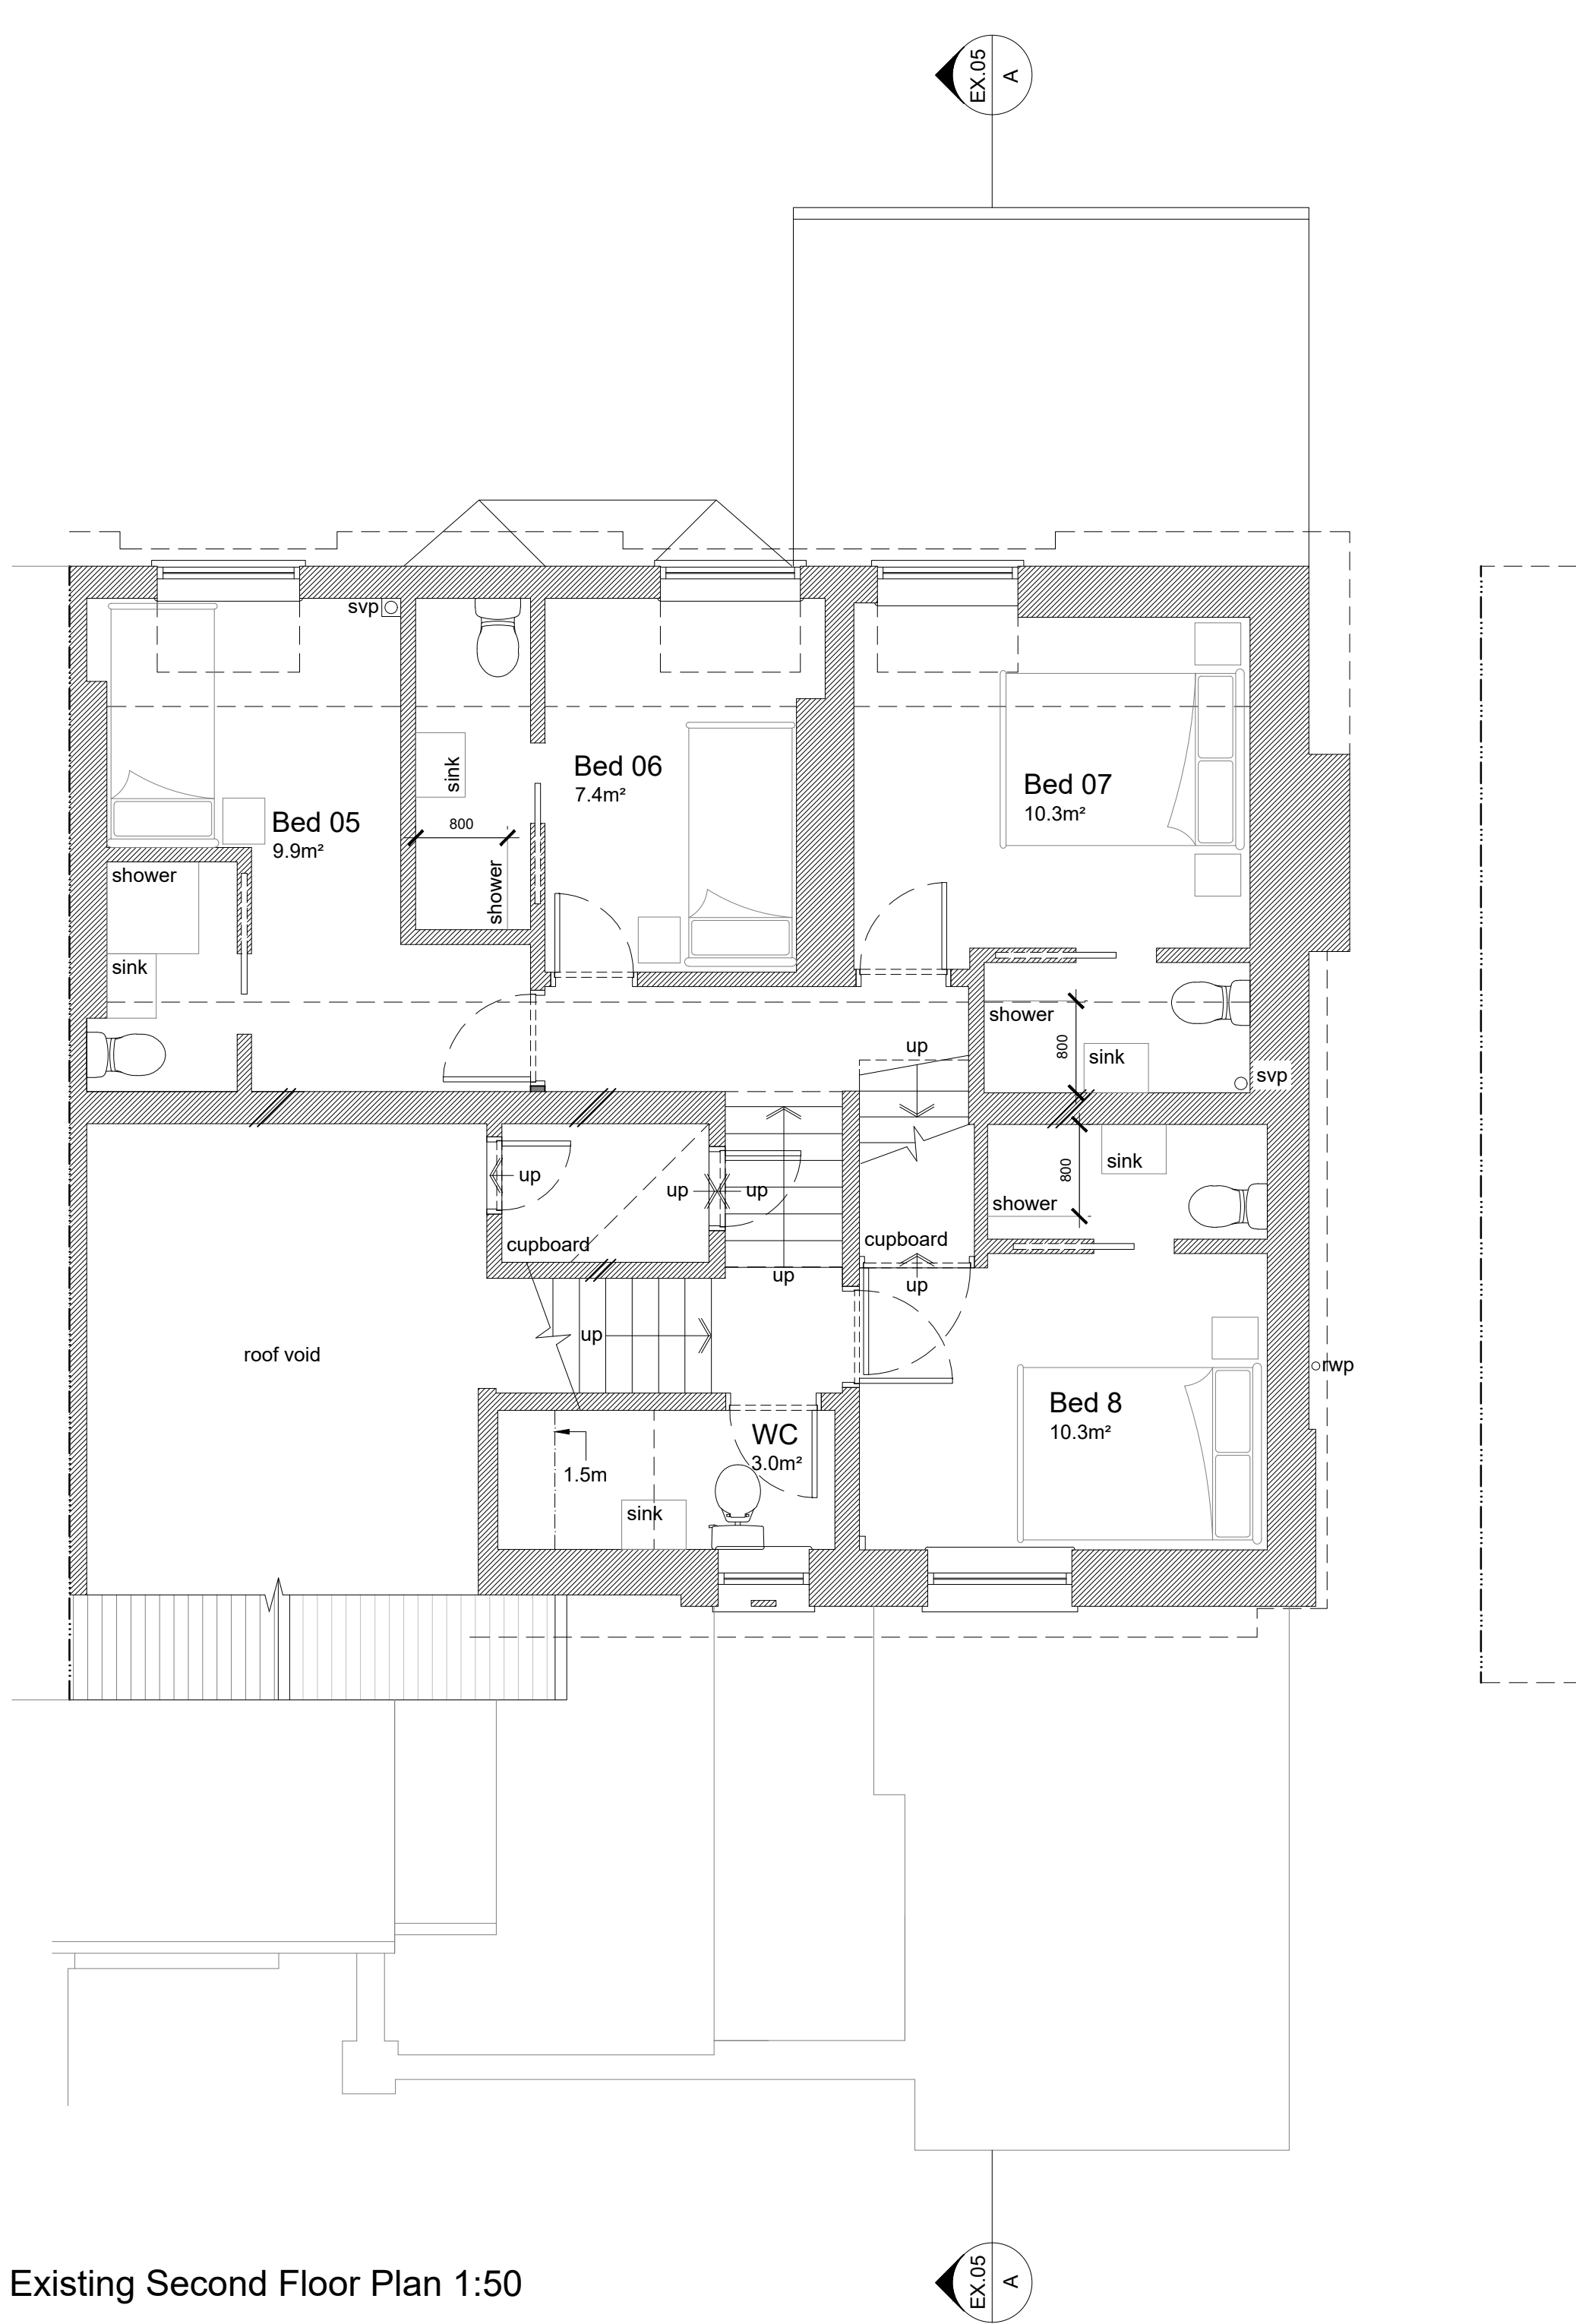

Existing Second Floor Plan 1:50

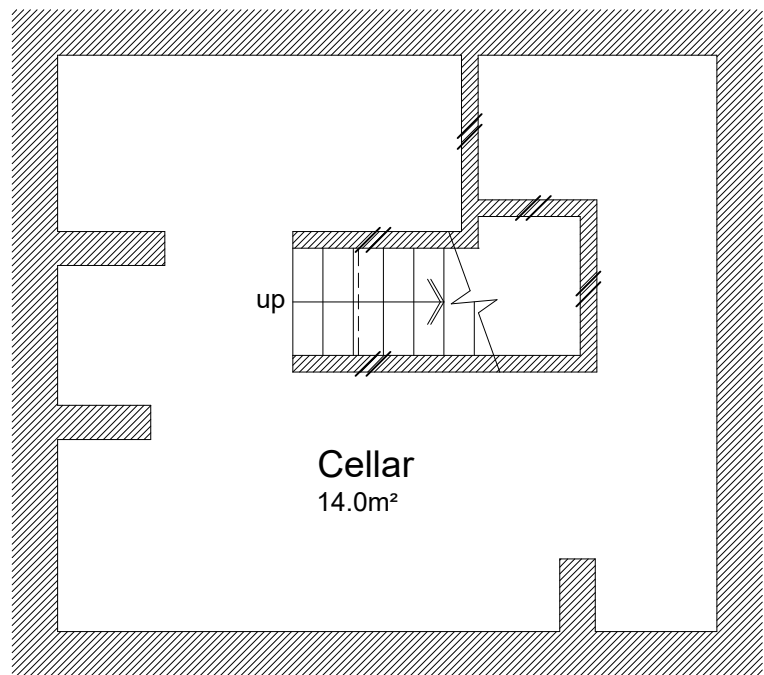

Existing Cellar Plan 1:50

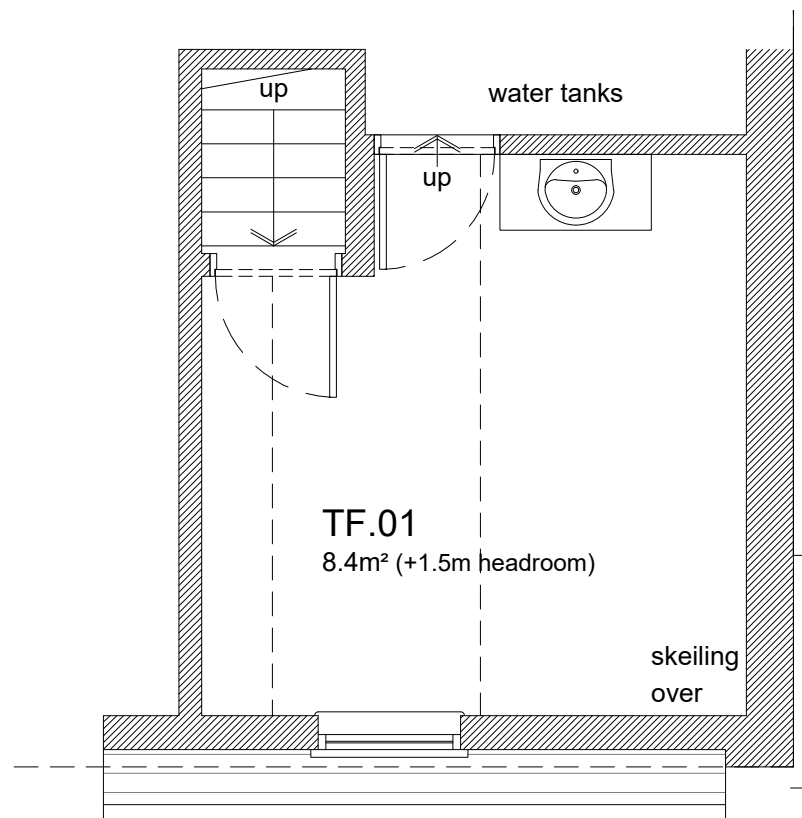

Existing Third Floor Plan 1:50

TIM DEACON.
architect

timdeacon.architect@gmail.com

client Mr & Mrs Suckling
job 6 Selborne Place
Selborne Road
Littlehampton
BN17 5NH

rev. date comment
amendments

dwg # 054.EX.04
dwg title Existing Plans

Do not scale off drawing unless solely for Planning purposes.
Check all dimensions on site before work commences.
All goods materials workmanship to conform with current building regulations BS5 and COP's.
© Copyright Tim Deacon, Architect

scale 1:50 @ A1

date August 2021

RIBA work stage n/a