

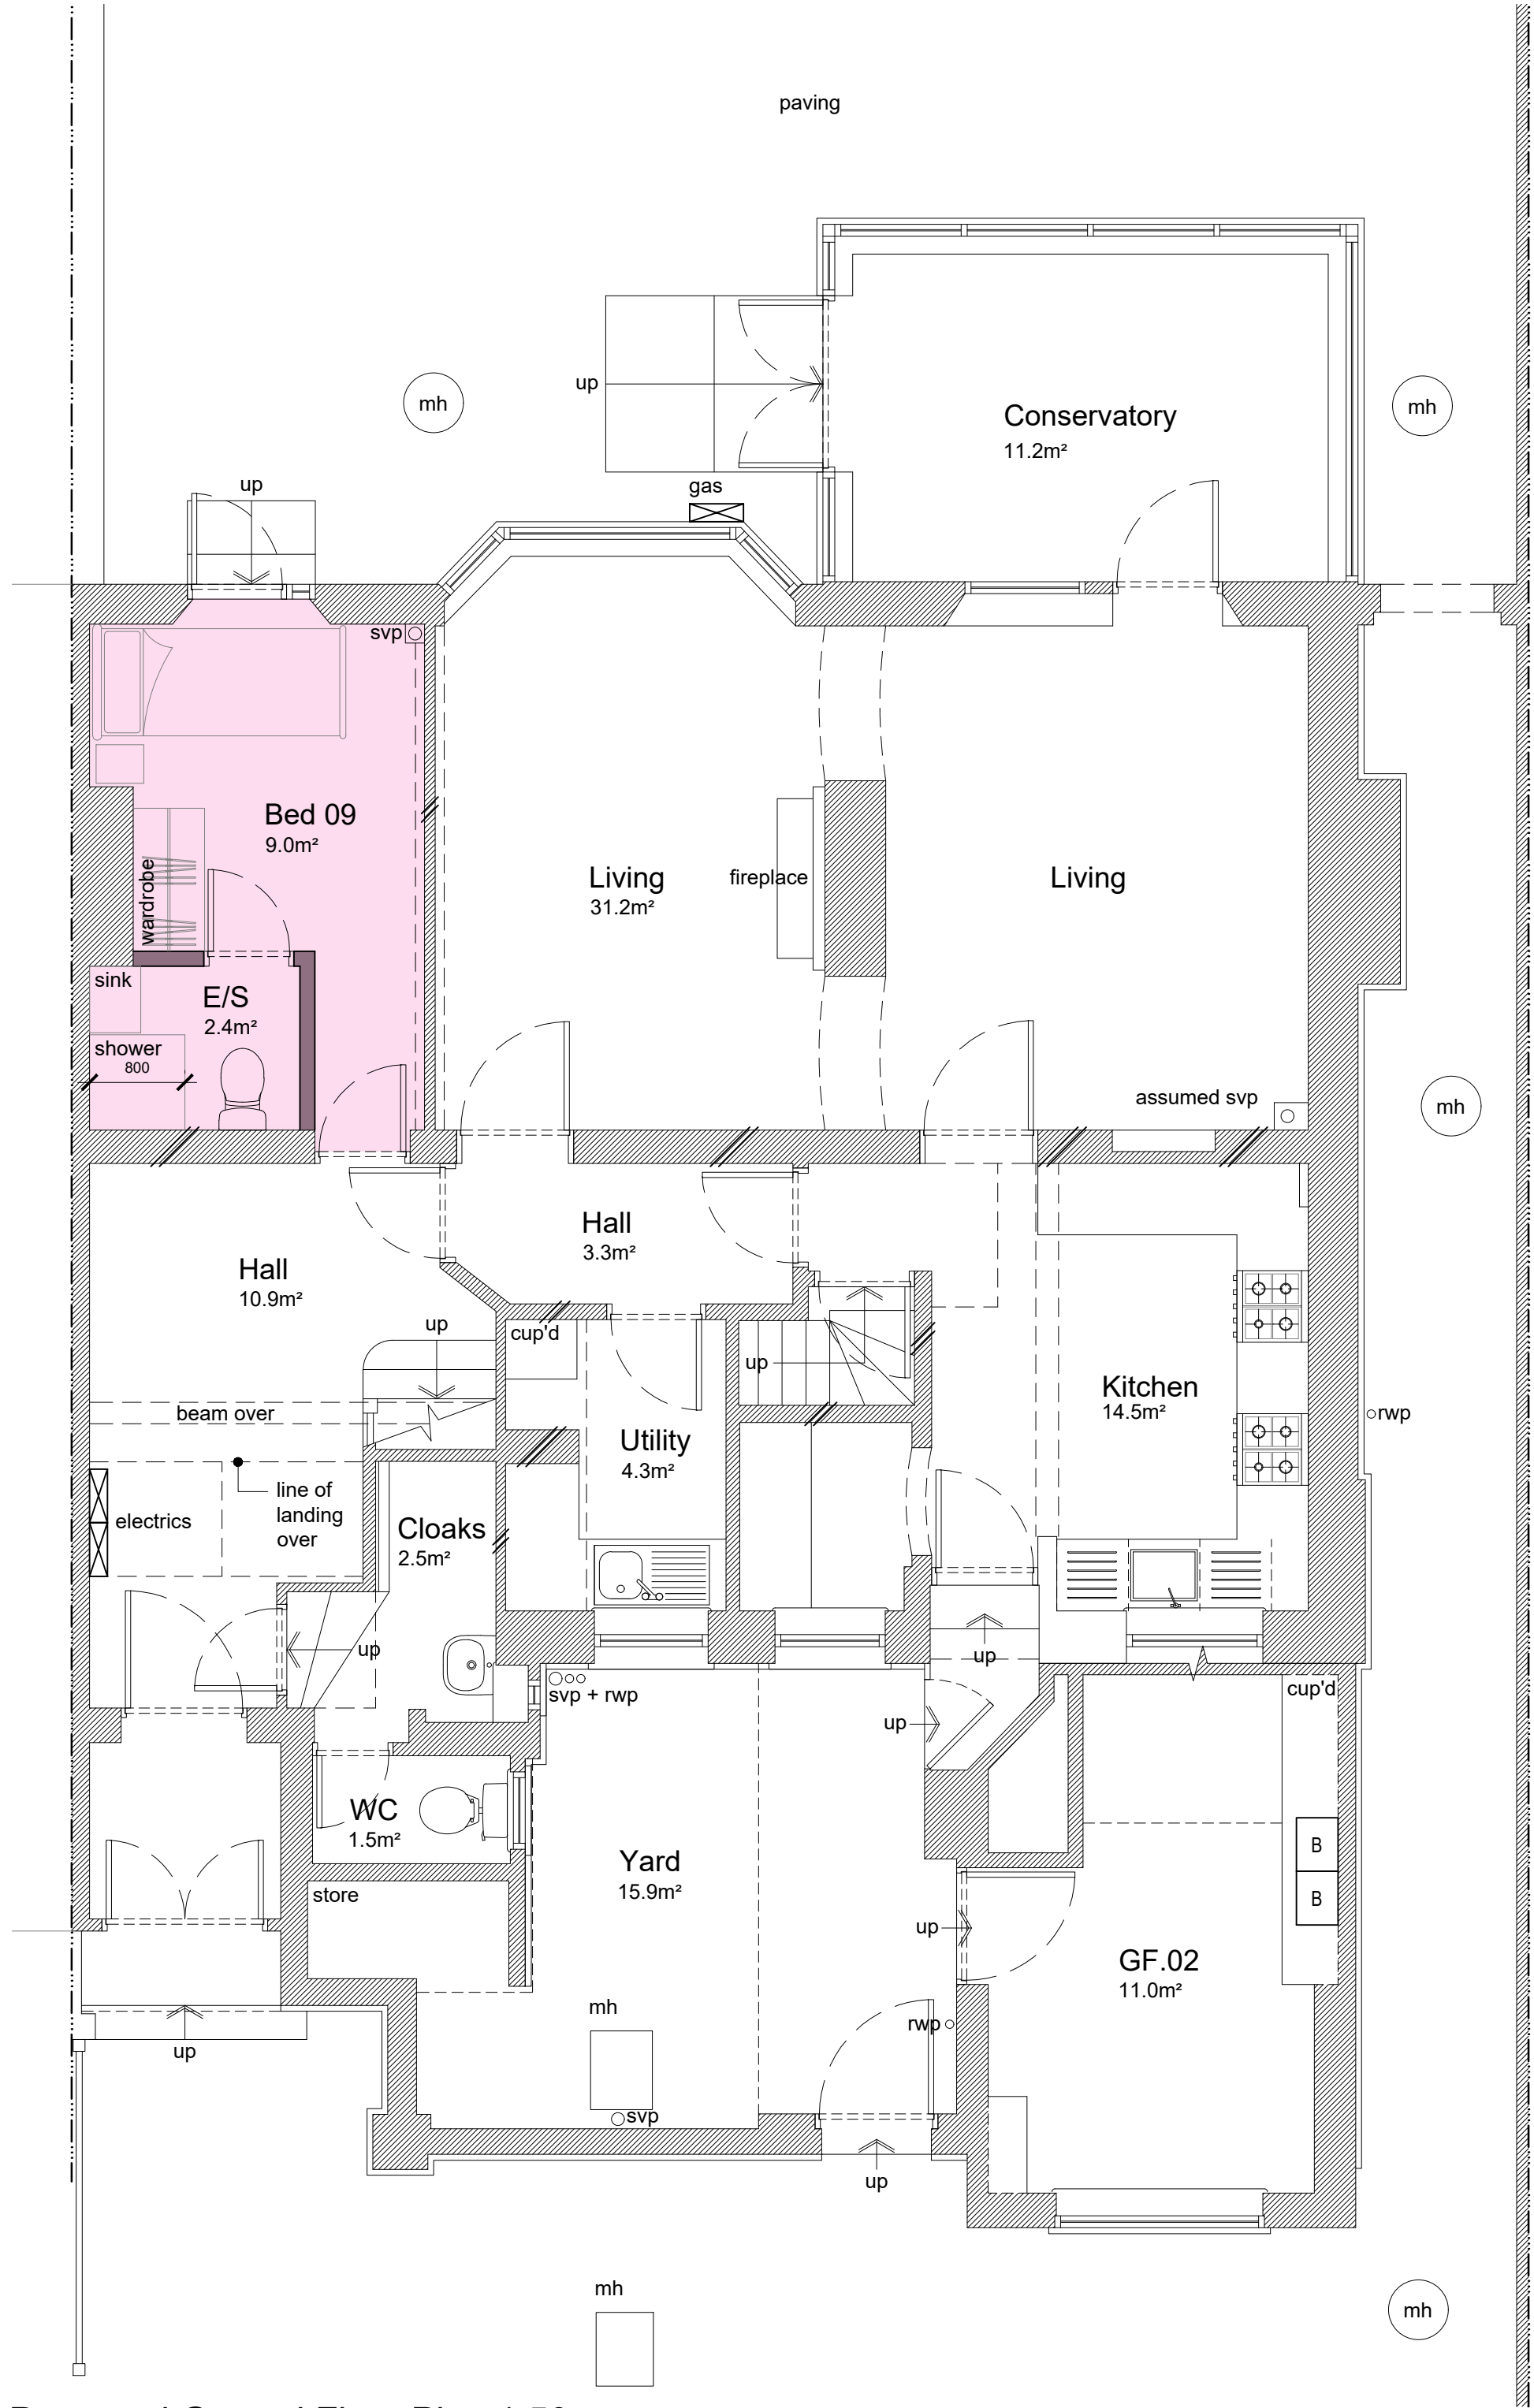


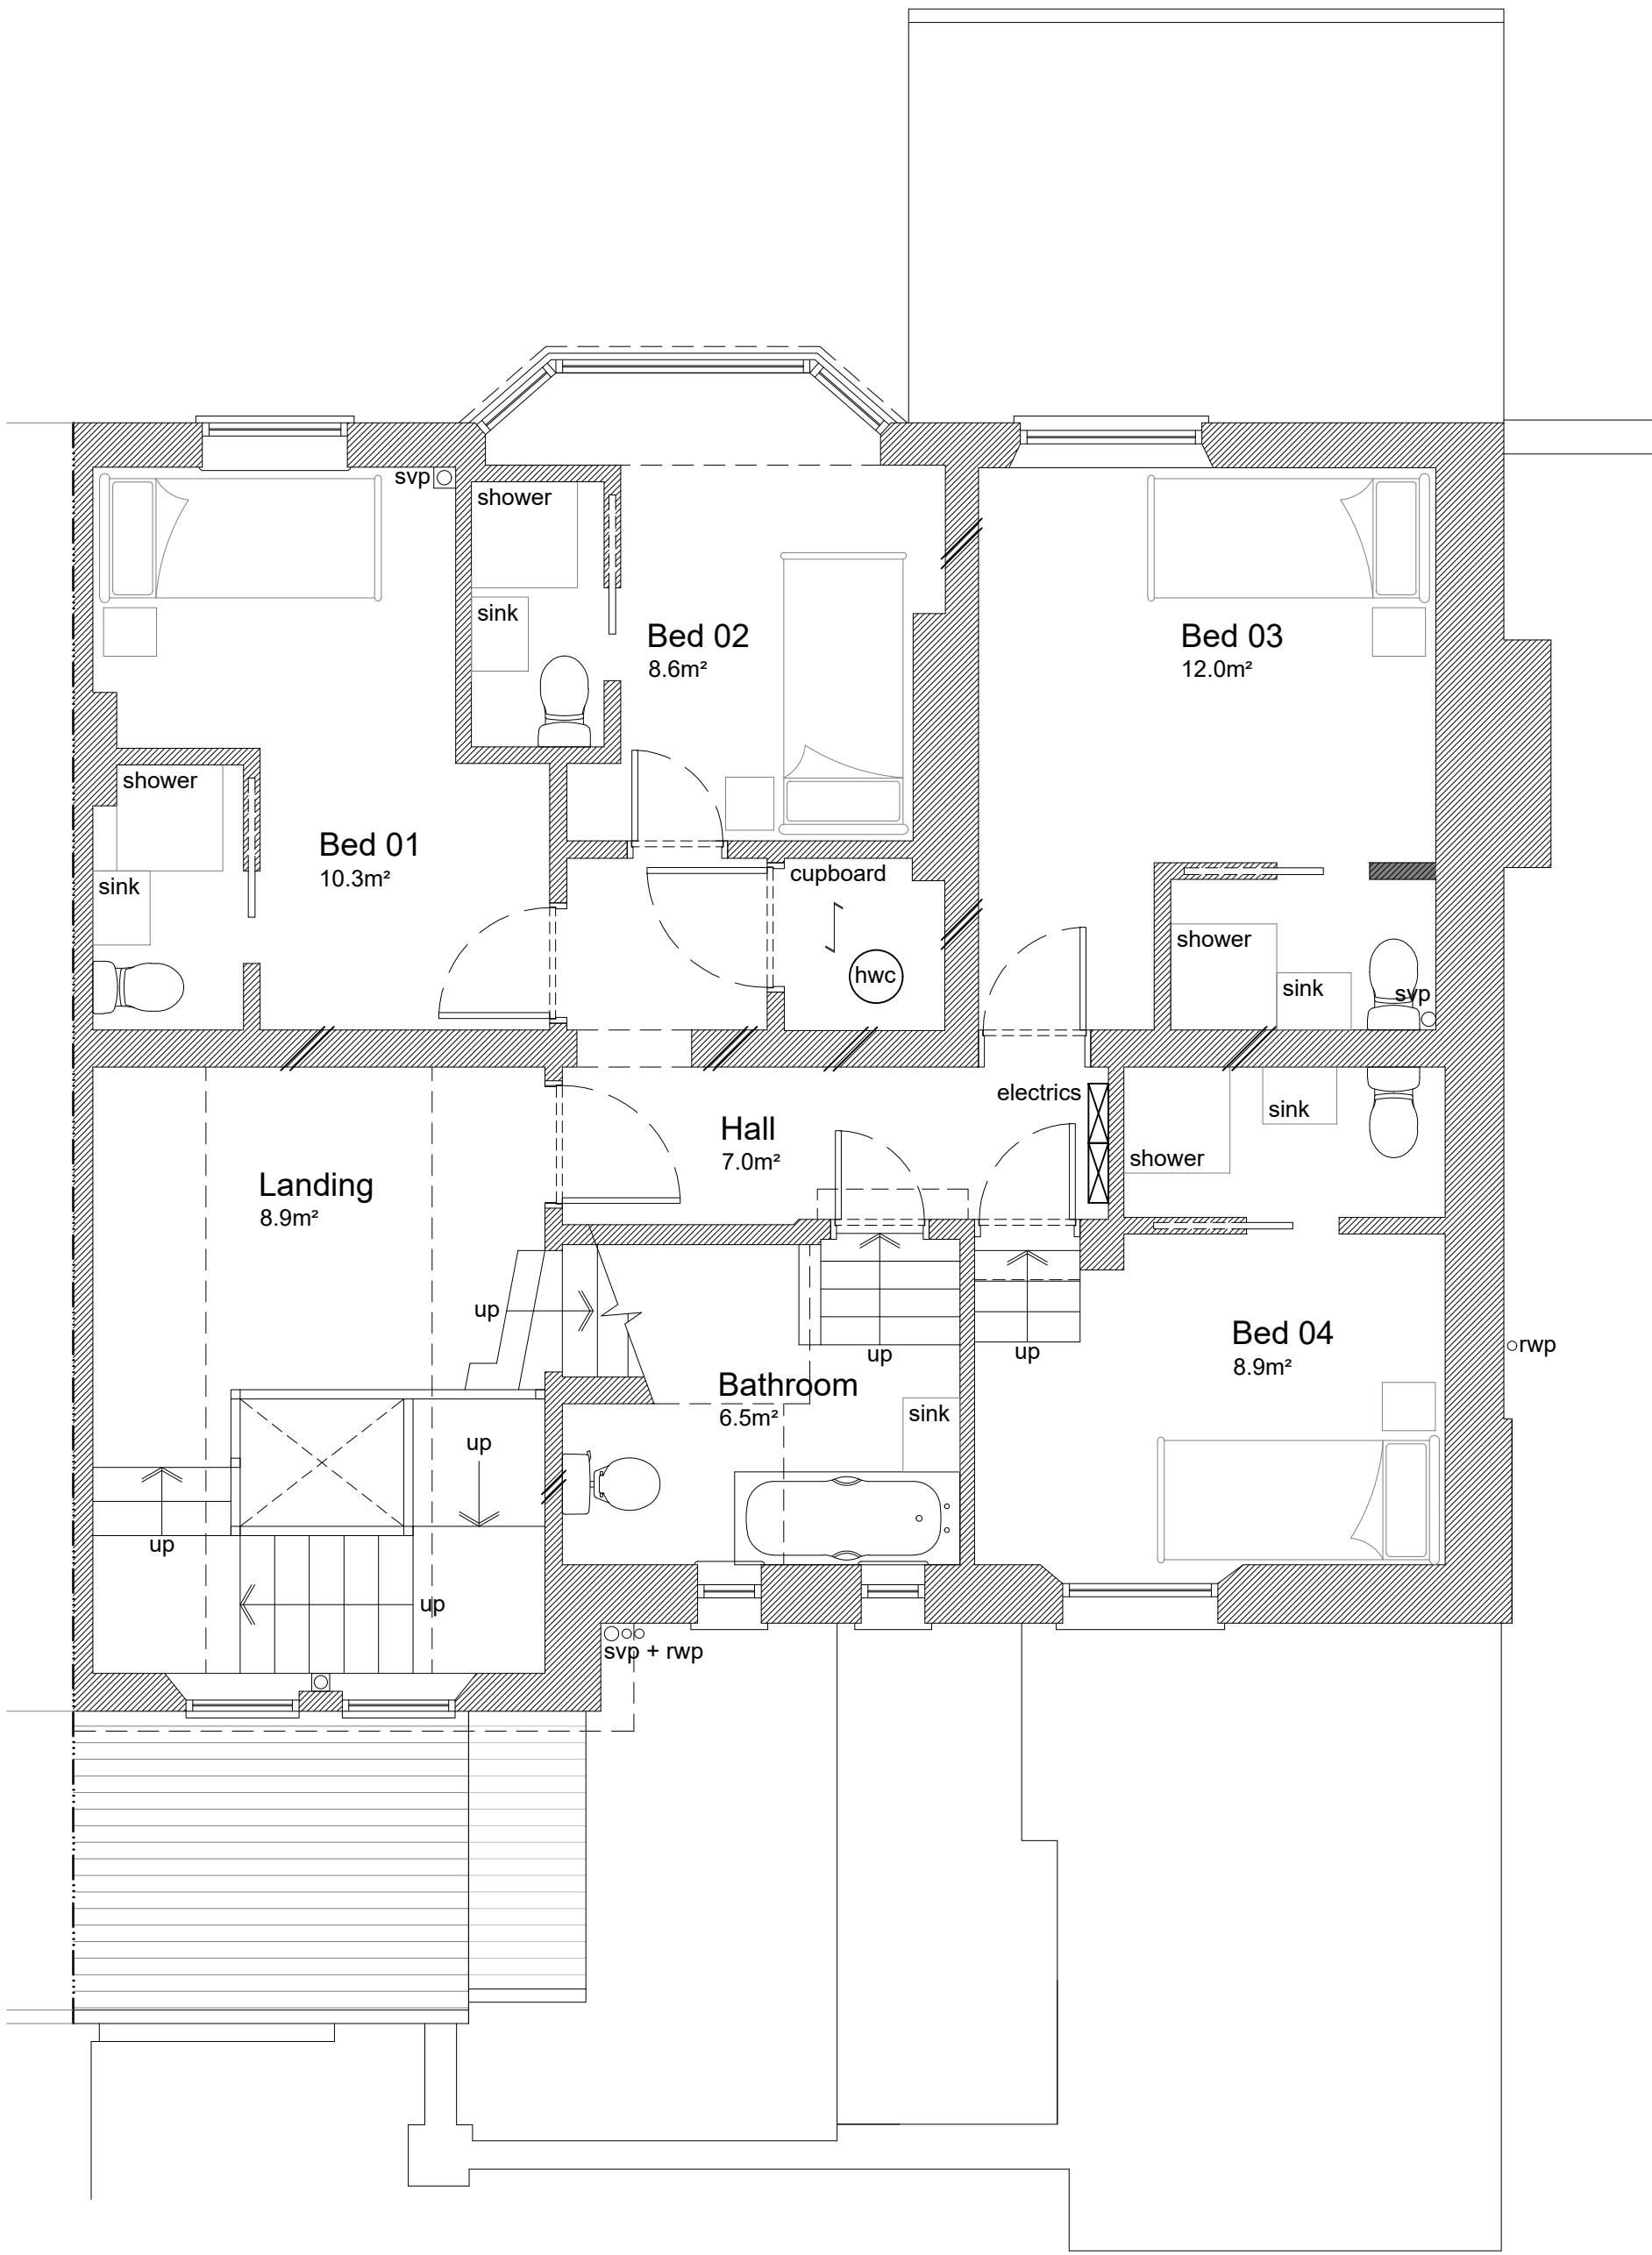


Proposed Ground Floor Plan 1:50

*1no. new bedroom

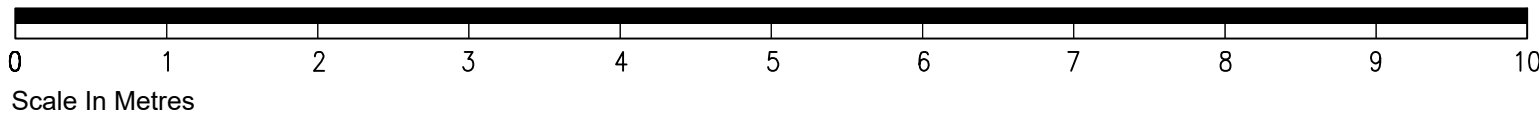

Proposed First Floor Plan 1:50

*no proposed changes

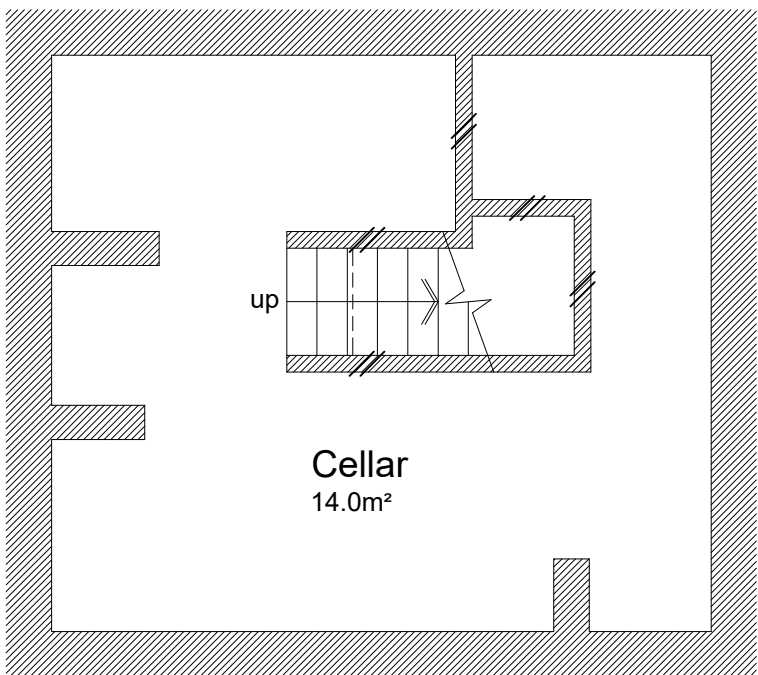


Proposed Cellar Plan 1:50

*no proposed changes



Proposed Second Floor Plan 1:50

*no proposed changes

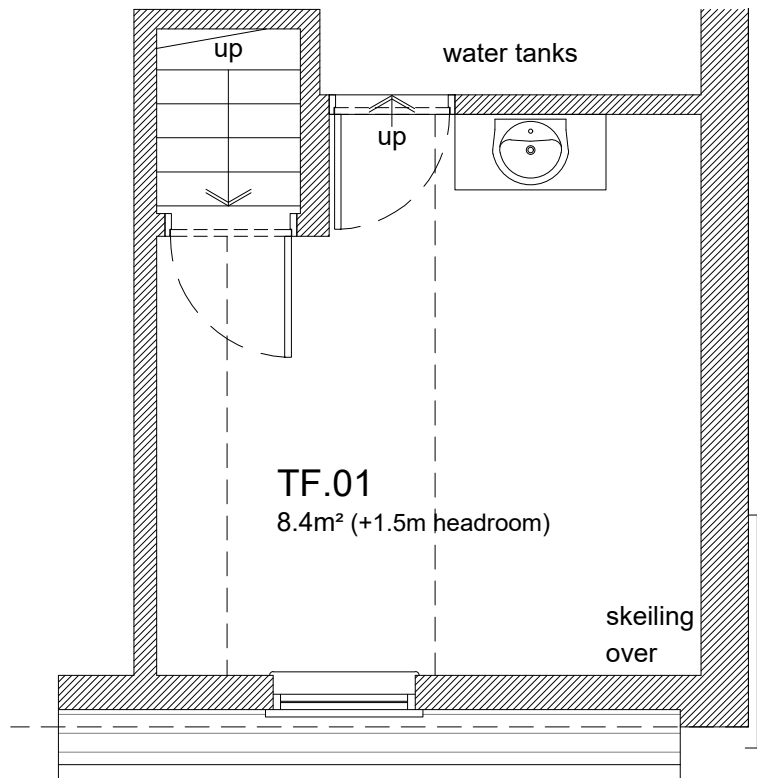

Proposed Third Floor Plan 1:50

*no proposed changes

TIM DEACON.
architect

timdeacon.architect@gmail.com

client Mr & Mrs Suckling
job 6 Selborne Place
Selborne Road
Littlehampton
BN17 5NH

a. 21.09.21 Bedroom furniture revised; all bedrooms are single.
rev. date comment
amendments

dwg # 054.PL.06a
dwg title Proposed Plans

Do not scale off drawing unless solely for Planning purposes.
Check all dimensions on site before work commences.
All goods materials workmanship to conform with current building regulations BS5 and COP's.
© Copyright Tim Deacon, Architect

scale 1:50 @ A1
date August 2021 RIBA work stage D