
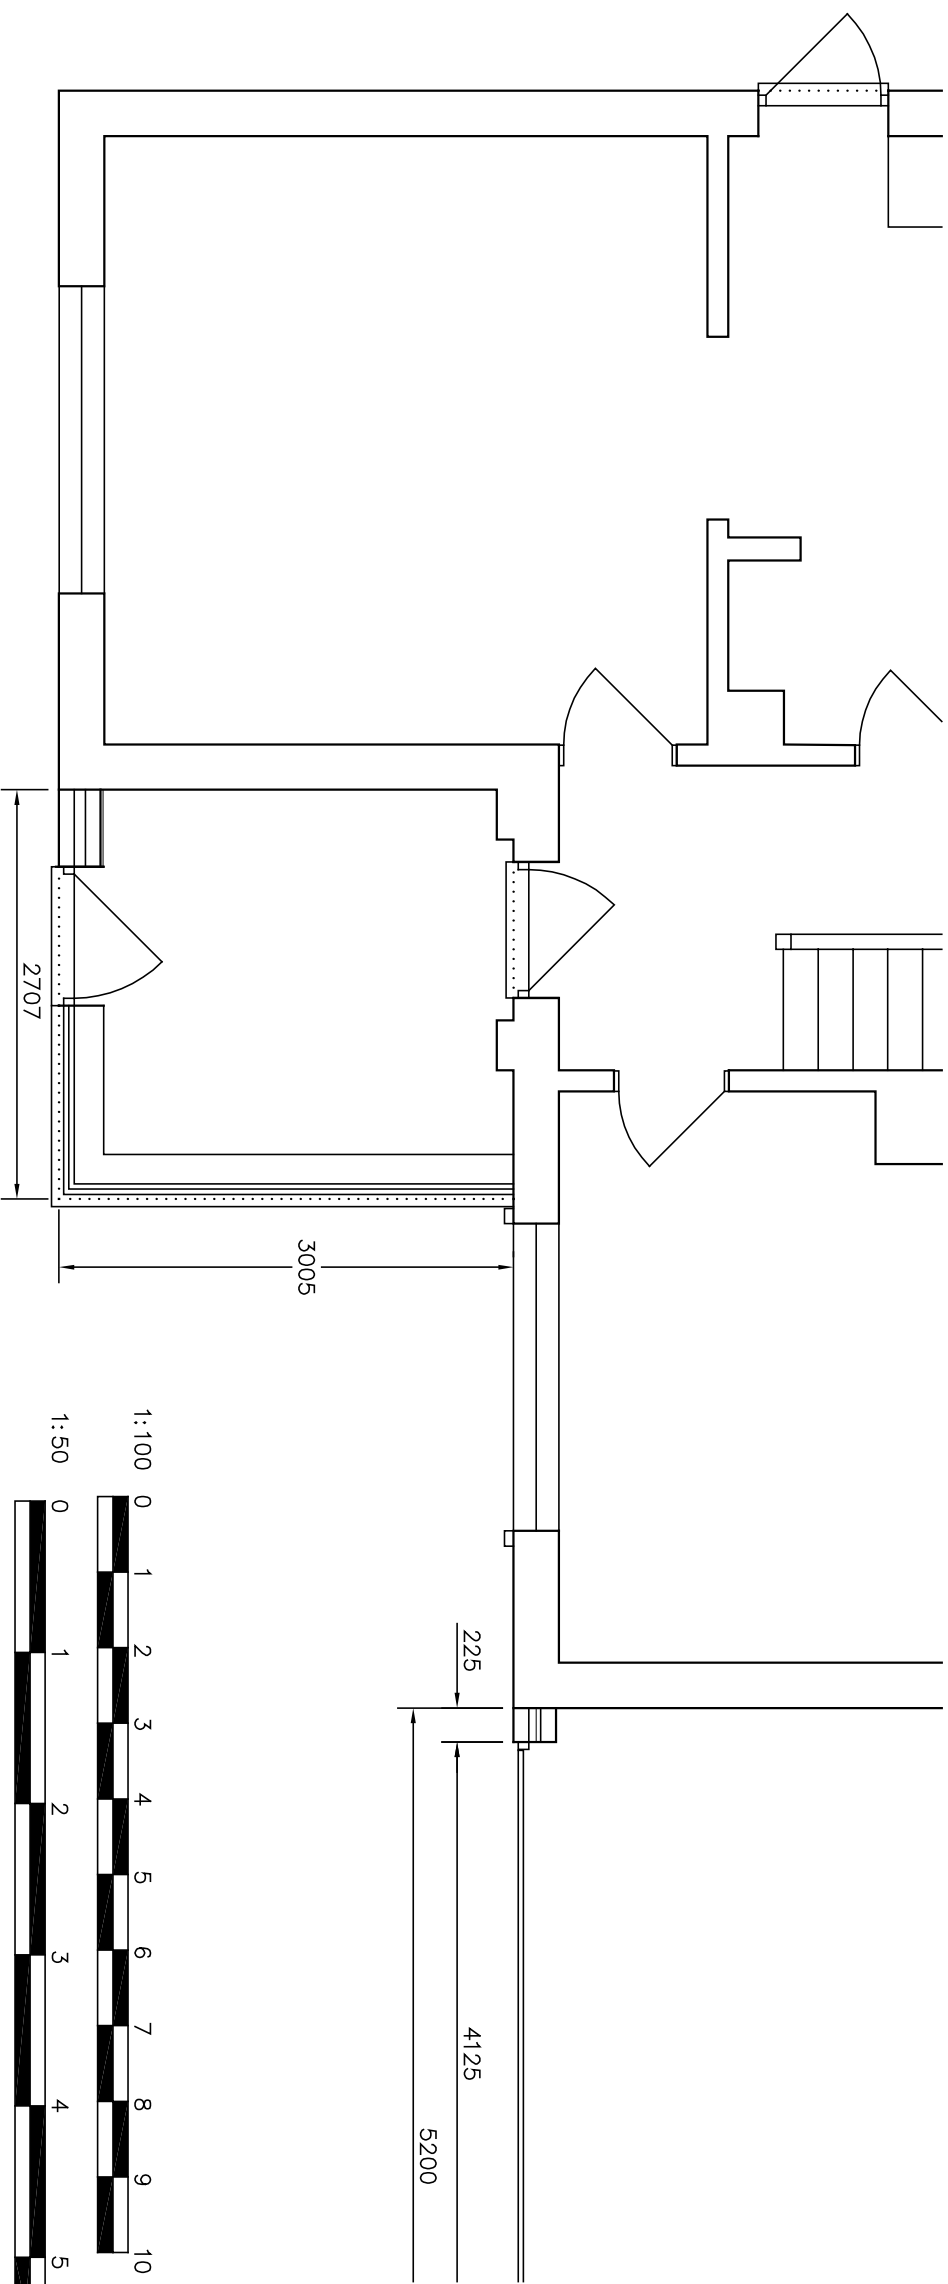
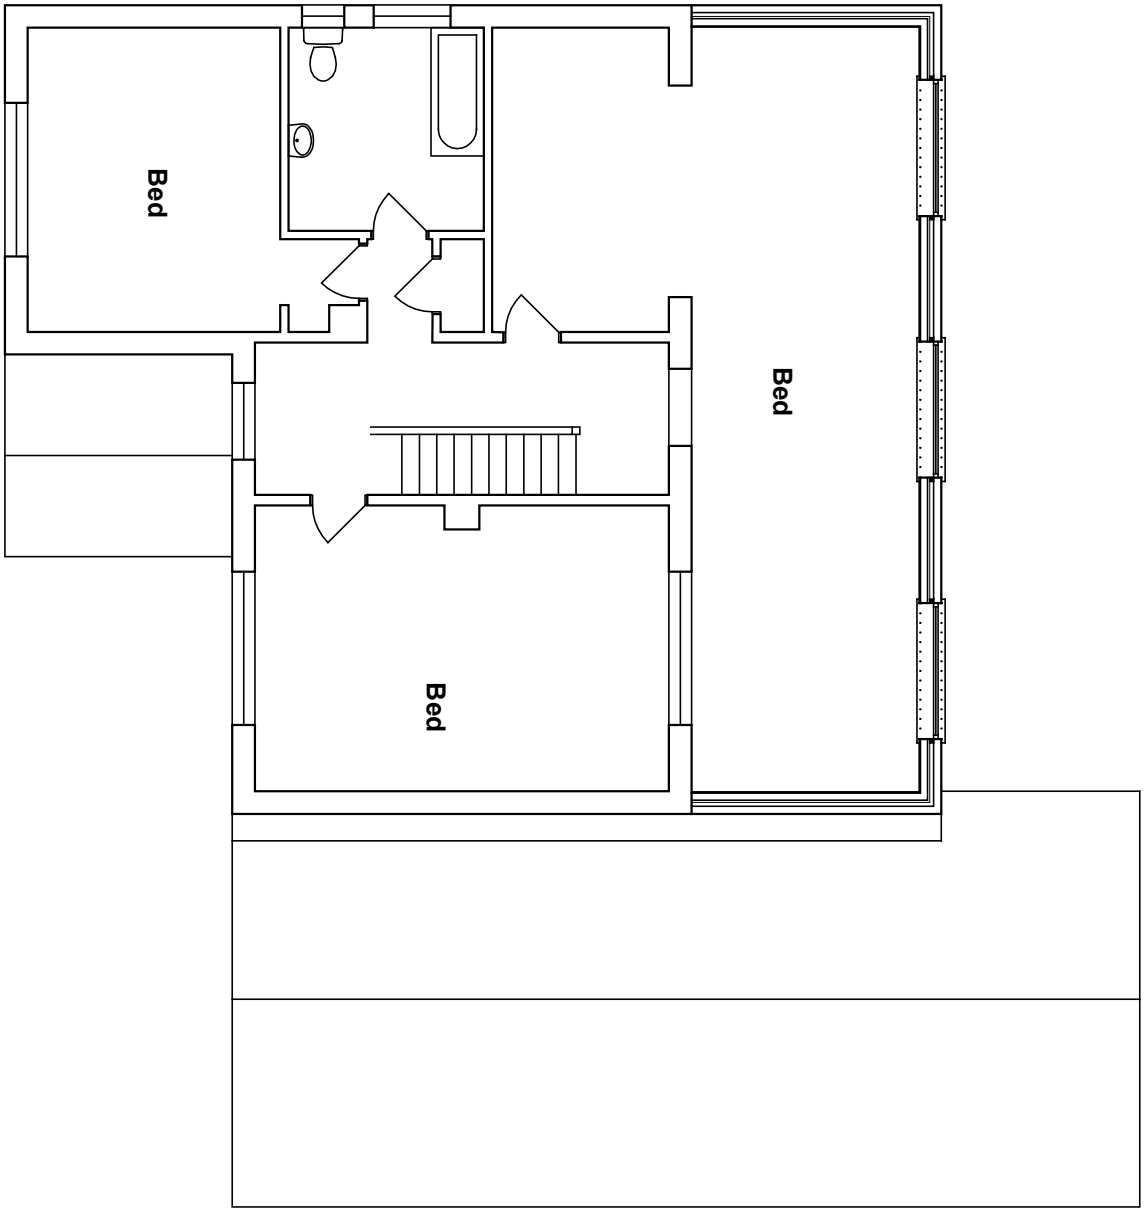


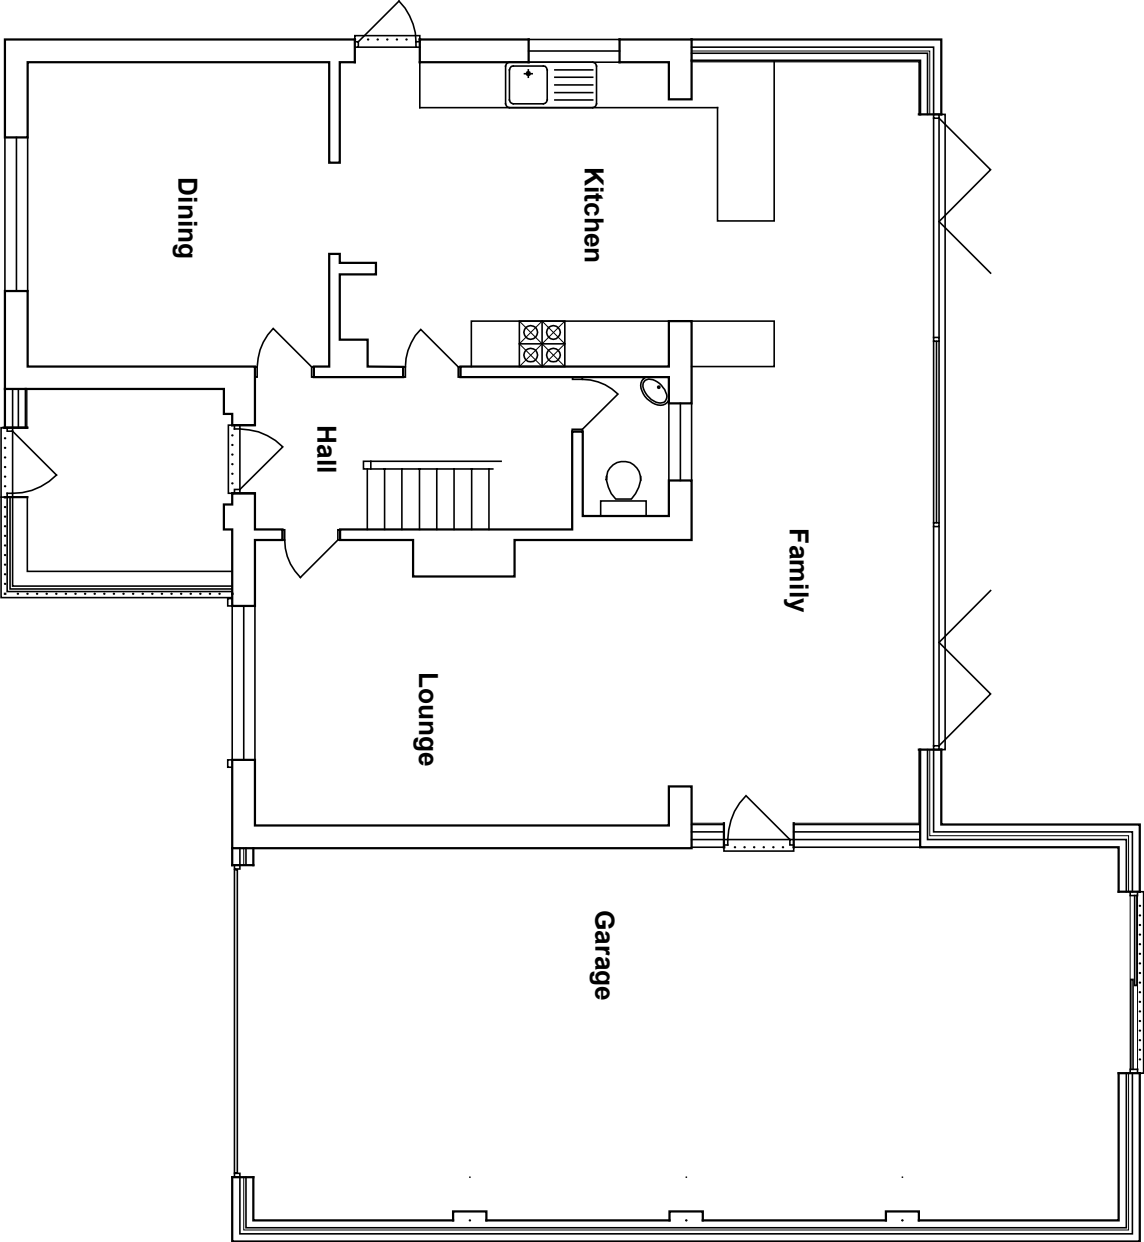

Amendments: –

BRYCESON SHAW ASSOCIATES

Surveyors and Designers

2 Wellesley Court, Fitzalan Road, Littlehampton,
West Sussex BN17 5JW

Tel. 01903 734381 Mobile: 07889 651301

E-mail: brycesonshaw@btinternet.com

Project:

Proposed extension and new garage; 17 Peregrine Road, Littlehampton BN17 6DT

Drawing:

Proposed floor plans

FOR:

Mr. & Mrs. C. Weightman

Drawn:	PKS	Date:	December 2020
Scales:	1:50 1:100	No:	2681/02/07
To scale when printed on A3			