


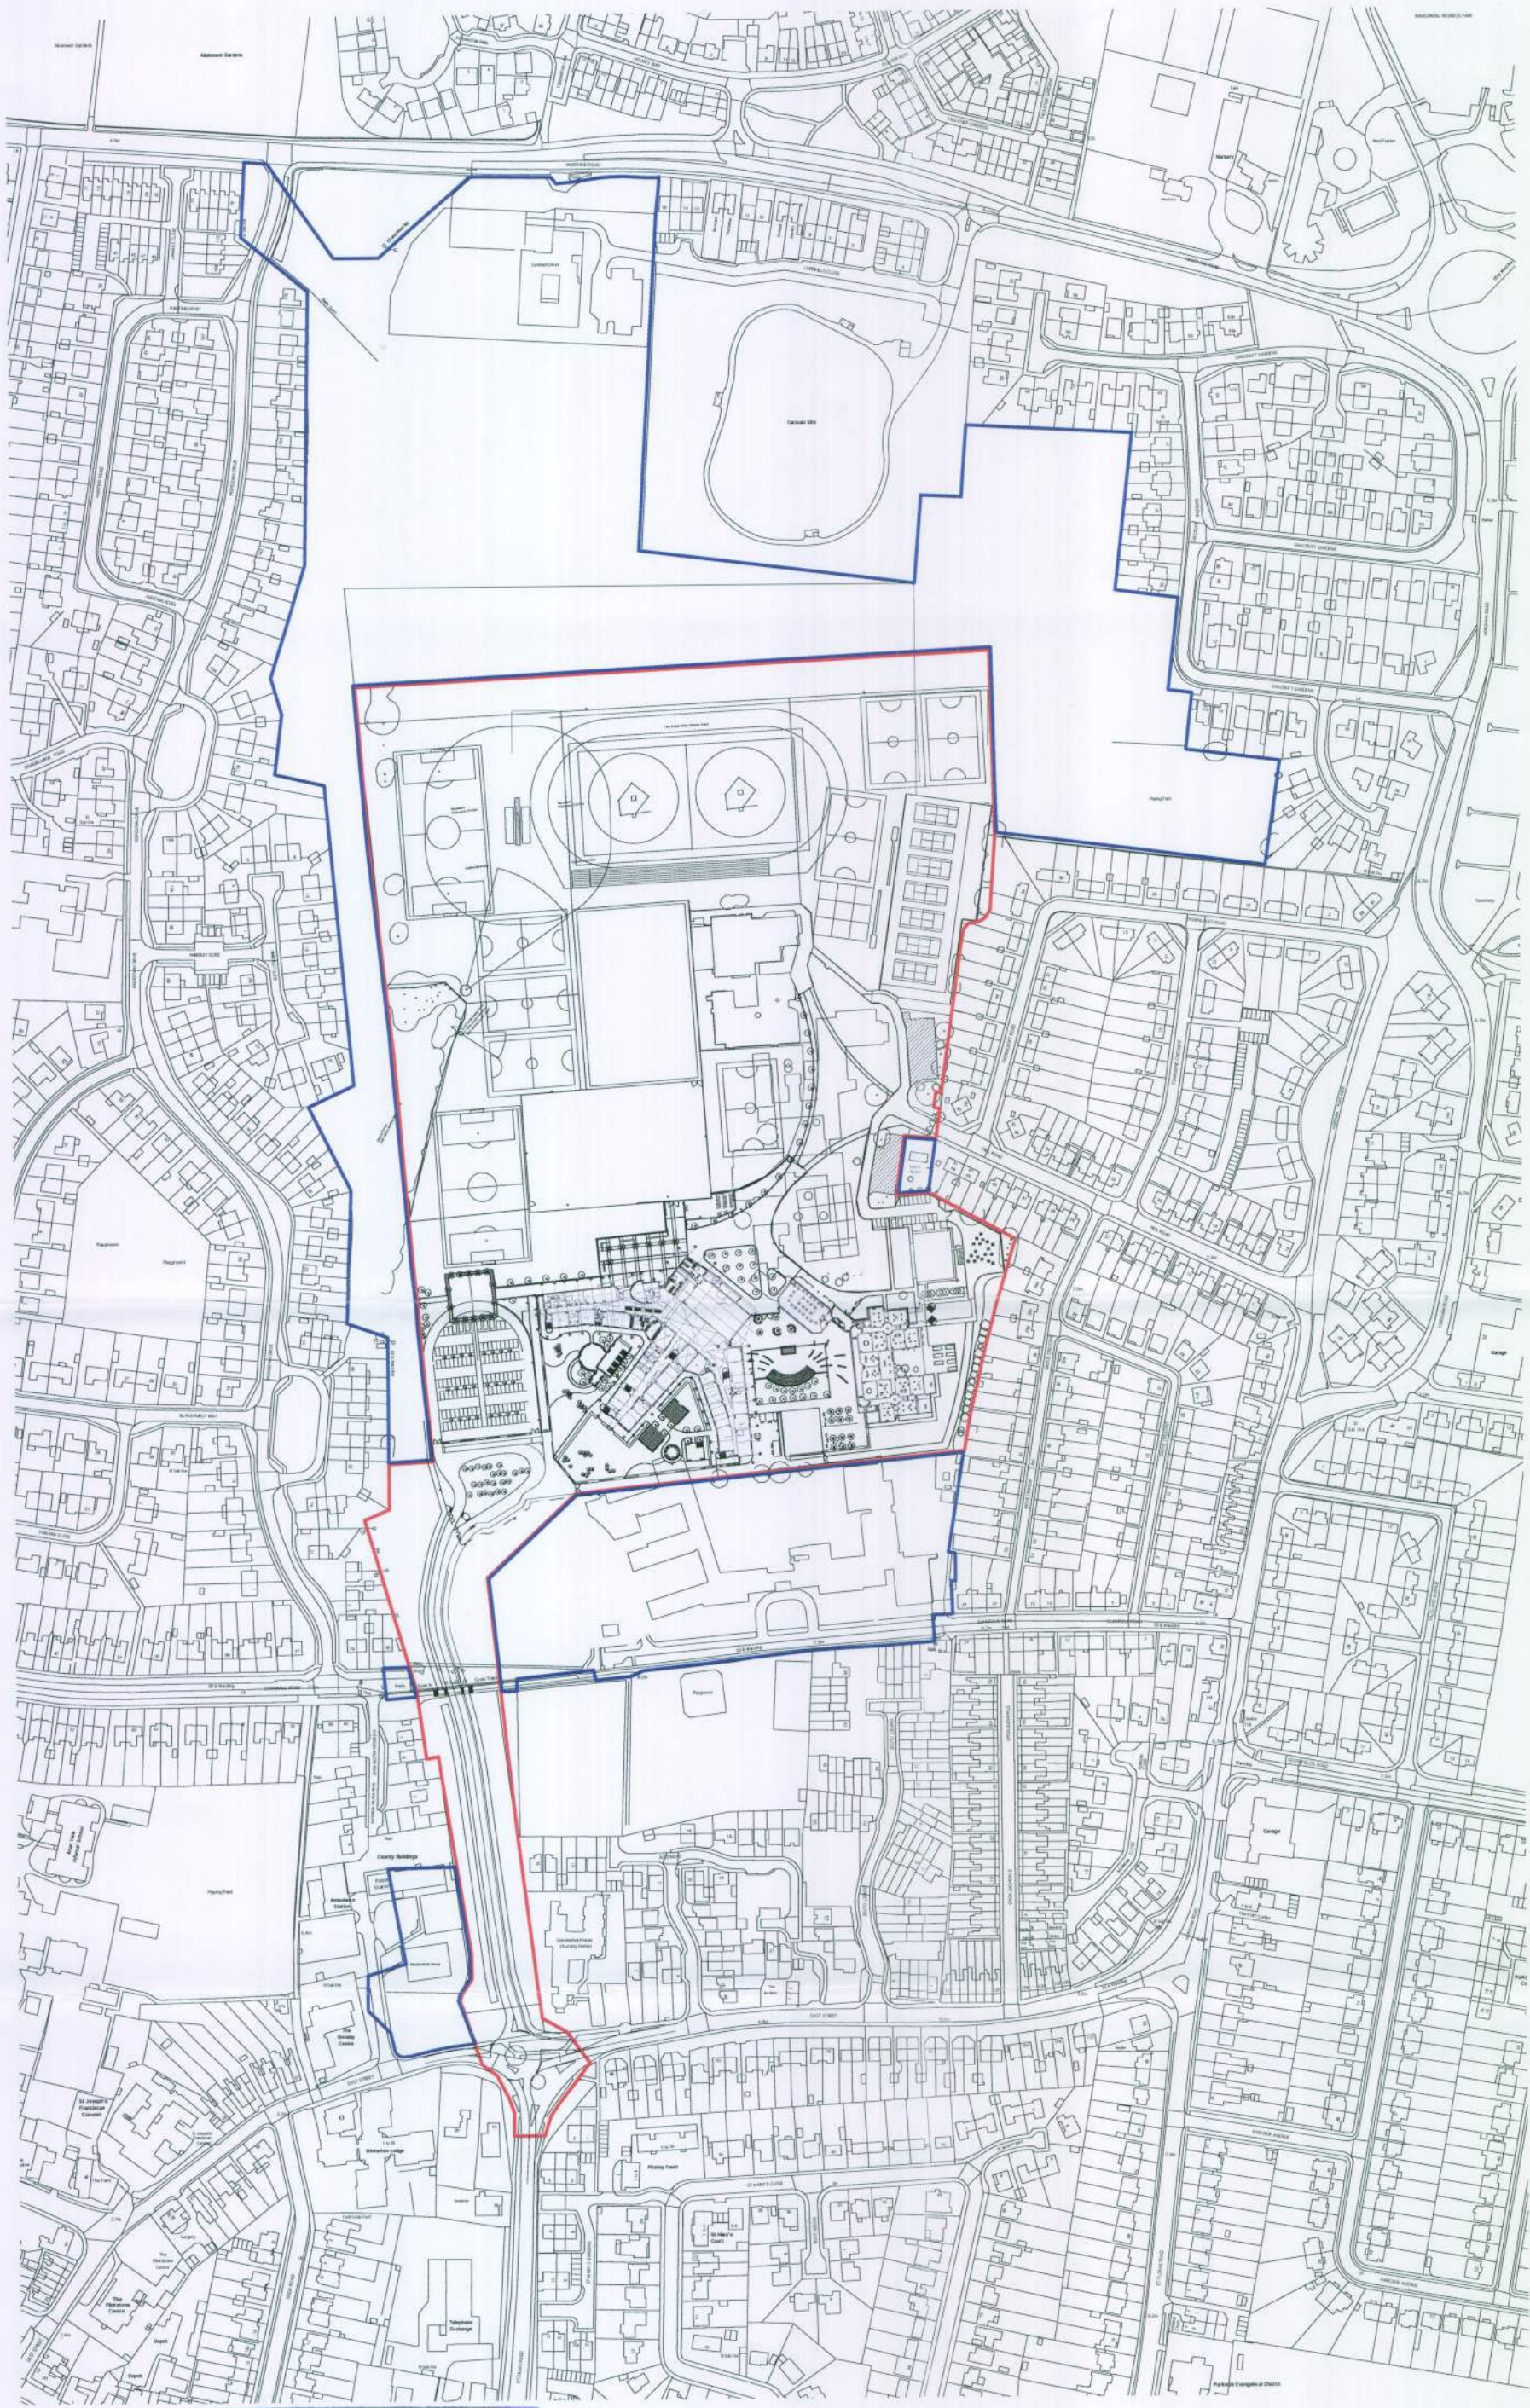

do not scale - © architecture plb

revisions

A 23.07.10 Draft Planning Issue
B 26.07.10 Planning Issue, Adjacent land in same ownership boundary added
C 03.08.10 Revised application site boundary

key

Site Boundary
Adjacent land in same ownership

notes

project
The Littlehampton Academy

drawing
Site Plan

scale of A3
1:1250

date
20/07/2010

status
FOR PLANNING

drawn by
MH

checked by
MH

approved by
MH

job ref. type, version, revision
2133_GAD_400002_C

St Thomas Street
Littlehampton
Sussex BN15 2JG
T: +44 (0) 1902 842000
F: +44 (0) 1902 842002

St Giles Salford Street
Littlehampton
T: +44 (0) 1902 0520
F: +44 (0) 1902 0520
E: mail@architecturplb.com
W: www.architecturplb.com

W.S.C.C.
06 AUG 2010
COUNTY DEVELOPMENT