


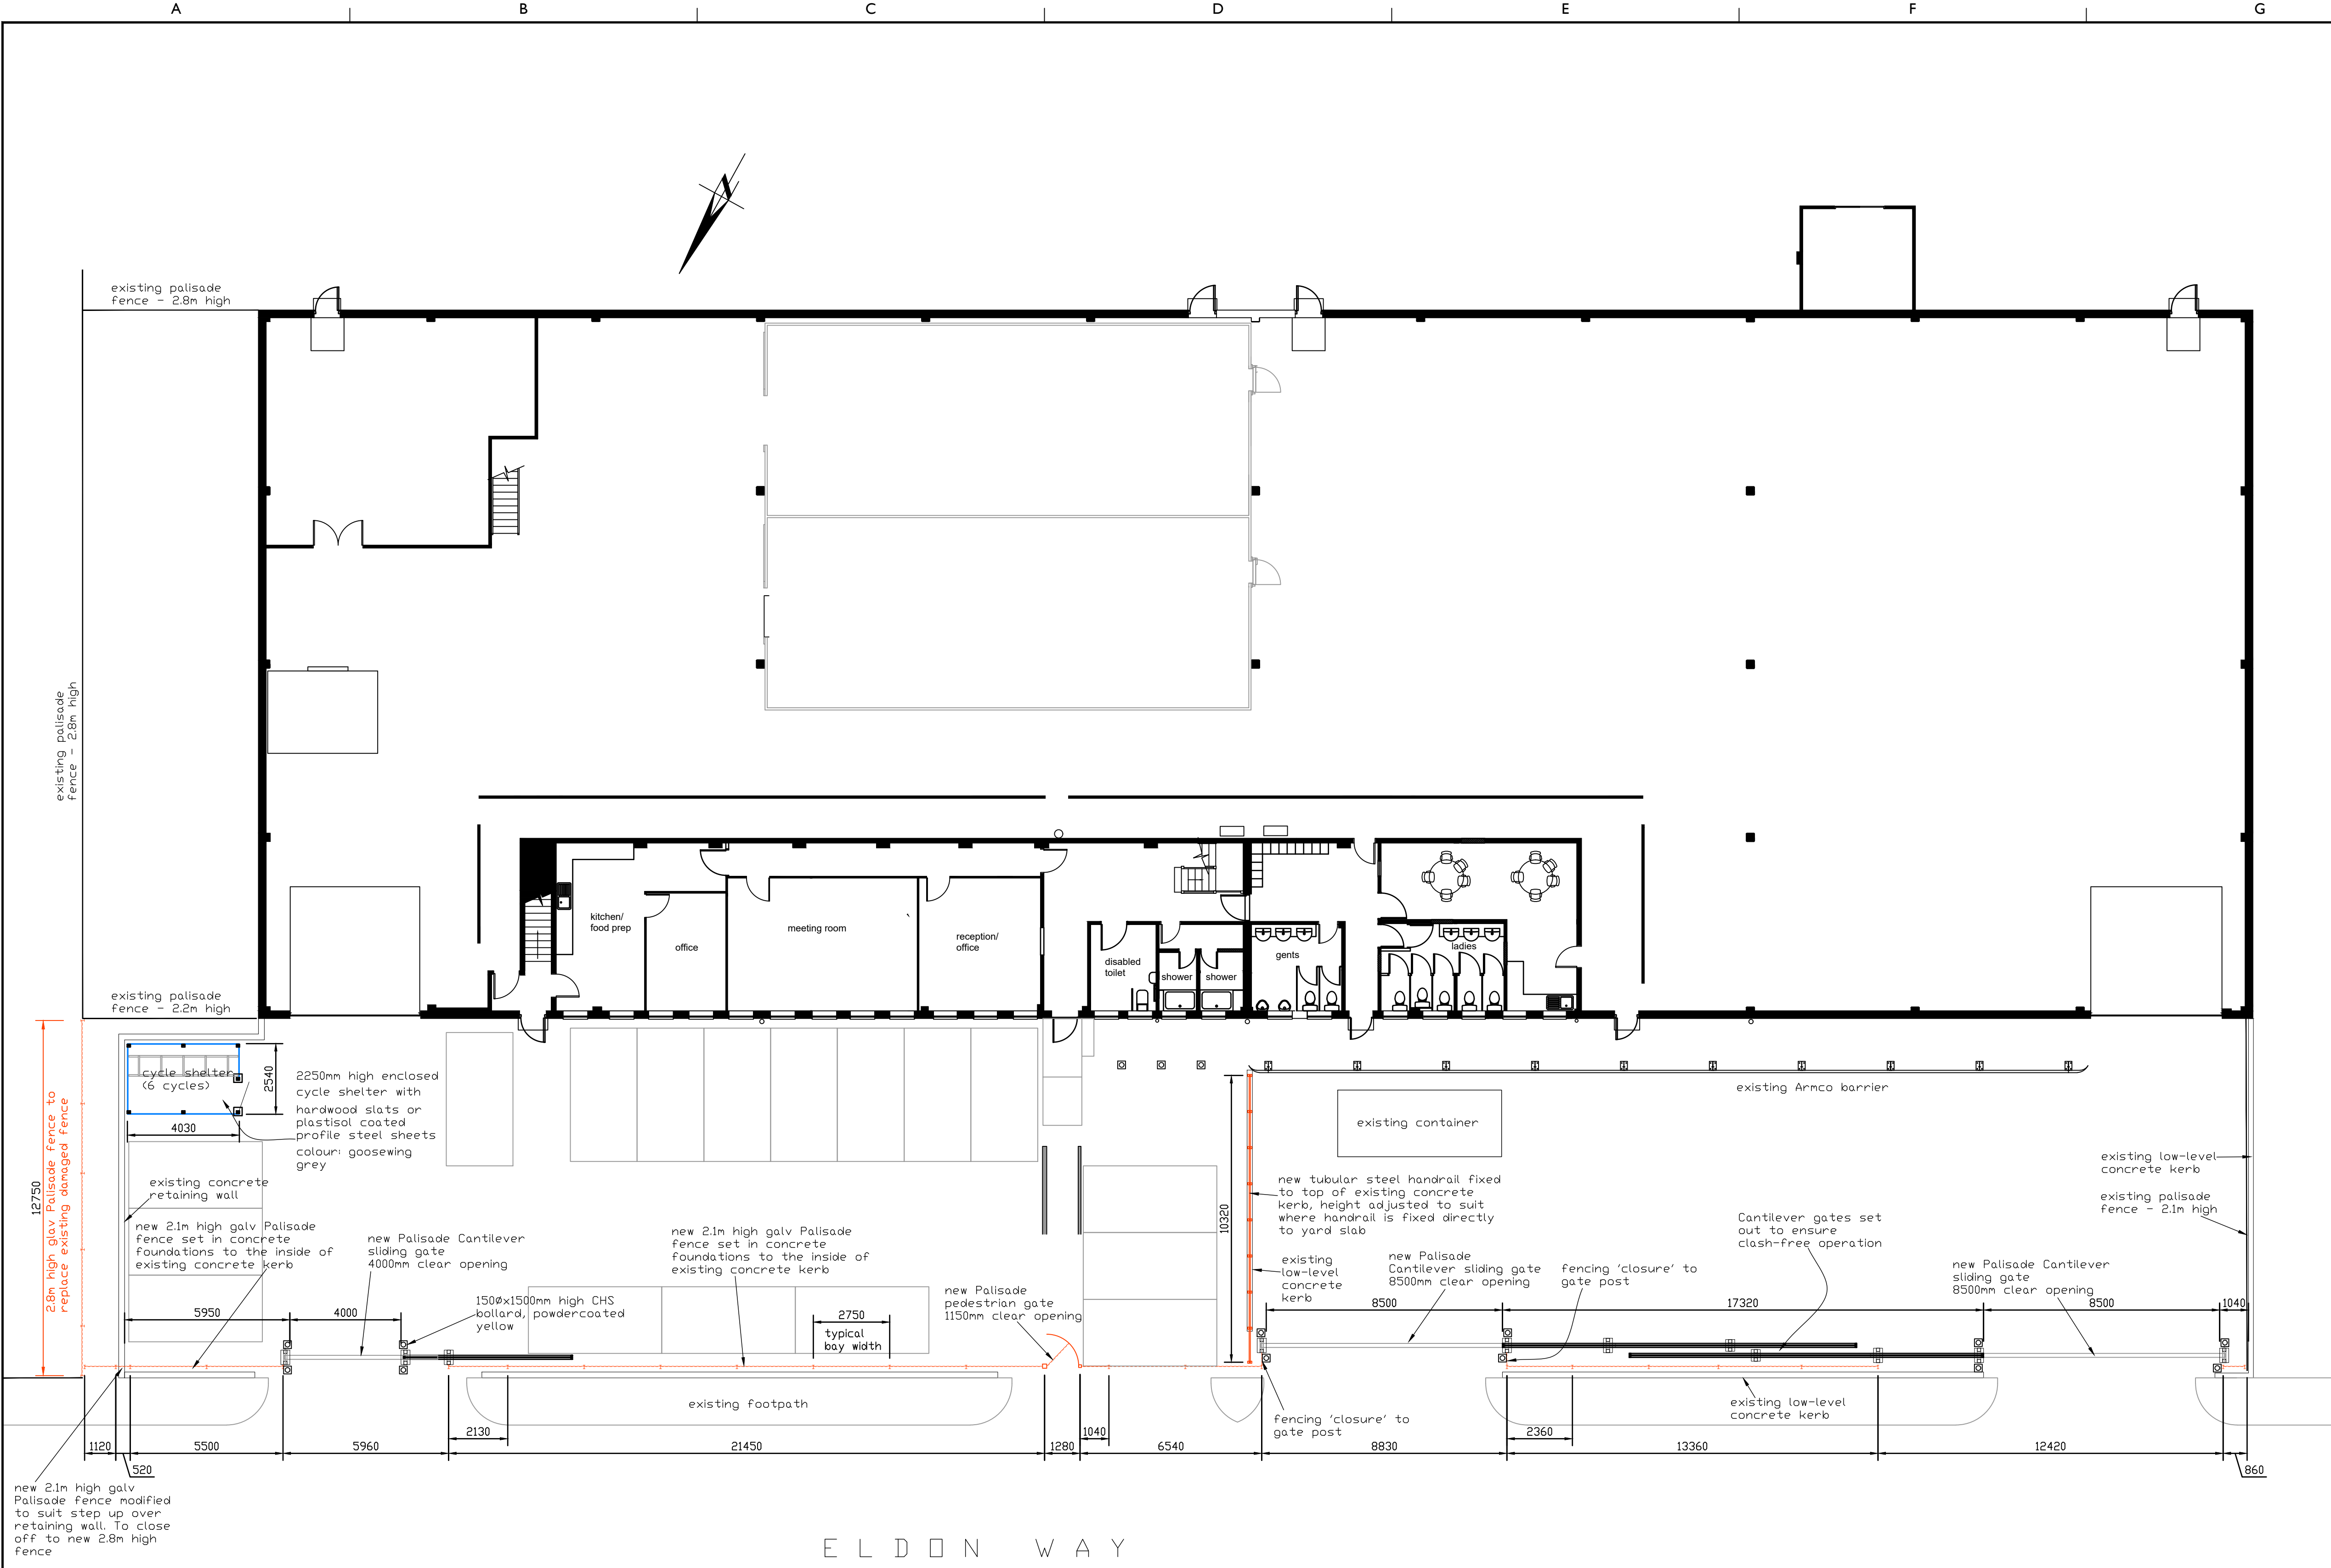

ELDON WAY

AI

BUILDING & CIVILS

DRG No.

3910_D1003

3

THIS DESIGN IS THE PROPERTY OF L.E.S. AND IS NOT TO BE COMMUNICATED TO ANY THIRD PARTY NOR USED FOR ANY PURPOSE OTHER THAN THAT FOR WHICH IT WAS SUPPLIED.

- NOTES:
- TO BE READ IN CONJUNCTION WITH ALL ASSOCIATED DRAWINGS

PLANNING

3	INCREASED GATE WIDTH	DOCUMENT ID. 3910_296622	WH	WH	07-07-17
2	UPDATED IN LINE WITH CLIENT REQUIREMENTS	DOCUMENT ID. 3910_296375	WH	WH	03-07-17
1	INITIAL ISSUE	DOCUMENT ID. 3910_295211	WH	WH	30-06-17
Issue	Revision / Document ID	Sig.	Date		

PROPOSED SITE PLAN

Client	BASF AGRICULTURAL SPECIALITIES			
Location	ELDON WAY, LITTLEHAMPTON	Scale	1:125	
Project	SECURITY FENCING INSTALLATION	Date	30-06-17	
		Drawn	WH	

AI

BUILDING & CIVILS

DRG No.

3910_D1003

3

THIS IS A CAD DRAWING DO NOT ALTER

lorien engineering solutions

A Division of GP Strategies Ltd.
Millennium Court, First Avenue,
Burton-on-Trent, Staffordshire. DE14 2WH.
Tel: 01283 485100 Fax: 01283 485101
e-mail: lorienengineering@gpstrategies.com
www.lorienengineering.com
consult • design • manage • construct