



NORTH ELEVATION

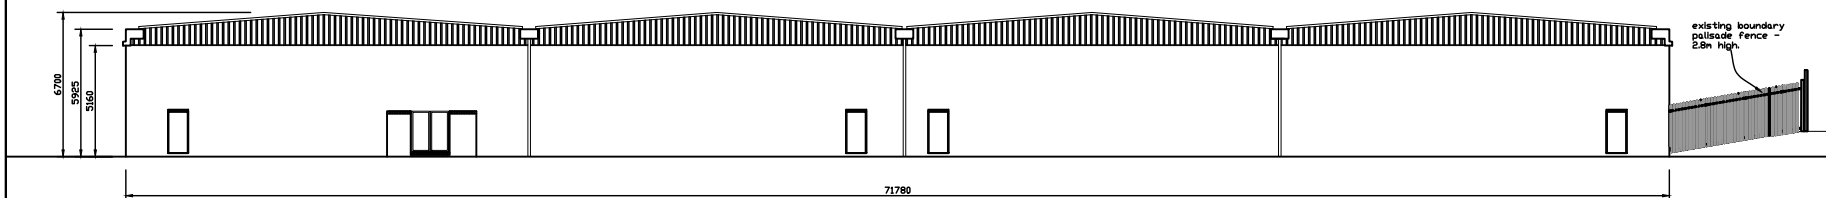

EAST ELEVATION



SOUTH ELEVATION

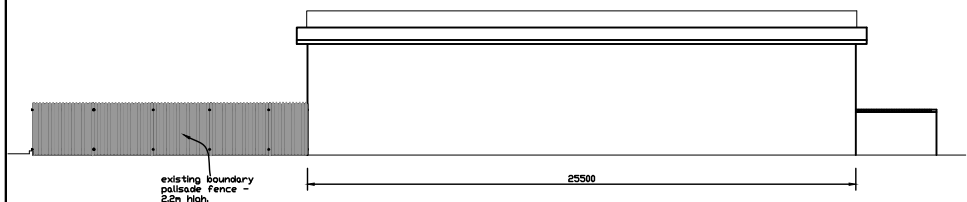

EAST ELEVATION

A I		BUILDING & CIVILS	
DRG No.		3910_D1002	1
THIS DESIGN IS THE PROPERTY OF L.E.S. AND IS NOT TO BE COMMUNICATED TO ANY THIRD PARTY NOR USED FOR ANY PURPOSE OTHER THAN THAT FOR WHICH IT WAS SUPPLIED.			
NOTES: 1. TO BE READ IN CONJUNCTION WITH ALL ASSOCIATED DRAWINGS			
PLANNING			
1	INITIAL ISSUE	DOCUMENT ID: 3910_295149	WH
Issue	Revision / Document ID	Sig.	Date
Title: EXISTING ELEVATIONS			
Client: BASF AGRICULTURAL SPECIALITIES			
Location: ELDON WAY, LITTLEHAMPTON		Scale:	1:125
Project: SECURITY FENCING INSTALLATION		Date:	30-06-17
		Drawn:	WH
A I		BUILDING & CIVILS	
DRG No.		3910_D1002	1
THIS IS A CAD DRAWING DO NOT ALTER			
lorien engineering solutions A Division of GP Strategies Ltd. Millennium Court, First Avenue, Burton-on-Trent, Staffordshire. DE14 2WH. Tel: 01283 485100 Fax: 01283 485101 e-mail: lorienengineering@gpstrategies.com www.lorienengineering.com			
consult • design • manage • construct			