


This drawing is the copyright of the Architect and must not be reproduced or used without the Architect's permission. Figured dimensions are to take precedence over scaled dimensions. The Contractor is responsible for checking all figured dimensions on drawings against actual site dimensions. Scaled dimensions are not to be used for construction and setting out purposes. Any discrepancies are to be reported to the Architect. This drawing should be read in conjunction with schedules, specifications and engineers drawings and details where applicable.

**DAVID BENNETT ARCHITECT**  
THE OLD COTTAGE, 10 VICARAGE LANE  
FELPHAM, WEST SUSSEX PO22 7EA  
07932 757144  
Email:davidkbennett47@gmail.com

|                                     |
|-------------------------------------|
| CLIENT                              |
| MR AND MRS WOOLER                   |
| PROJECT                             |
| PROPOSED ALTERATIONS AND EXTENSIONS |
| 64 CORNWALL ROAD                    |
| LITTLEHAMPTON BN17 6EQ              |
| DRAWING TITLE                       |
| PROPOSED ELEVATIONS                 |
| SCALE                               |
| 1/100 at A3                         |
| REFERENCE                           |
| 11805.07                            |

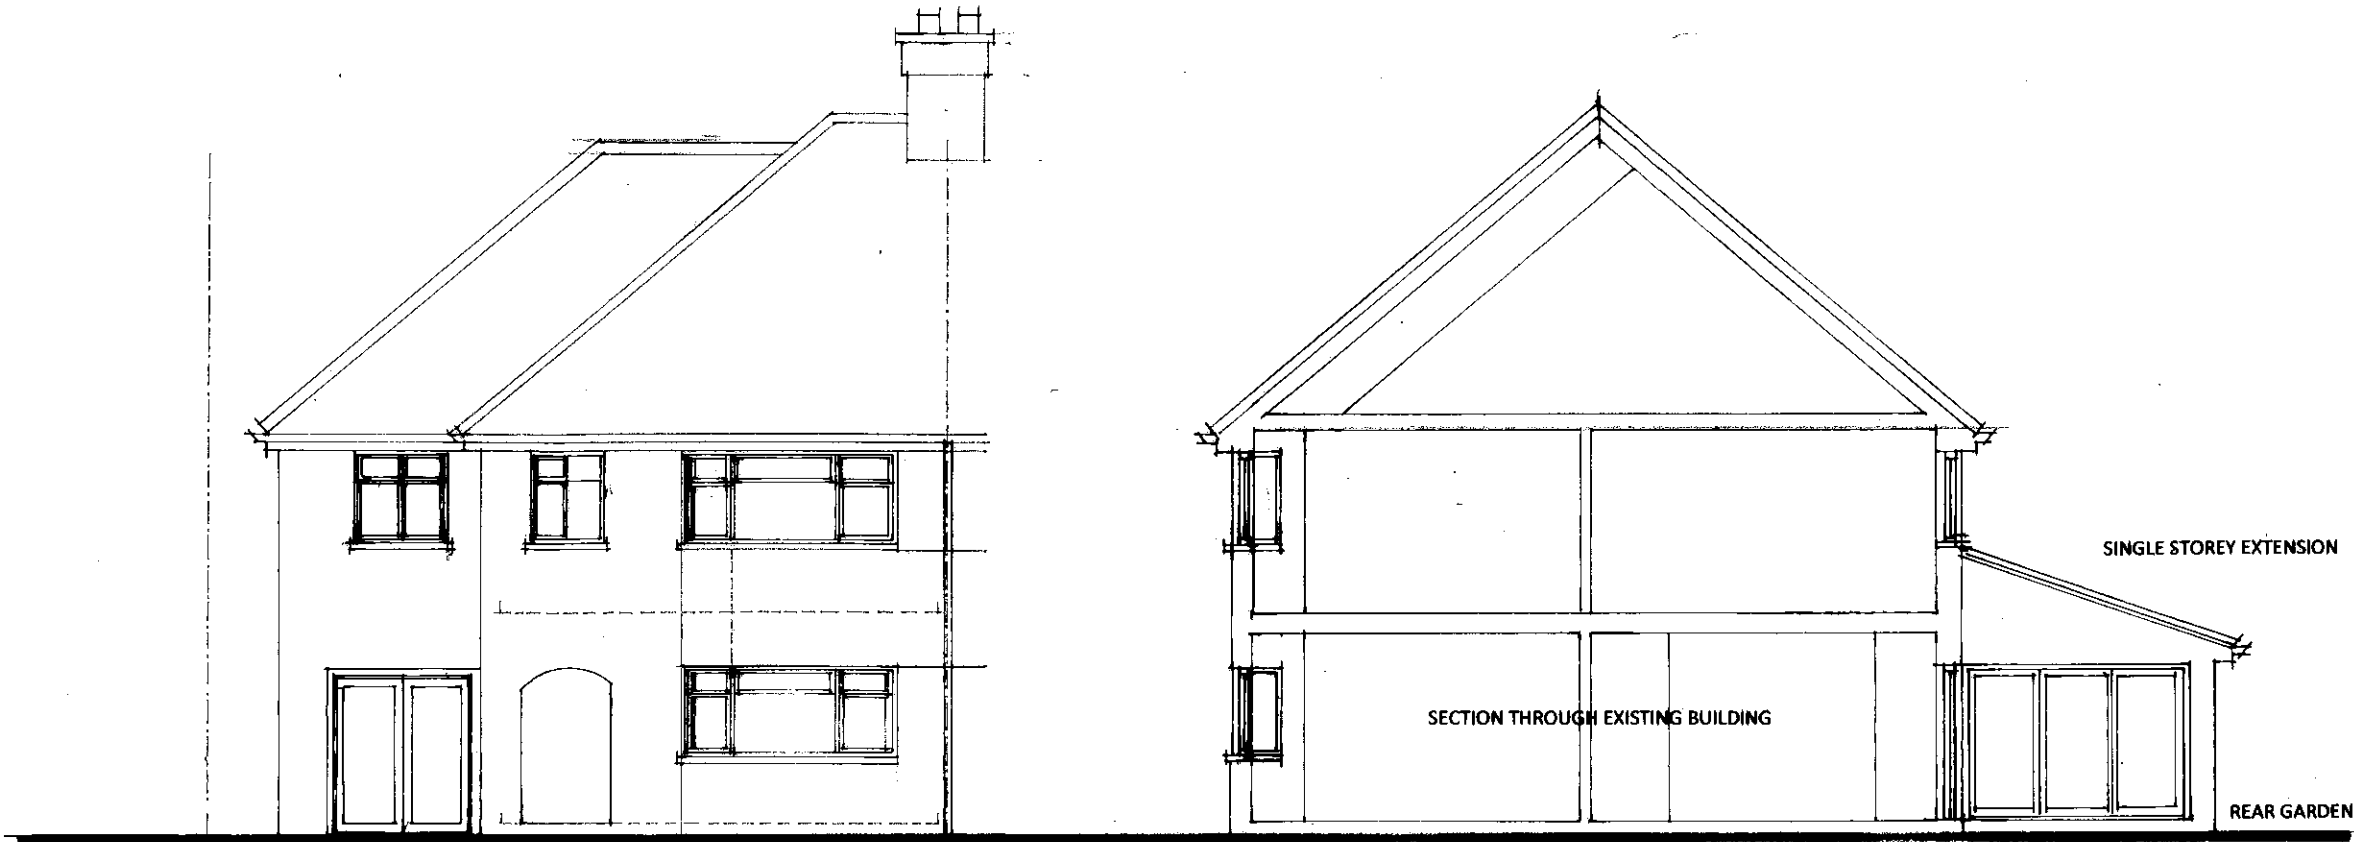


**NORTH ELEVATION TO CORNWALL RD**  
TWO STOREY EXTENSION TO EAST SIDE

**WEST ELEVATION TO 62 CORNWALL RD**



**REAR SOUTH ELEVATION**

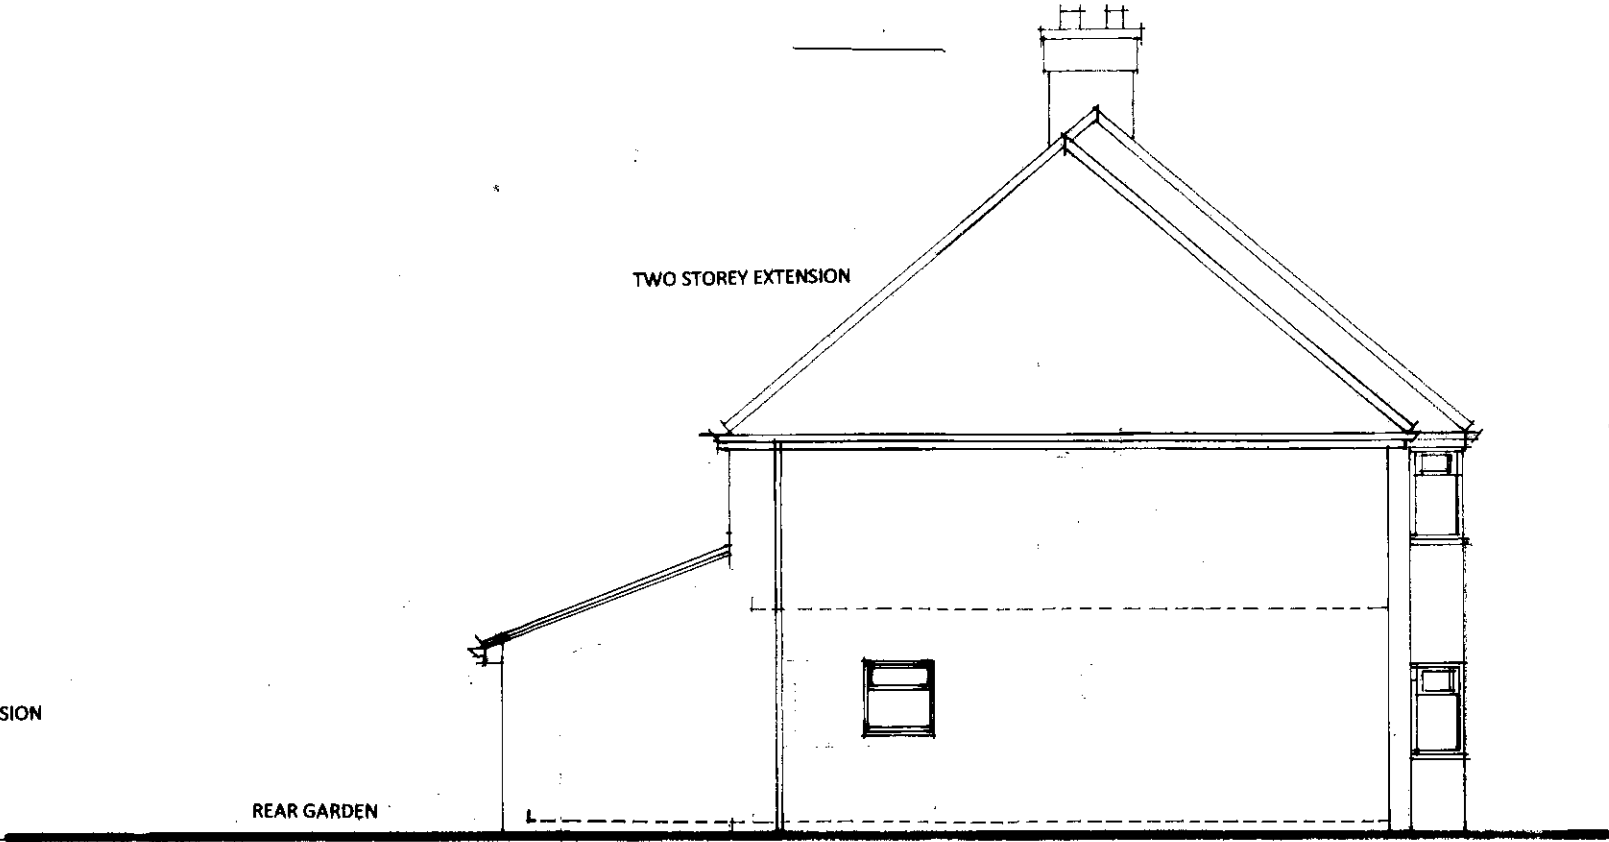

**EAST ELEVATION TO 66 CORNWALL RD**