



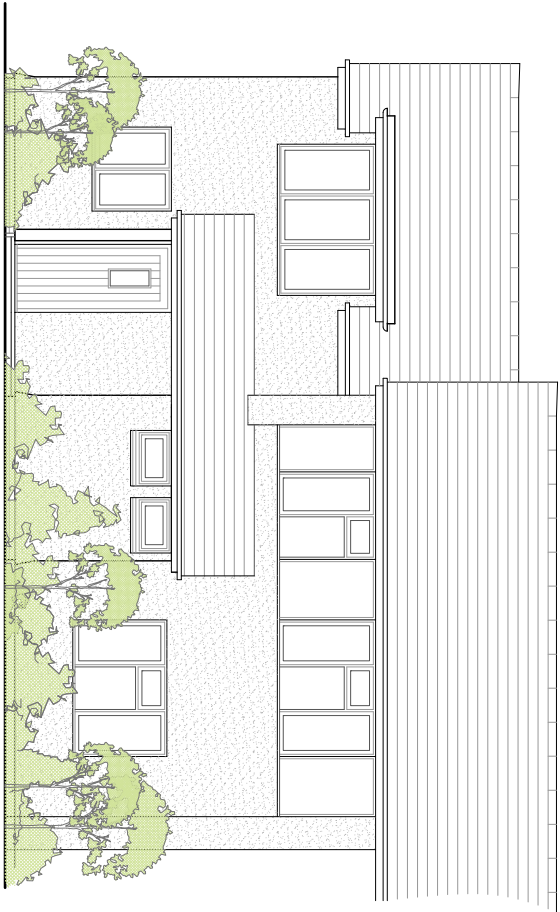


North Elevation: Scale 1:100

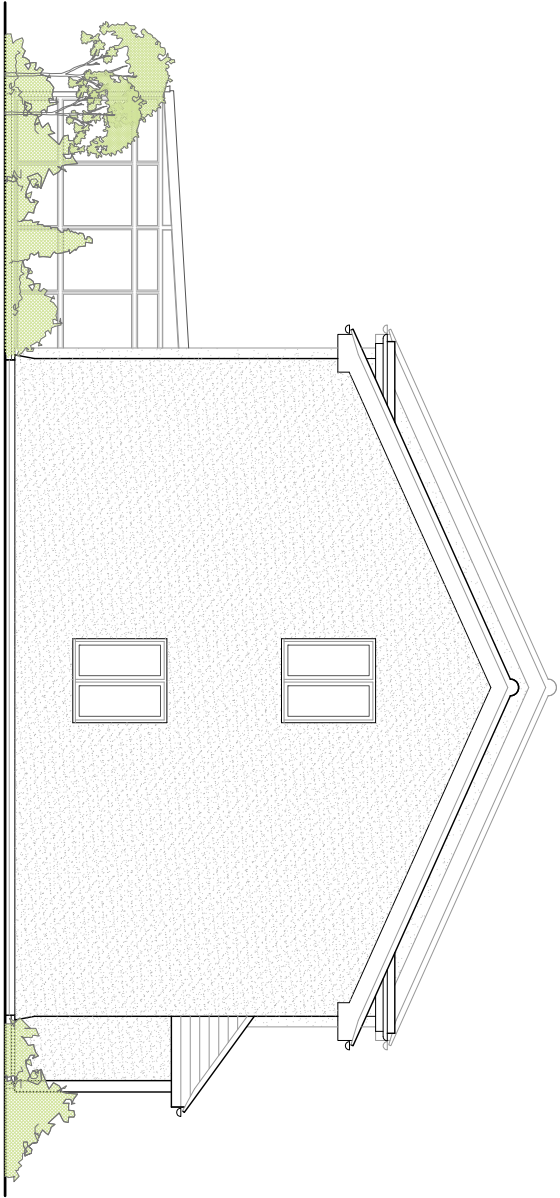


East Elevation: Scale 1:100



South Elevation: Scale 1:100

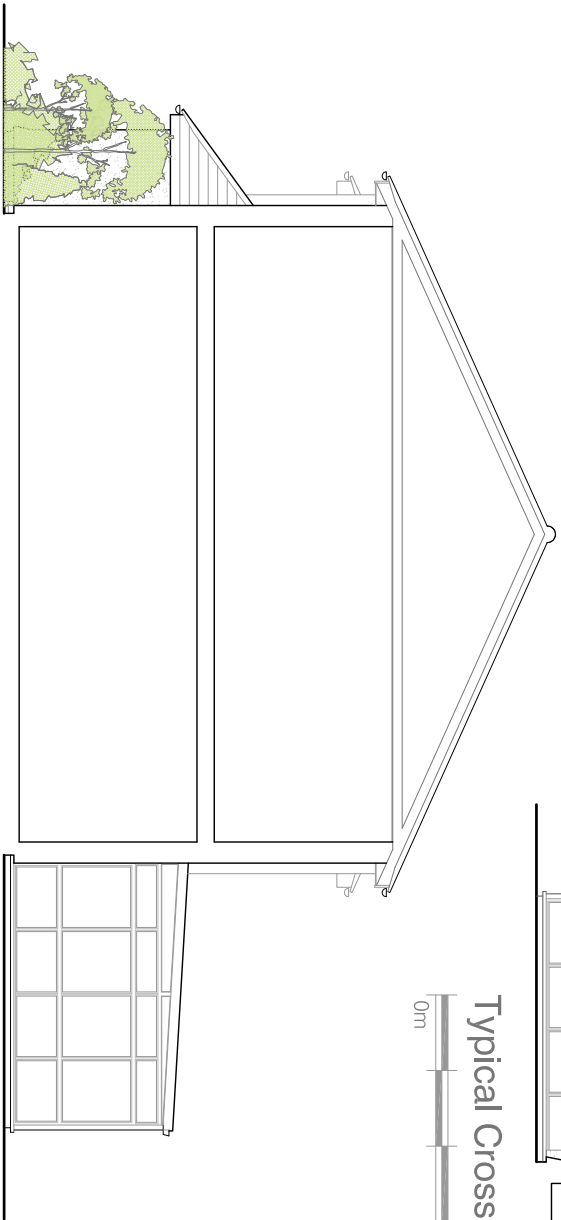

West Sectional Elevation: Scale 1:100

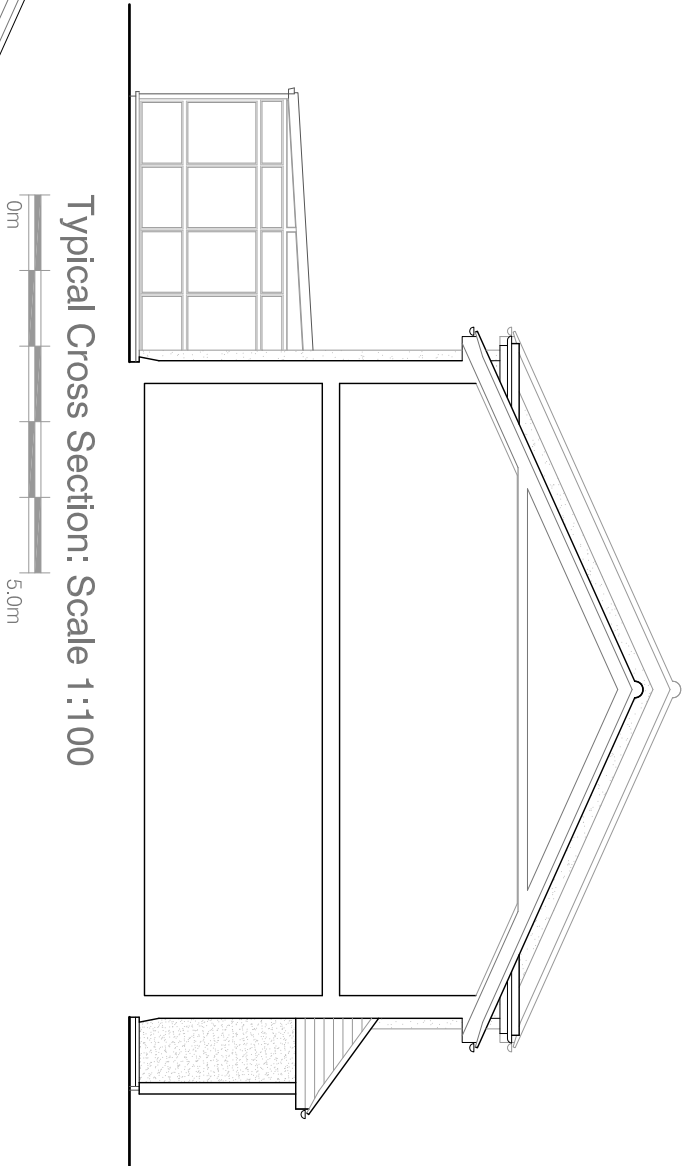

Typical Cross Section: Scale 1:100

notes

Permission is granted to scale from this drawing for the purpose of Local Authority Planning Approval only. In all other cases DO NOT scale from this drawing. Please contact this office for any additional information required.

Contractors, Sub-Contractors and Suppliers are to check all relevant dimensions, levels and details of the site and any existing buildings before commencing any site drawings or building work. Any discrepancies should be reported to this office.

This drawing must be read in conjunction with all related drawings and documents relevant to this project, including those prepared by appointed consultants, specialists and sub-contractors etc.

This drawing is the copyright of RDV a Design

revisions

1			
---	--	--	--

RDV a Design

9 Oak End | Arundel | West Sussex
Tel: 01903 884013

project	33 Potters Mead		
	Littlehampton		
	West Sussex		
drawing	Elevations and Typical Cross Section		
As Proposed			
-			

scale		date
1:100	@ A3	August 2019
job no	drawing no	rev
19155	02.03	