
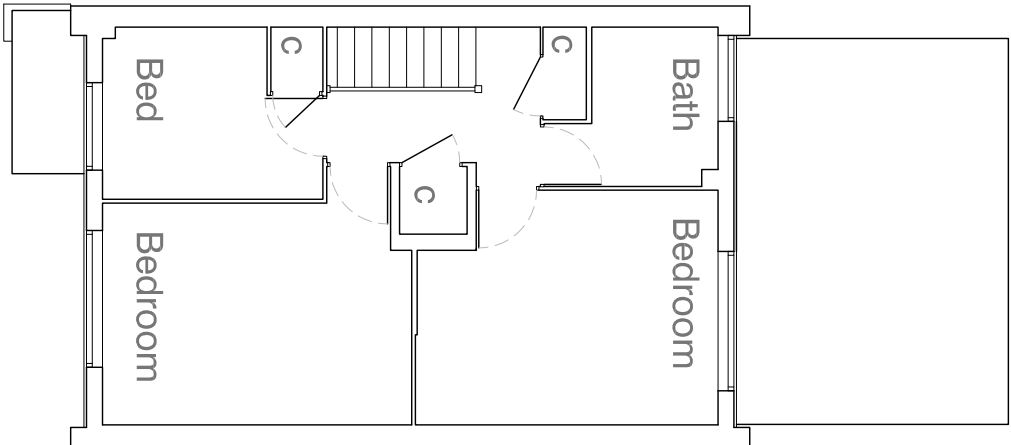


Please Note:
There was no or limited access to some areas
This drawing was prepared from a measured survey and not a point cloud or laser survey; therefore all dimensions should be verified on site prior to commencement of fabrication and construction works.
Some variations, where not critical for the works proposed in connection with this project, have been simplified.

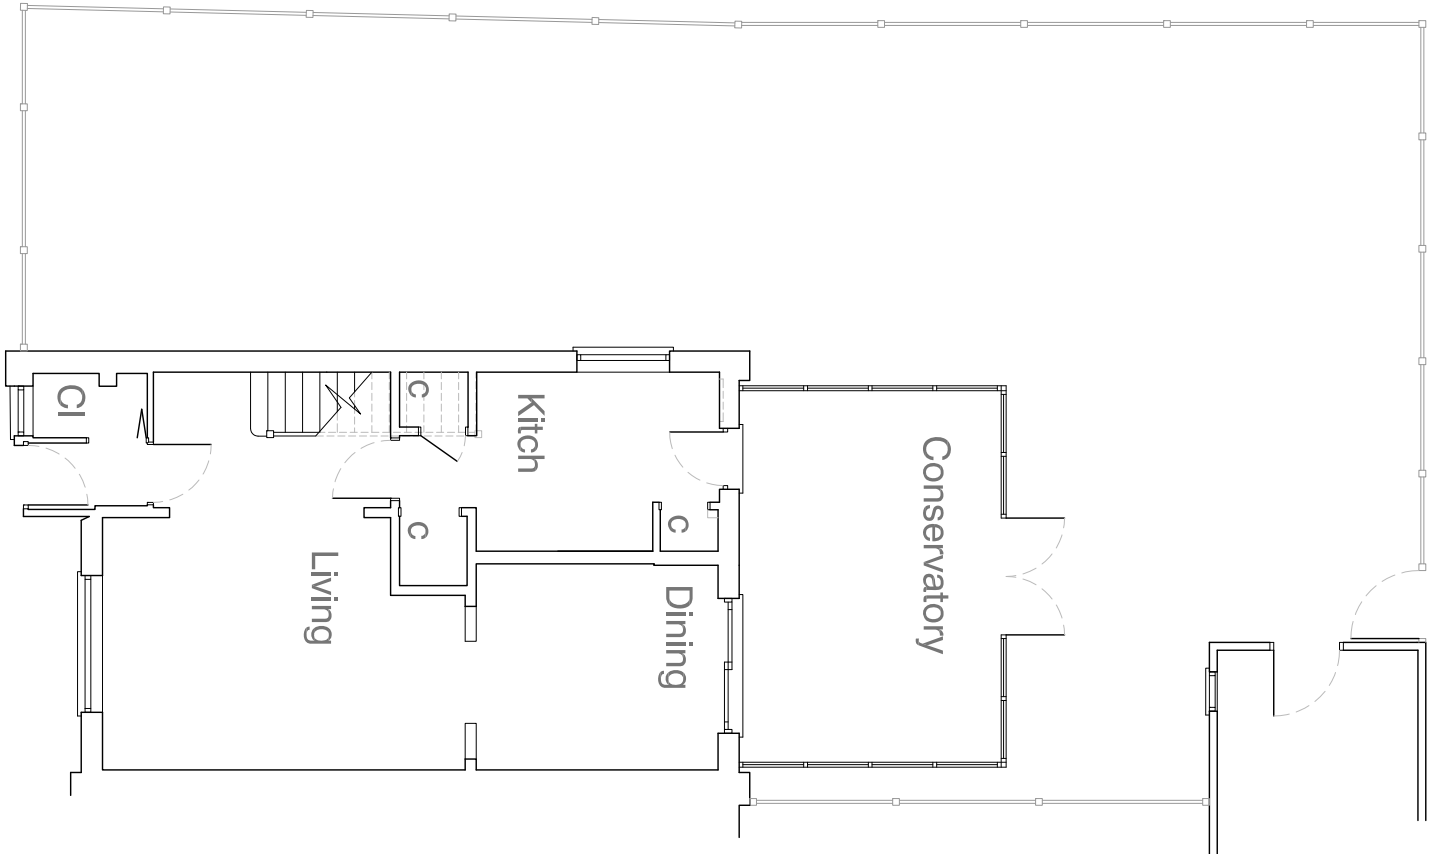

notes

Permission is granted to scale from this drawing for the purpose of Local Authority Planning Approval only. In all other cases DO NOT scale from this drawing. Please contact this office for any additional information required.

Contractors, Sub-Contractors and Suppliers are to check all relevant dimensions, levels and details of the site and any existing buildings before commencing any shop drawings or building work. Any discrepancies should be reported to the office.

This drawing must be read in conjunction with all related drawings and documents relevant to the project including those prepared by appointed consultants, specialists and sub-contractors etc.

This drawing is the copyright of RDV a Design.

revisions

revisions		08/08/2019
A	drawing layout altered	

RDV a Design

9 Oak End | Arundel | West Sussex
Tel: 01903 884013

project
33 Potters Mead
Littlehampton
West Sussex

drawing

Floor Plans and Roof Plan

As Existing

-

scale	date	rev
1:100	@ A3 June 2019	
job no	drawing no	
19155	00.02	A