




Please Note:
There was no or limited access to some areas
This drawing was prepared from a measured survey and not a point cloud or laser survey; therefore all dimensions should be verified on site prior to commencement of fabrication and construction works.
Some variations, where not critical for the works proposed in connection with this project, have been simplified.

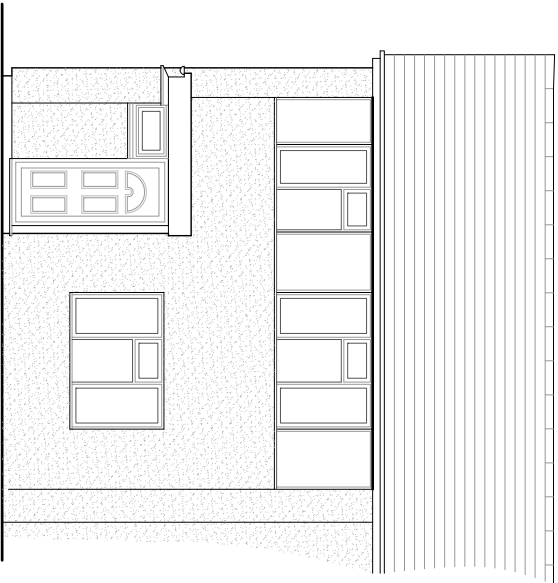


North Elevation: Scale 1:100

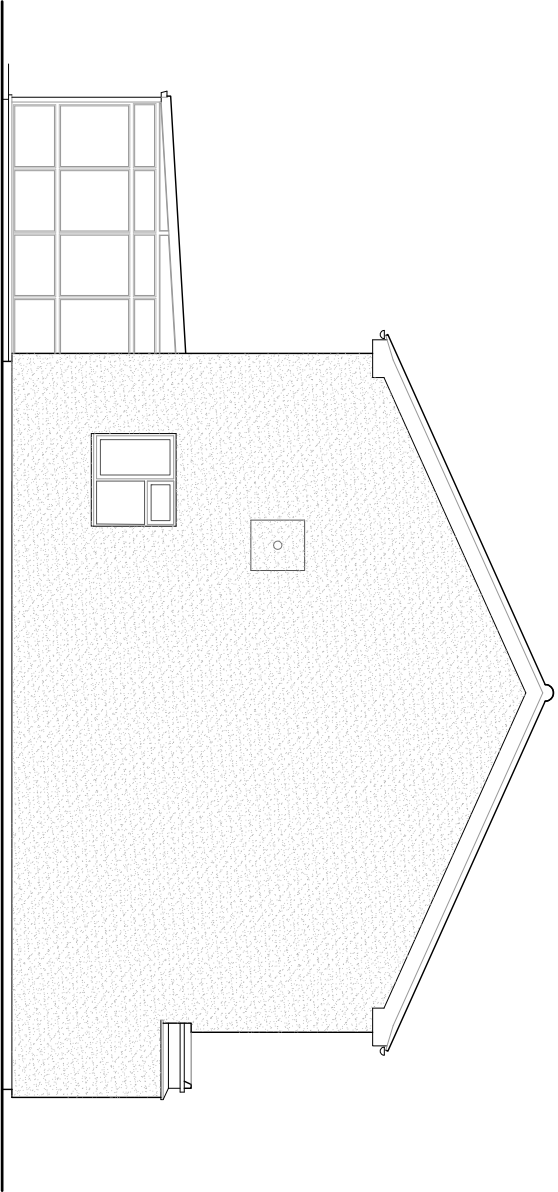

East Elevation: Scale 1:100

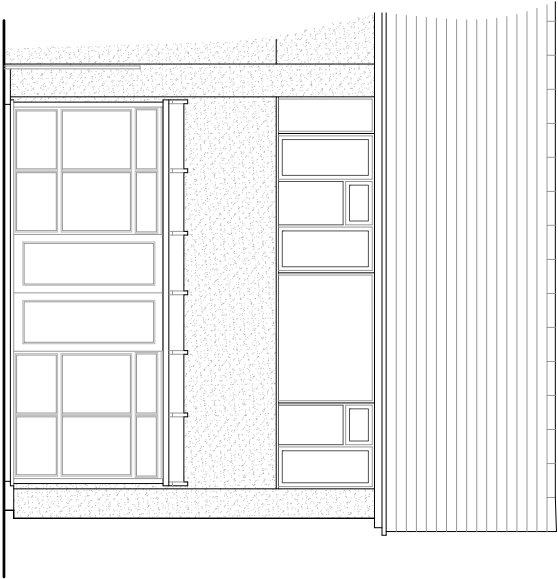

South Elevation: Scale 1:100

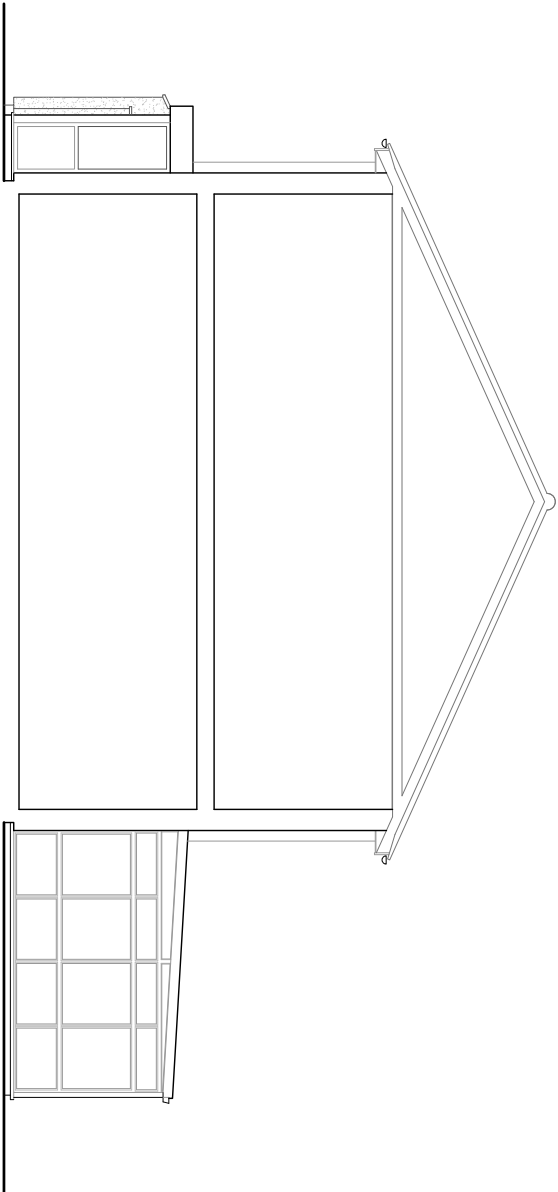

West Sectional Elevation: Scale 1:100

notes

Permission is granted to scale from this drawing for the purpose of Local Authority Planning Approval only. In all other cases DO NOT scale from this drawing. Please contact this office for any additional information required.

Contractors, Sub-Contractors and Suppliers are to check all relevant dimensions, levels and details of the site and any existing buildings before commencing any shop drawings or building work. Any discrepancies should be reported to this office.

This drawing must be read in conjunction with all related drawings and documents relevant to this project including those prepared by appointed consultants, specialists and sub-contractors etc.

This drawing is the copyright of **RDV a Design**.

revisions

1			
---	--	--	--

RDV a Design

9 Oak End | Arundel | West Sussex

Tel: 01903 884013

project	33 Potters Mead
	Littlehampton
	West Sussex

drawing

Elevations and Typical Cross Section

As Existing

scale	date	
1:100	@ A3	August 2019
job no	drawing no	rev
19155	00.03	-

DISTRICT COUNCIL